
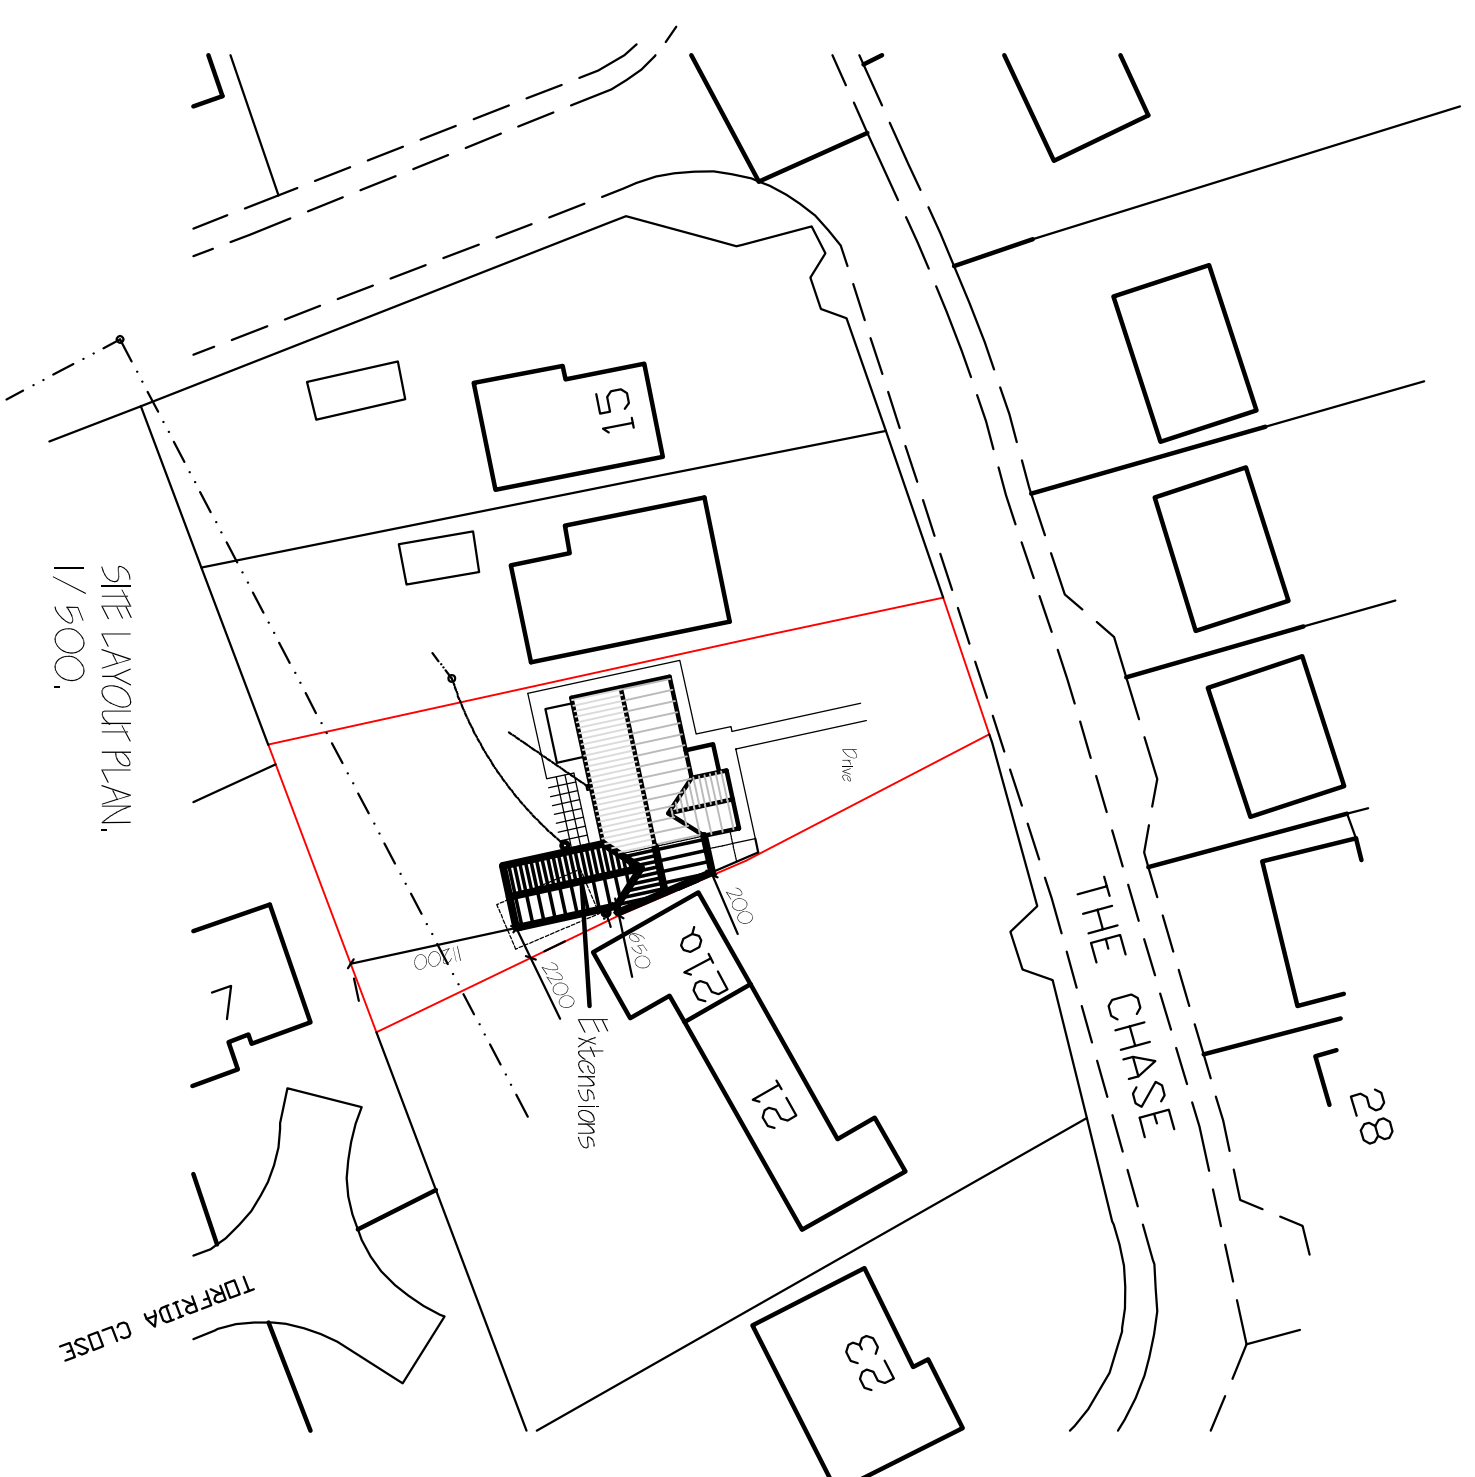
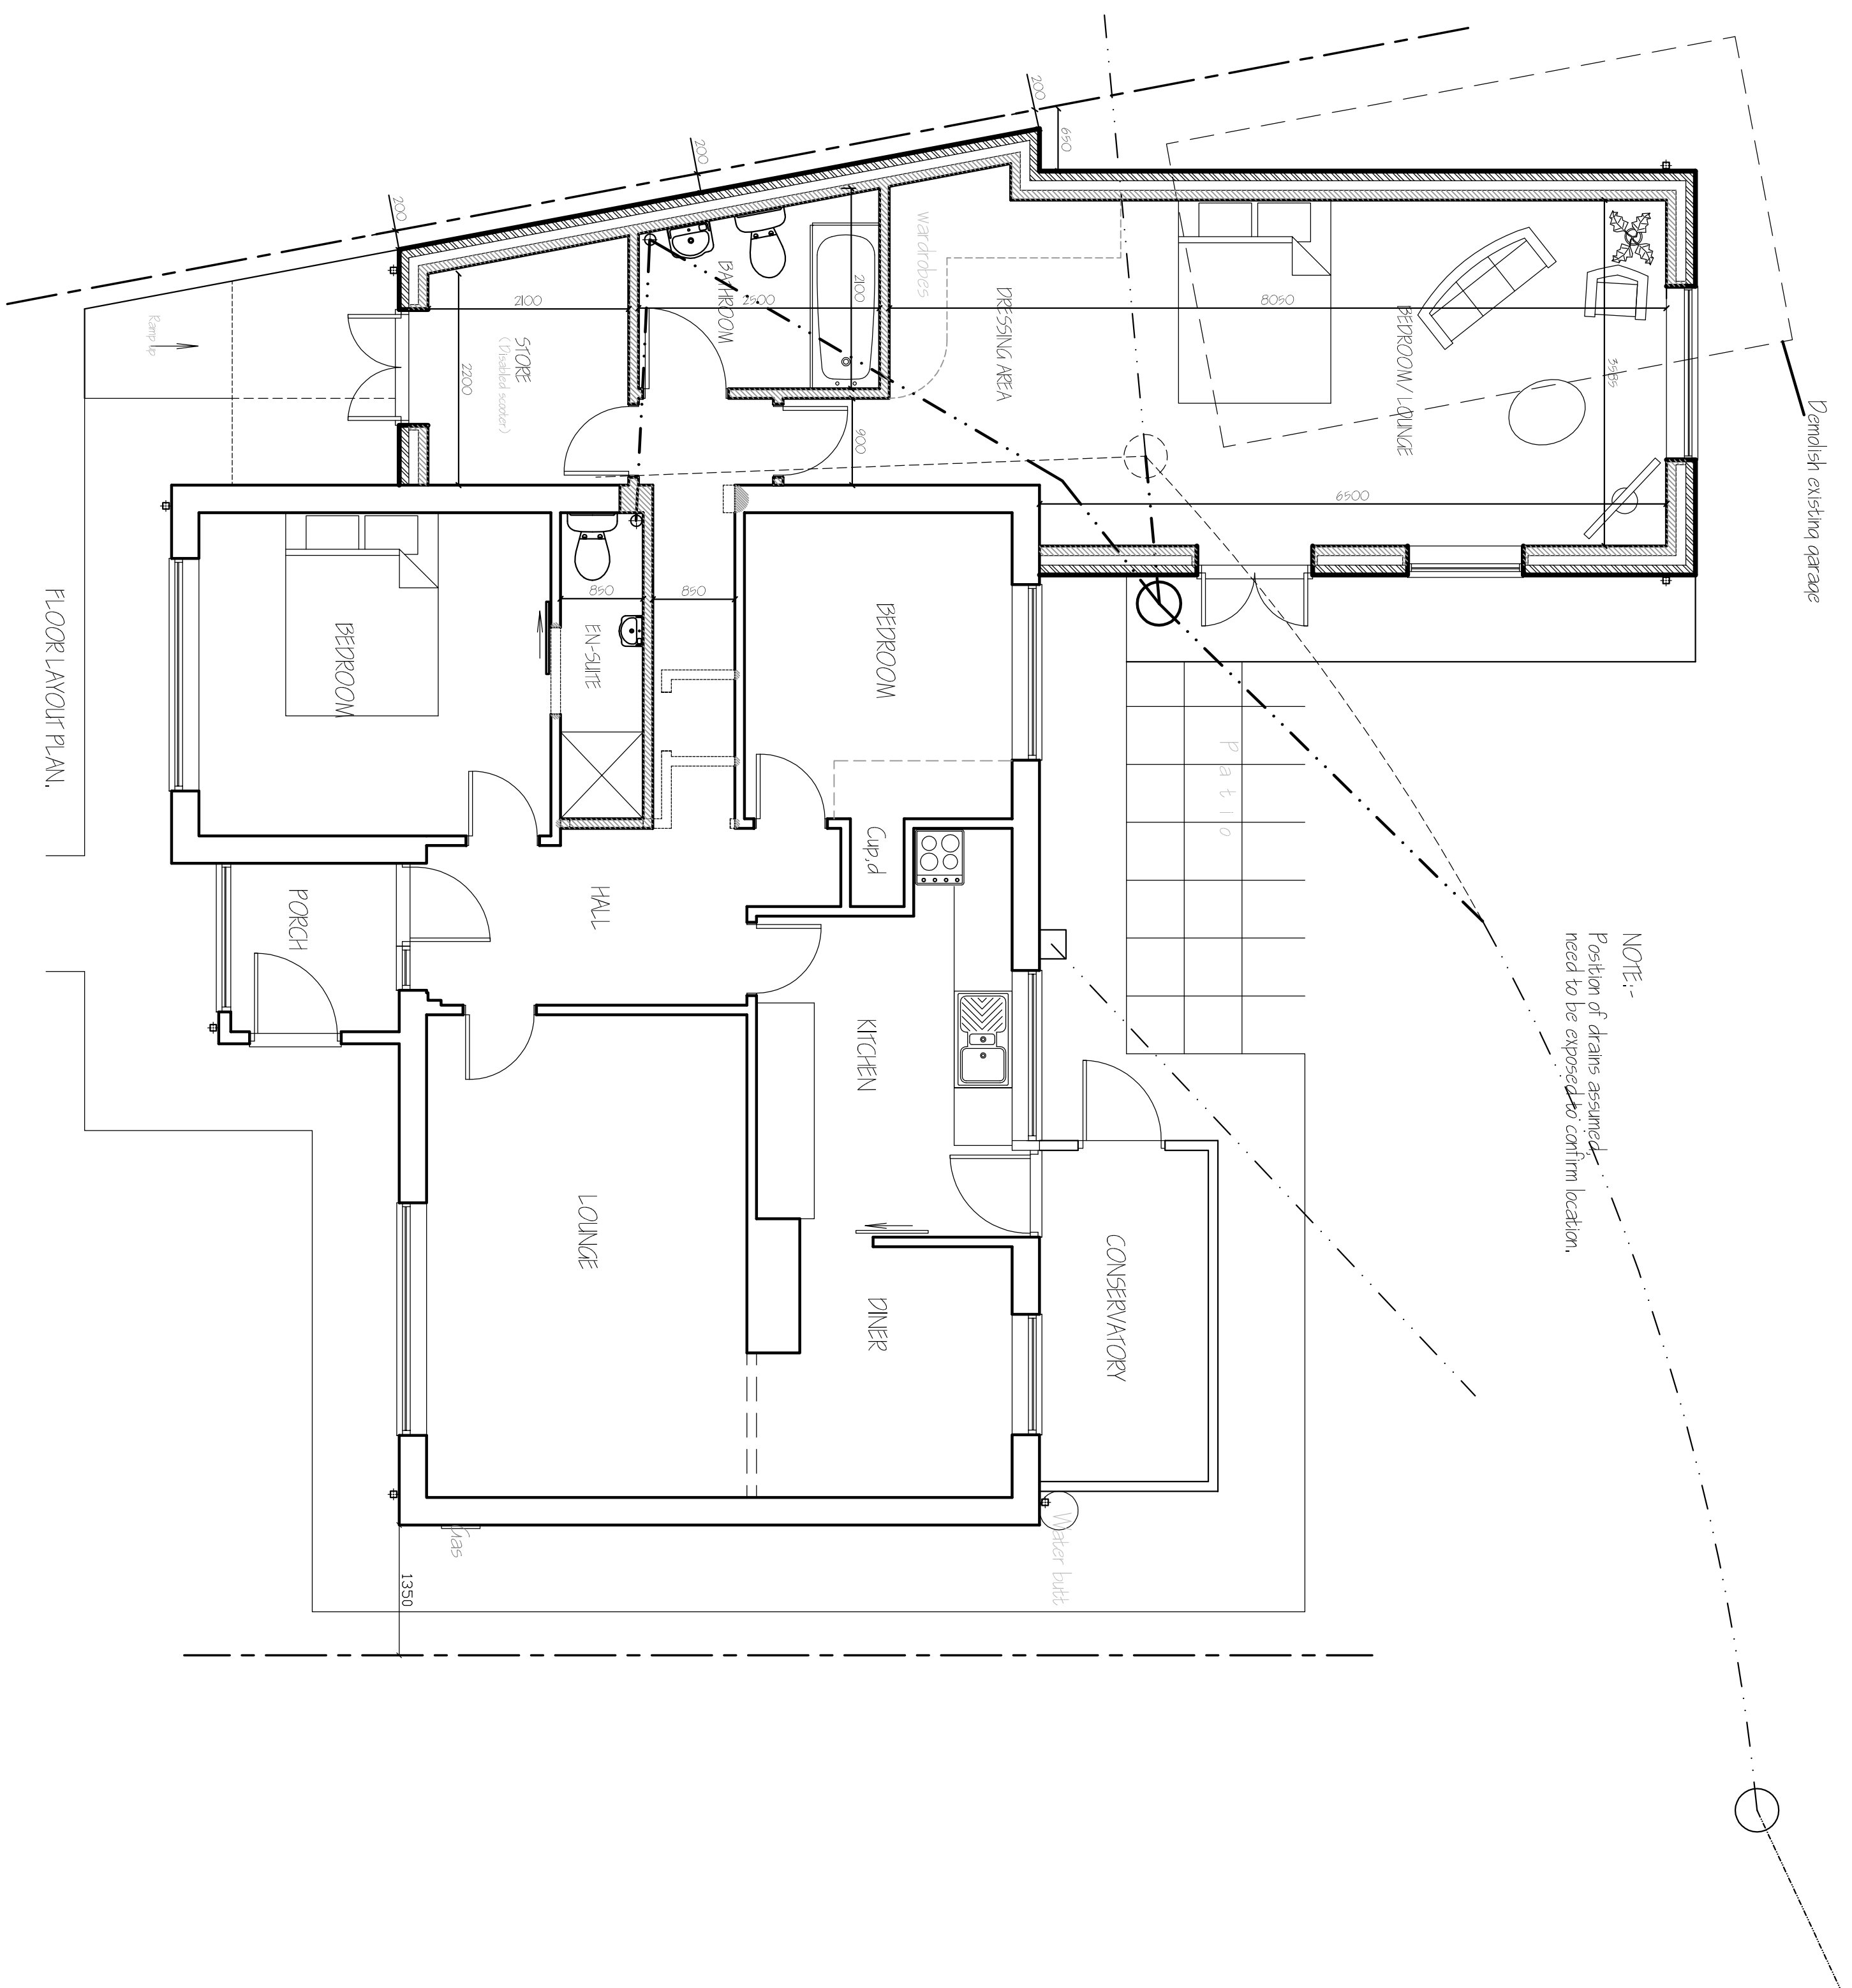
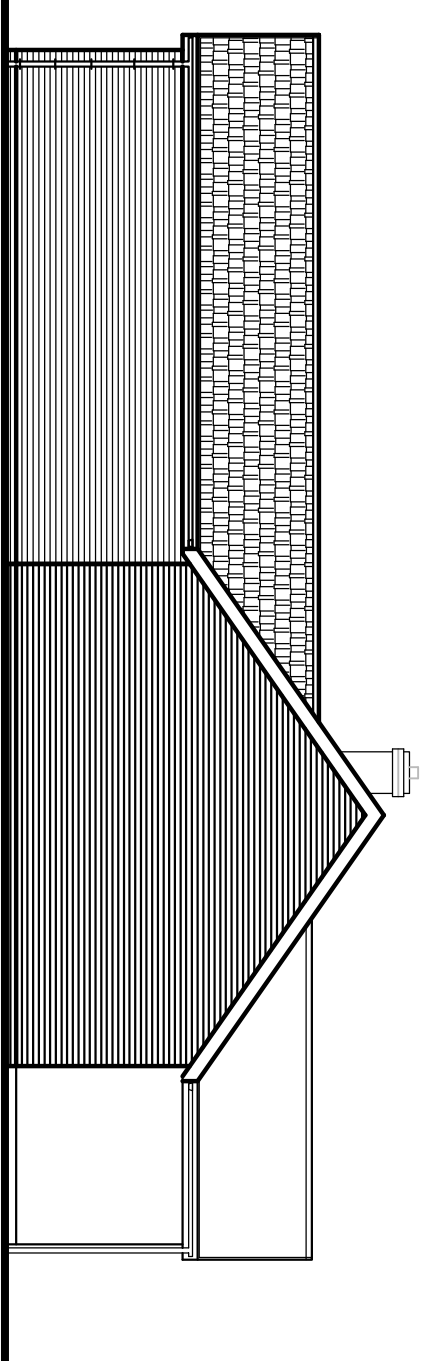
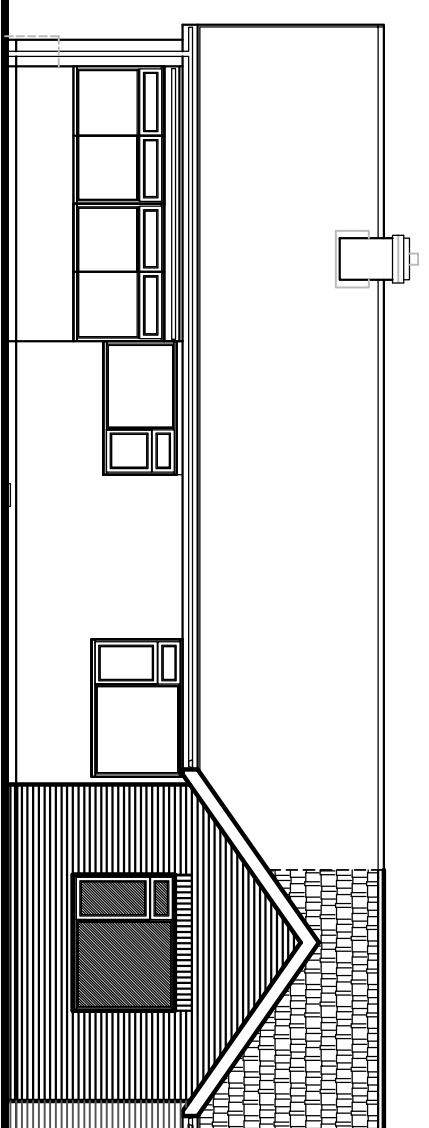
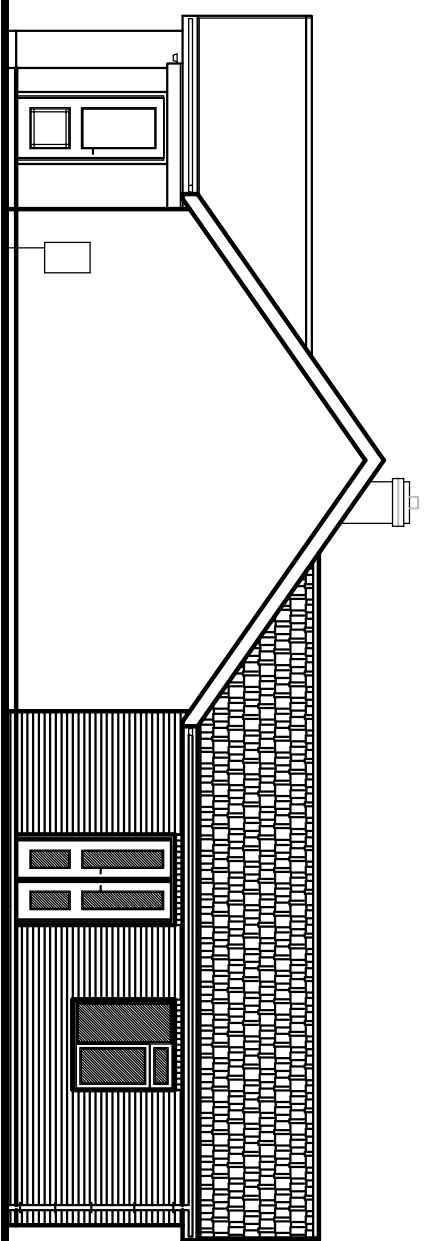


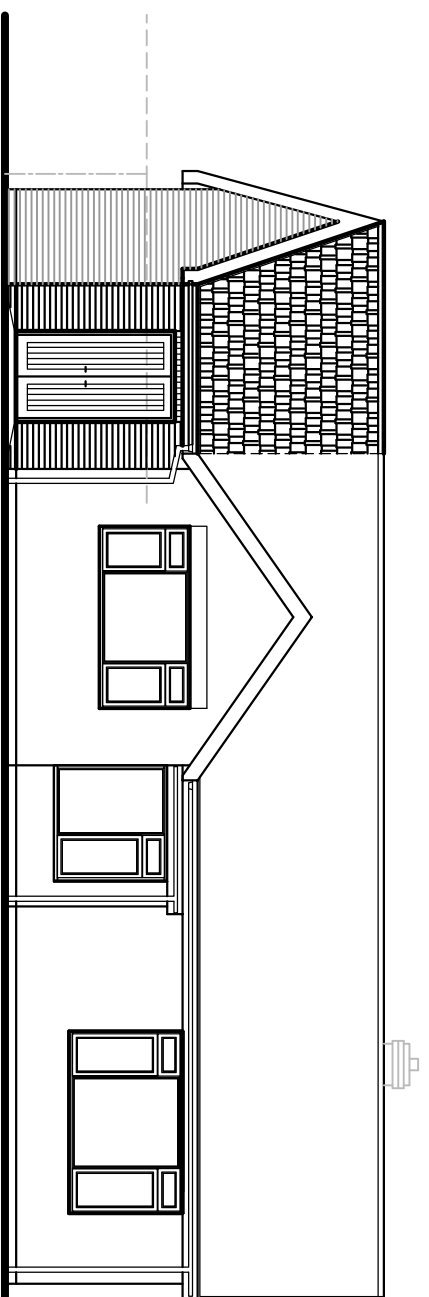

Job Ref. Z740-15,		Drawing No. 04.	
Date JAN 2015,		Drawn GRL	
Scale 1/100 1/50 (unless otherwise stated)			
