



Proposed

**DETERMINED
PLAN**

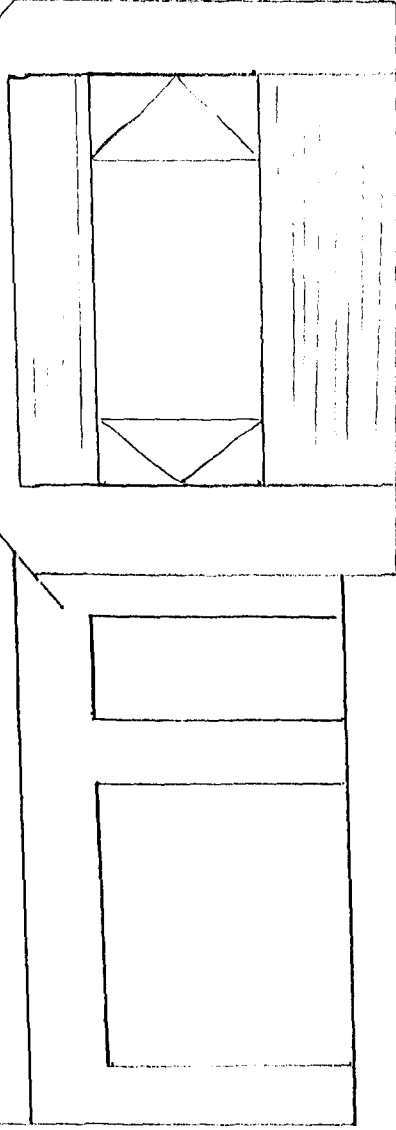

PROTECTION 700mm APPROX

Remove existing lintels and windows replace using catnic cougar Std cg 70. Dig foundations to existing depth and brick up for new Box bay window to match all surrounding properties. New tiled lean To roof all so to match all surrounding properties as drawing

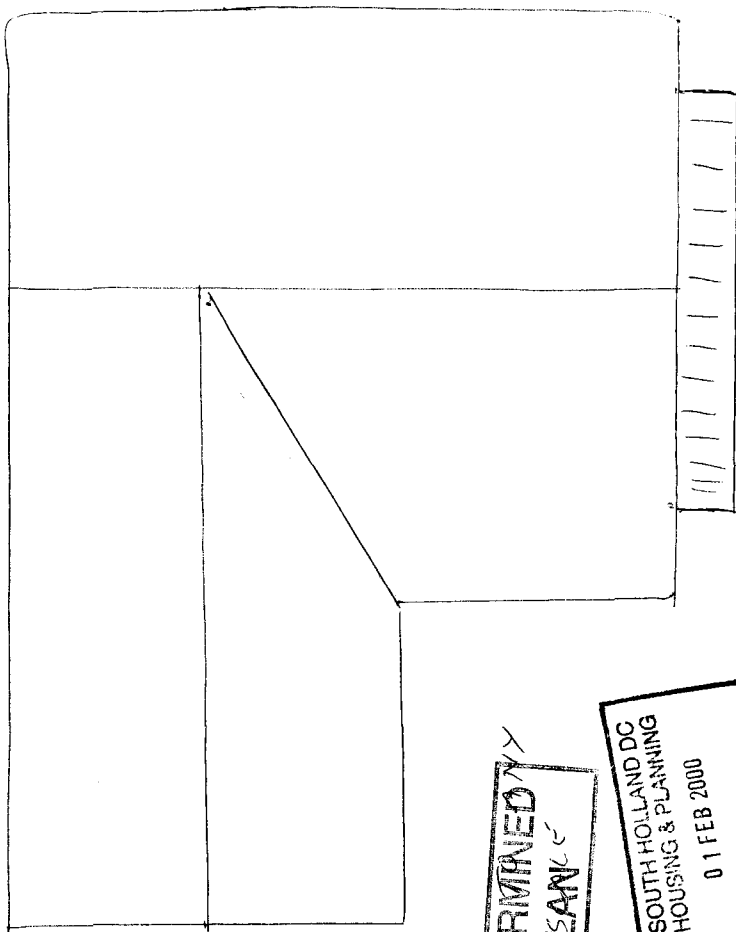

DETERMINED
PEAK

SOUTH HOLLAND DC
HOUSING & PLANNING
01 FEB 2000
Ref: 0115/00

WIDTH 2860 mm

PROTECTION 760 mm APPROX