


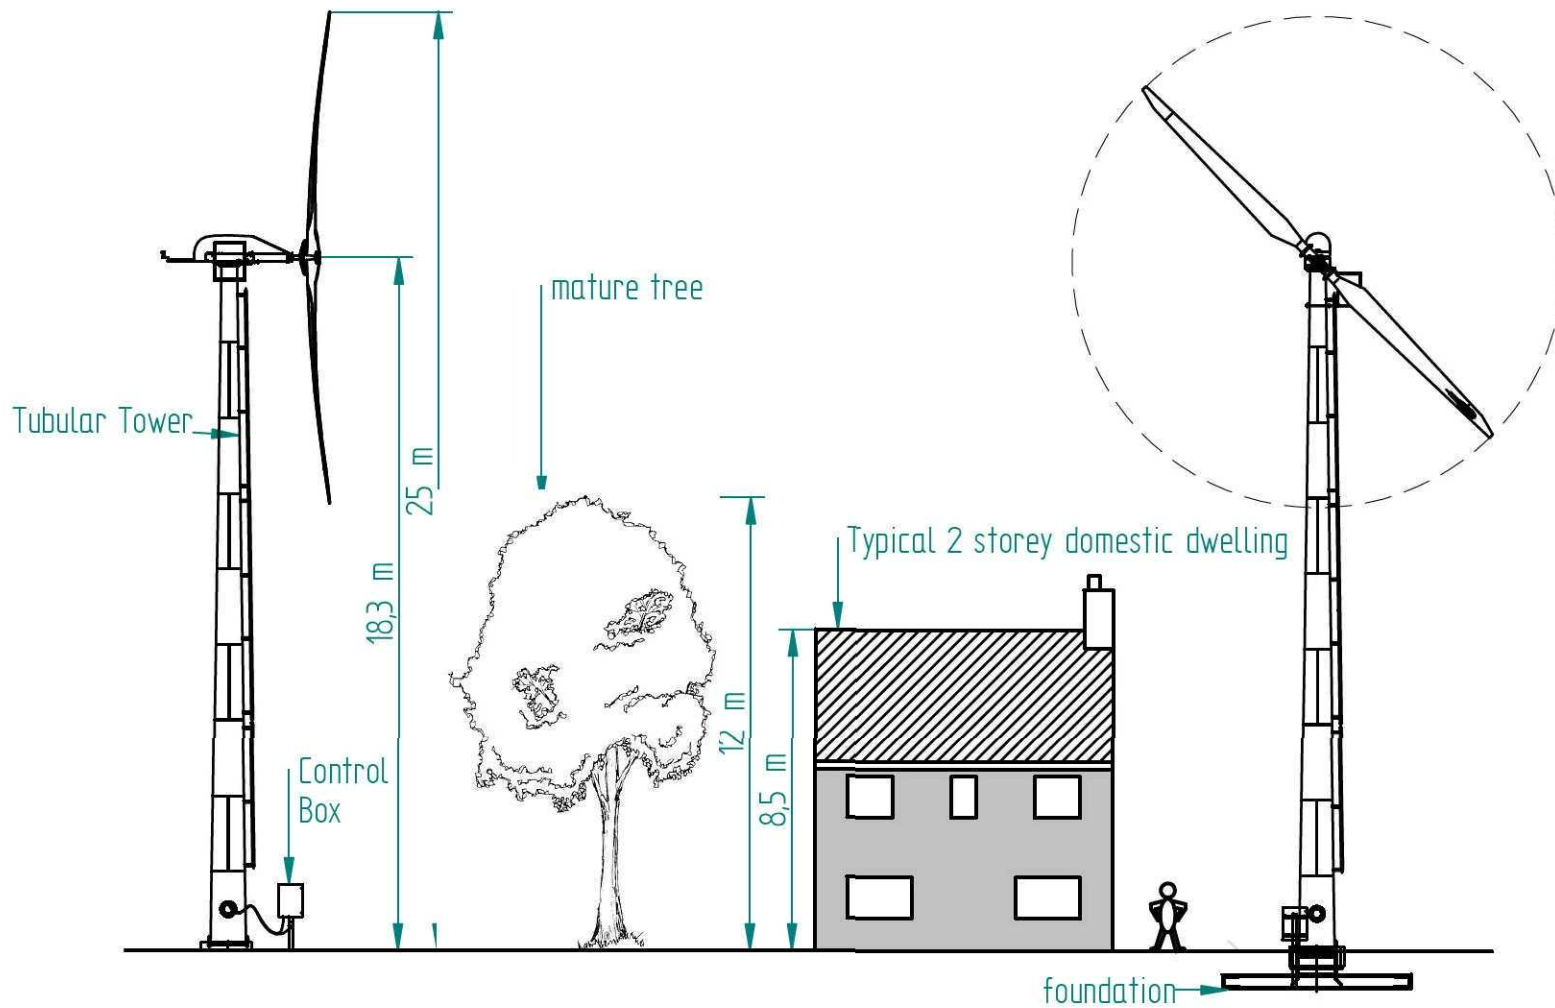

UNLESS OTHERWISE SPECIFIED
DIMENSIONS ARE IN MILLIMETERS
ANGLES $\pm X.X^\circ$
2 PL $\pm X.XX$ 3 PL $\pm X.XXX$

TITLE Gaia-Wind 11kW Footprint		
DWG NO		REV
Sheet: A4		
SCALE: 1:200	WEIGHT:	SHEET 1 OF 1