




NOTE : GROUND FLOOR WINDOW TO REFORM STREET
ELEVATION TO BE 4 LIGHT VARIATION AS INDICATED
ON DRG. No. 1102/01

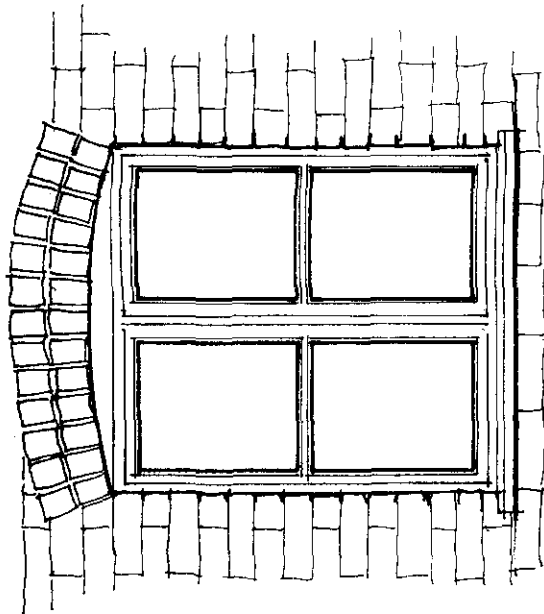


TYPICAL WINDOW
HORIZONTAL BAR CASEMENT
CREAM PAINTED TIMBER

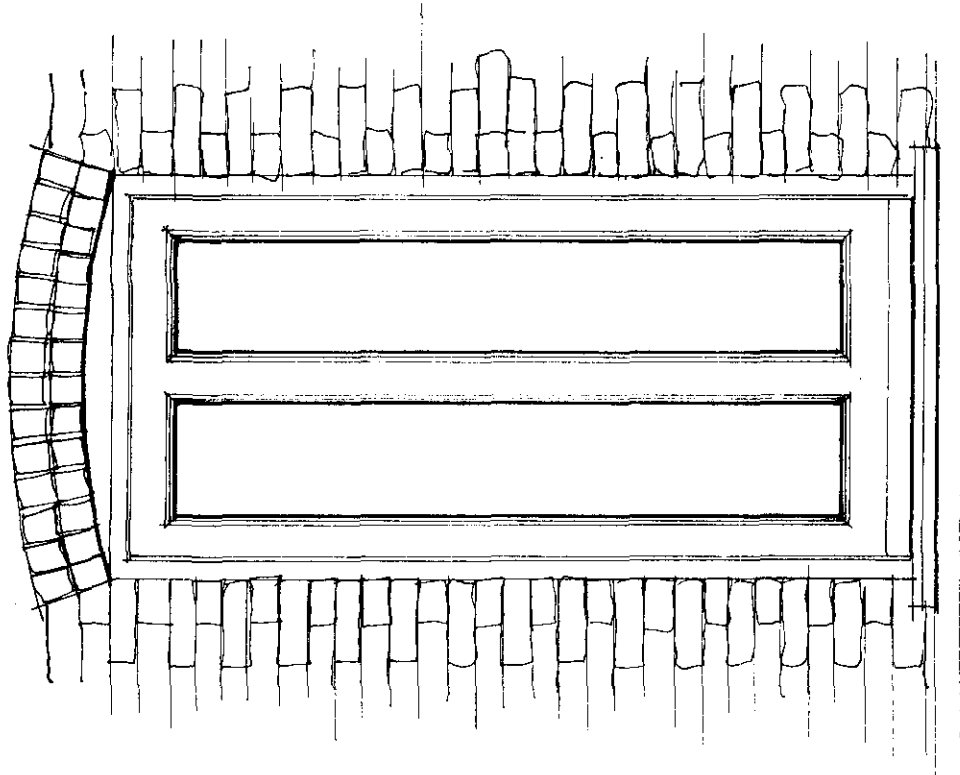


TYPICAL DOOR TO EXISTING OPENINGS

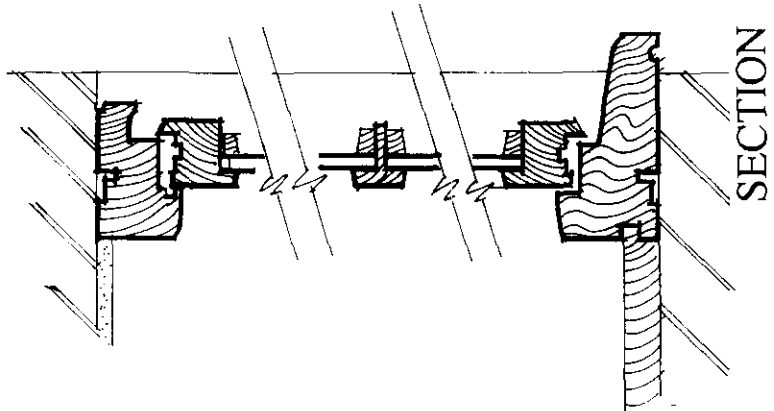

SECTION

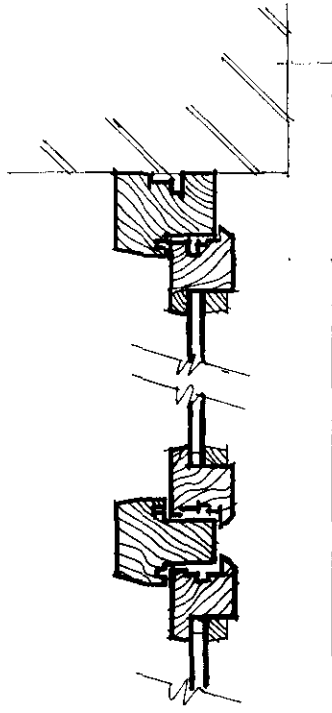


PLAN VIEW

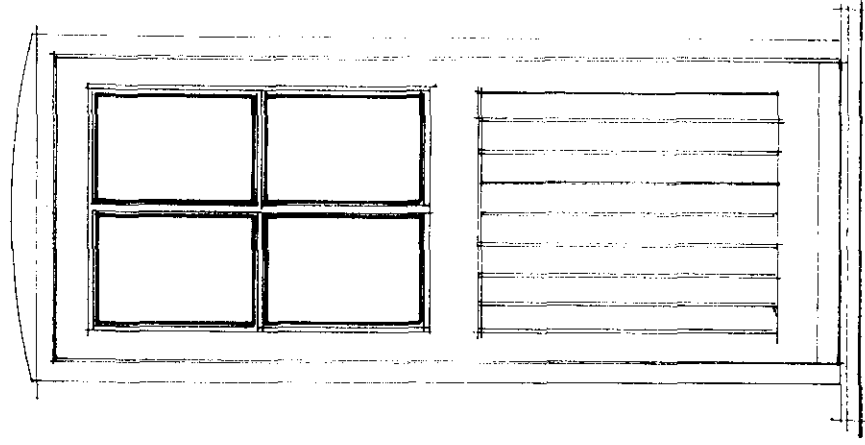


22mm T & G BOARD PANEL

PROPOSED DOOR TO NEW BUILD SECTION

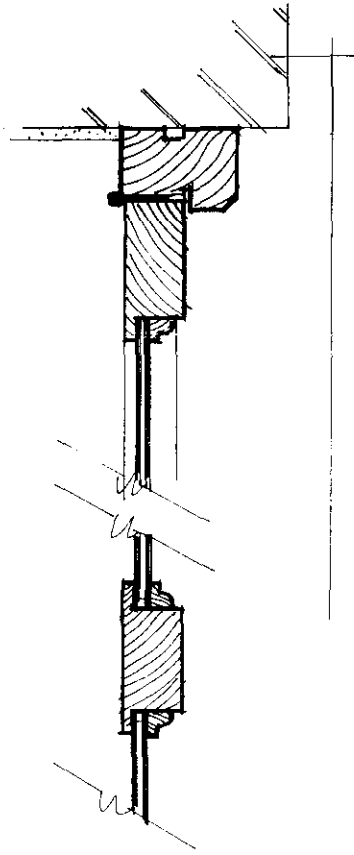

PLAN VIEW

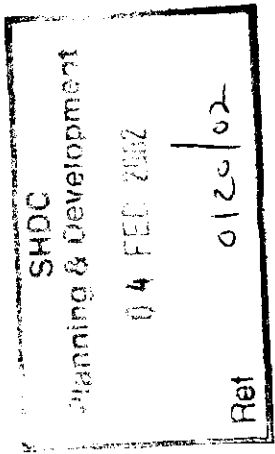

PROPOSED CONVERSION TO DWELLING
7 REFORM STREET, CROWLAND