



Manege Design

Manege Plan

Reference Site Location plan for manege site position.

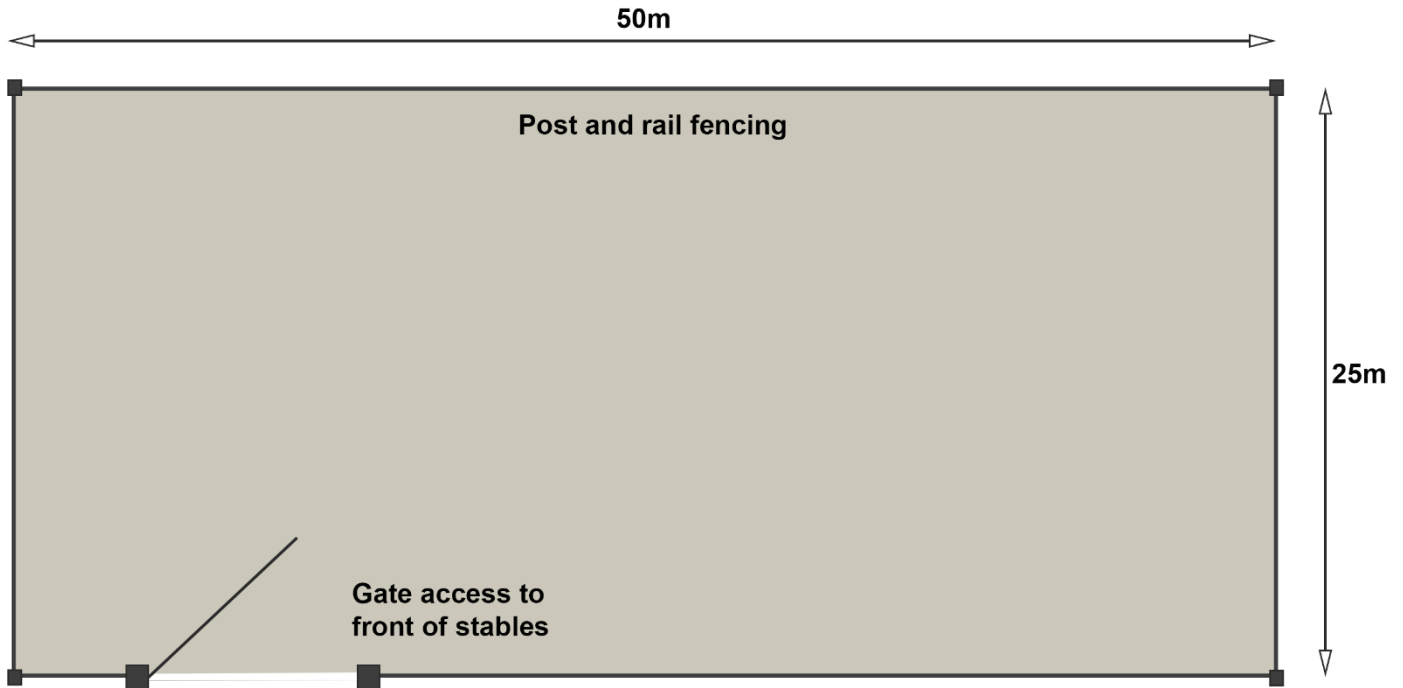

Manege Construction

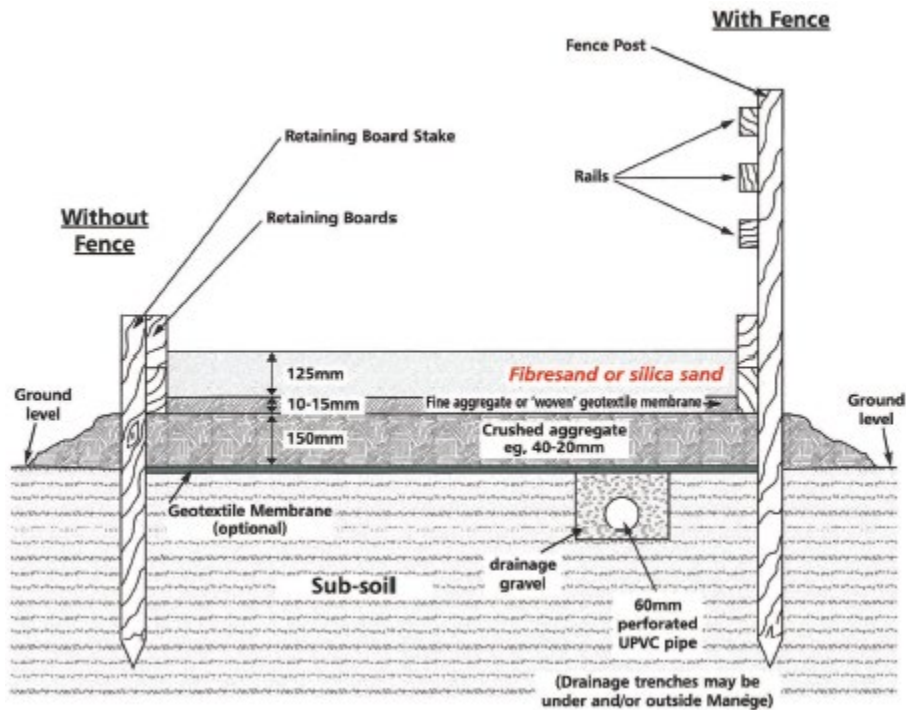

Document	Manege Design and Detail
Revision	1.0
Date	8 th February 2022