

LEAD WEIGHTS

16X120 OUTSIDE LINING

22X108 INSIDE LINING

22X90 PULLEY STILE

SASH CORD

22X15 STOP BEAD

LINSEED OIL PUTTY

GLAZING

8X20 PARTING BEAD

41X22 SASH STILE

BOTTOM SASH

MEETING RAILS

54mm


25mm

TOP MEETING RAIL

54mm

25mm

BOTTOM MEETING RAIL

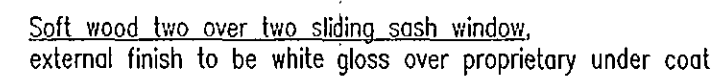

50MM LONG ANGLE BLOCKS

PLYWOOD PARTING SLIP

PULLEY

CORD

LAMBS TONGUE GLAZING BEAD

TRADITIONAL UNSEED PUTTY

55mm

70mm

165mm

[illegible]

PROPOSED REPLACEMENT WINDOWS

7 REFORM STREET
CROWLAND
PETERBOROUGH
CAMBS

Plan: 1.1 JUN 2009
Ref: 157108

PROPOSED WINDOW ELEVATION
SECTION DETAILS

WEN/1309/09/00

MAY 2009

RW

1:10

COPIES OF THESE DRAWINGS SHALL BE MAILED, TRACKED OR ACTUATED FOR ANY PURPOSE OTHER THAN THAT FOR WHICH THEY ARE ISSUED WITHOUT WRITTEN PERMISSION OF MOHAWK BUILDING GROUP. THESE SERVICES ARE PROVIDED ONLY FOR THE PURPOSE OF OBTAINING PLANNING OR BUILDING REGULATIONS APPROVAL AND DO NOT CONTAIN A FULL SPECIFICATION FOR THE PROPOSED WORKS. THE PROPOSED WORK WILL NOT BE SUPERVISED/INSPECTED BY MOHAWK BUILDING GROUP (unless agreed otherwise in writing by the client). THERE IS NO CLAUSE OR THEIR AUTHORIZED BUILDING/CONTRACTORS RESPONSIBILITY TO CONTROL WORKMANSHIP/MATERIALS/WORKMANSHIP AND ANY VARIATIONS THEREFROM. THE CLIENT ACCEPTS THAT THE DRAWINGS ARE NOT A FULL SPECIFICATION FOR THE WORK ON THE DRAWINGS. THE FACT THAT MATTERS ARE NOT MENTIONED DOES NOT ALLEVIATE THE BUILDING/CONTRACTOR FROM RESPONSIBILITY FOR THE WORK. THE BUILDING/CONTRACTOR SHALL BE RESPONSIBLE FOR THE WORK TO BE COMPLETED IN ACCORDANCE WITH THE INSTRUCTIONS AND COMPLY WITH THE MANUALS AND APPROVED DOCUMENTS OF THE BUILDING REGULATIONS AND CURRENT HIGHEST REQUIREMENTS CODES OF PRACTICE, BRITISH STANDARDS OR EUROPEAN CODE ETC. ALL MEASUREMENTS ON THIS DRAWING ARE TO BE OBTAINED FROM THE EXISTING WORK. THE BUILDING/CONTRACTOR SHALL BE RESPONSIBLE FOR THE WORK TO BE COMPLETED ON THE DRAWING TO BE CHECKED BY THE BUILDING/CONTRACTOR PRIOR TO THE COMMENCEMENT OF WORK AND ANY DISCREPANCIES REPORTED IMMEDIATELY. WHERE APPLICABLE (BUILDINGS SHOWN ARE EITHER THE OUTSIDE/INSIDE OF WALL OR WINDOW/DOOR AND NOT THE INTERIOR). IT IS PROVIDED THAT THE BUILDING/CONTRACTOR SHALL BE RESPONSIBLE FOR THE WORK TO BE COMPLETED. THE ACTUAL POSITIONING OF EXISTING SERVICES (PIPE, ELECTRICAL, CABLES ETC) ARE NOT NECESSARILY SHOWN. THE ACTUAL POSITIONING OF THE WORK TO BE ESTABLISHED BY THE BUILDING/CONTRACTOR PRIOR TO THE COMMENCEMENT OF WORK AND RESPONSIBILITY TO SORT THE NEIGHBORLY SERVICE SUPPLIERS INSTALLATION REQUIREMENTS.

HEALTH & SAFETY
The client is to ensure that the appointed contractor is familiar with and complies with Health & Safety for Building Sites and Work Places.