Drg no: MPC / 96404/02

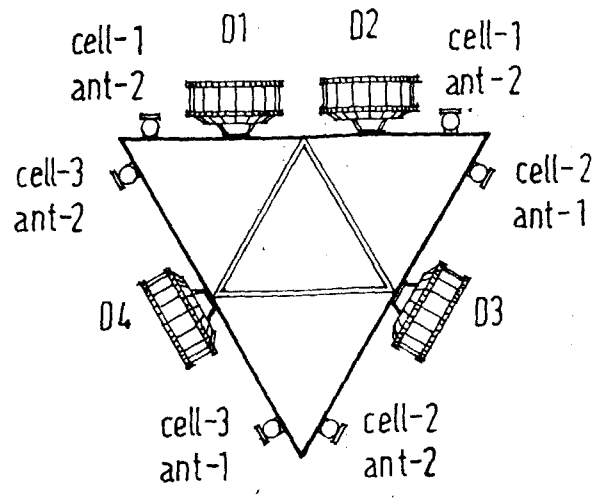

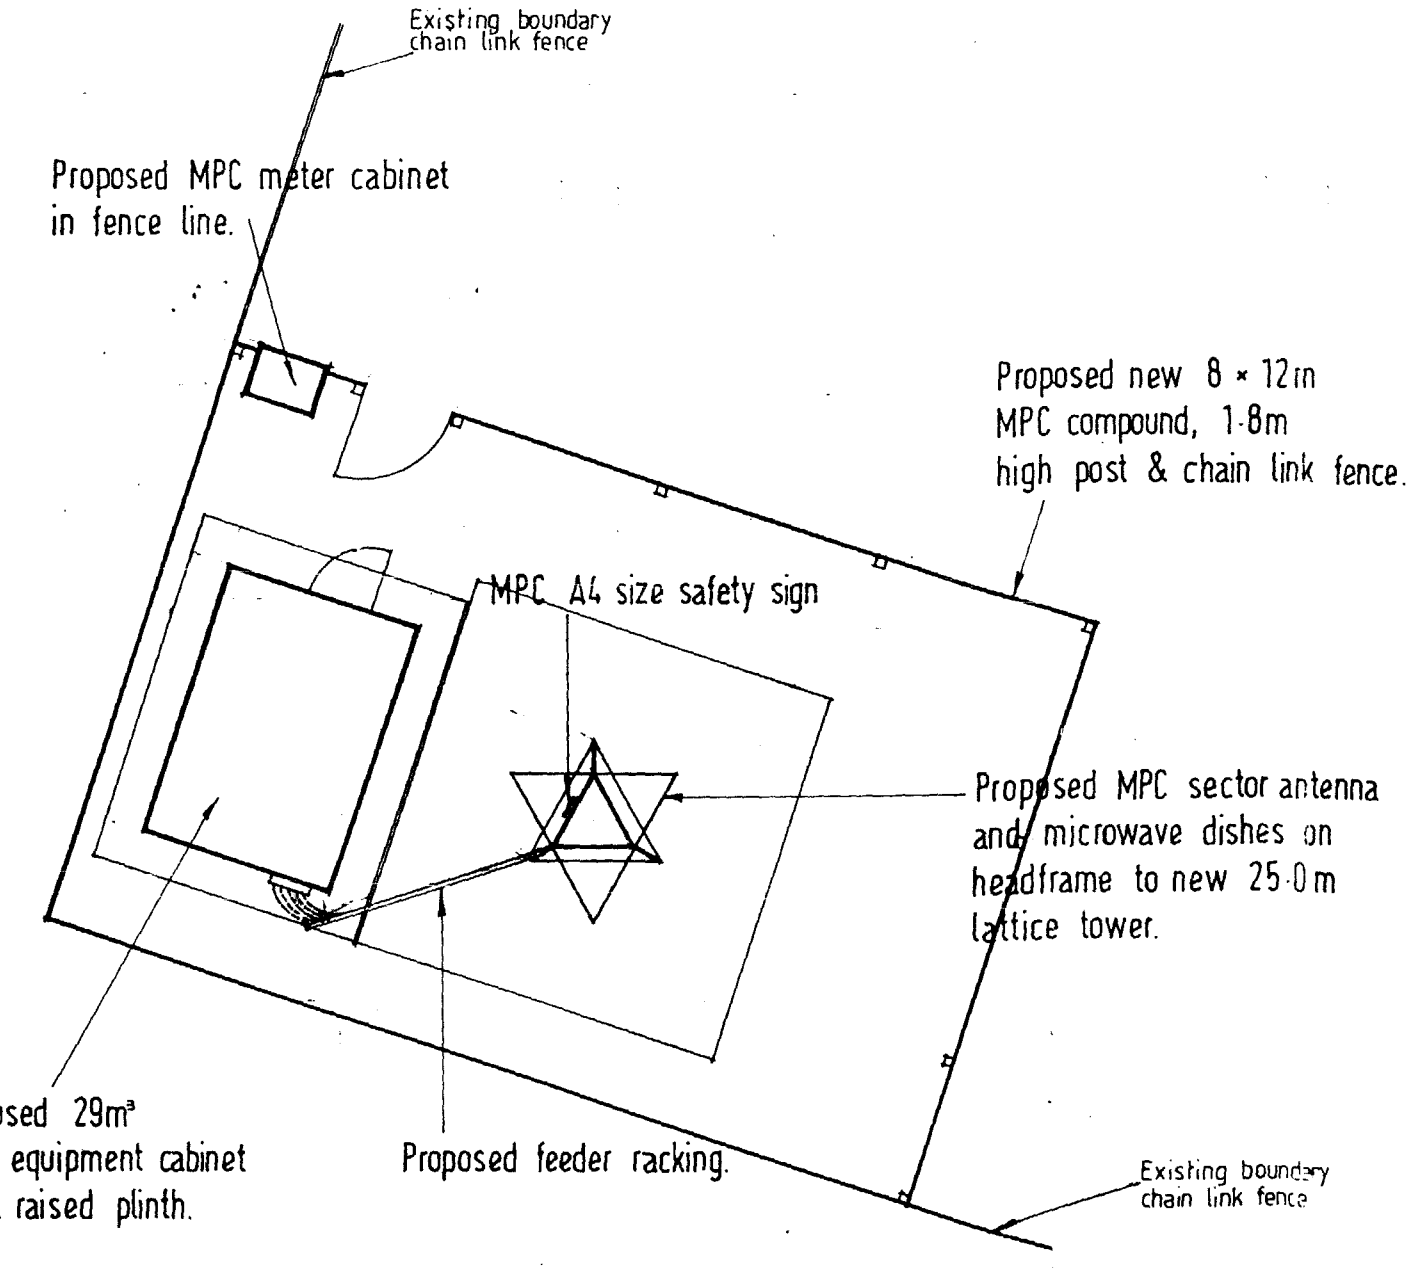

SITE PLAN
scale 1:100

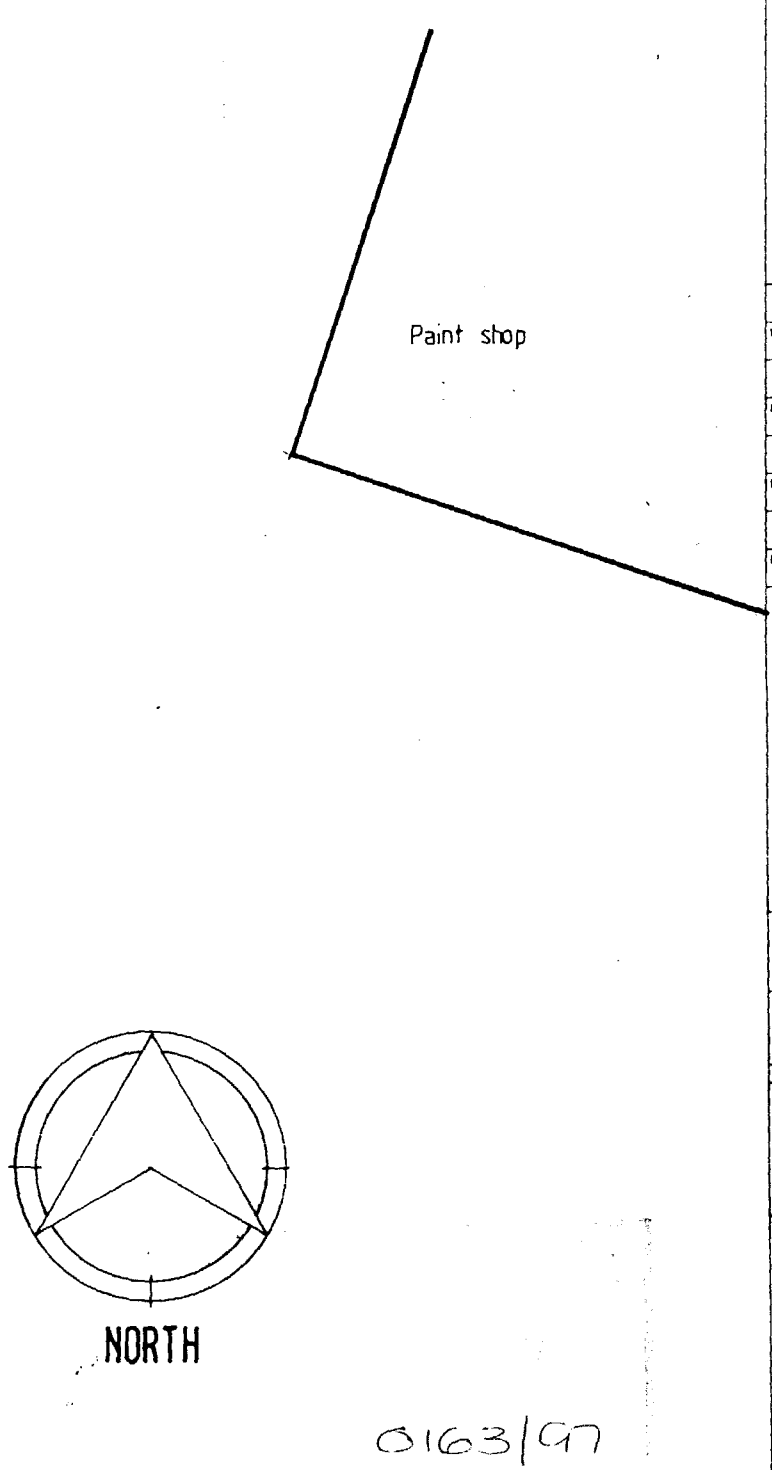

NORTH

0163/97

Do not scale

All dimensions are in mm unless otherwise specified.

Assume all site details are existing unless otherwise specified.

MPC EQUIPMENT

CABIN DETAILS :
MPC Ref : Portamilo Large Cabin
Dimensions : 3700 x 2700 x 2900 high
Material : Steel
Colour : Light grey

DISH DETAILS :

DISH ID	DISH SIZE mm DIA	HEIGHT m AGL	BEARING °EGN	
D2	600			
D2	600			
D3	600			
D4	600			

SECTOR ANTENNA DETAILS :
6 No. sector antennas with orientation of 0, 120 & 240°.

	Date	
Mn	Approv.	
	Date	
Mn	Approv.	
	Date	
Mn	Approv.	
A	Date 20-12-96	First issue
Mn	Approv	

Mercury Personal

EASTERN ELECTRICITY
BLACKSTONE ROAD
STUKELEY MEADOWS IND EST
HUNTINGDON, CAMBRIDGESHIRE
PE18 6EF
Tel: (01480) 412121
Fax: (01480) 414883

THORNEY MACHINERY CROWLAND
CREASE DROVE
CROWLAND
LINCS. PE6 0BN

Title:
SITE PLAN

Purpose of issue:

Drawing no:
MPC / 96404/02

Cell no:	Site no:
96404	ONE

Issue:	Scale:	Ch'd:	Date:
A	As stated		
	Drn: RJT Date: 20-12-96	Approv	

Drg no MPC/96404/03

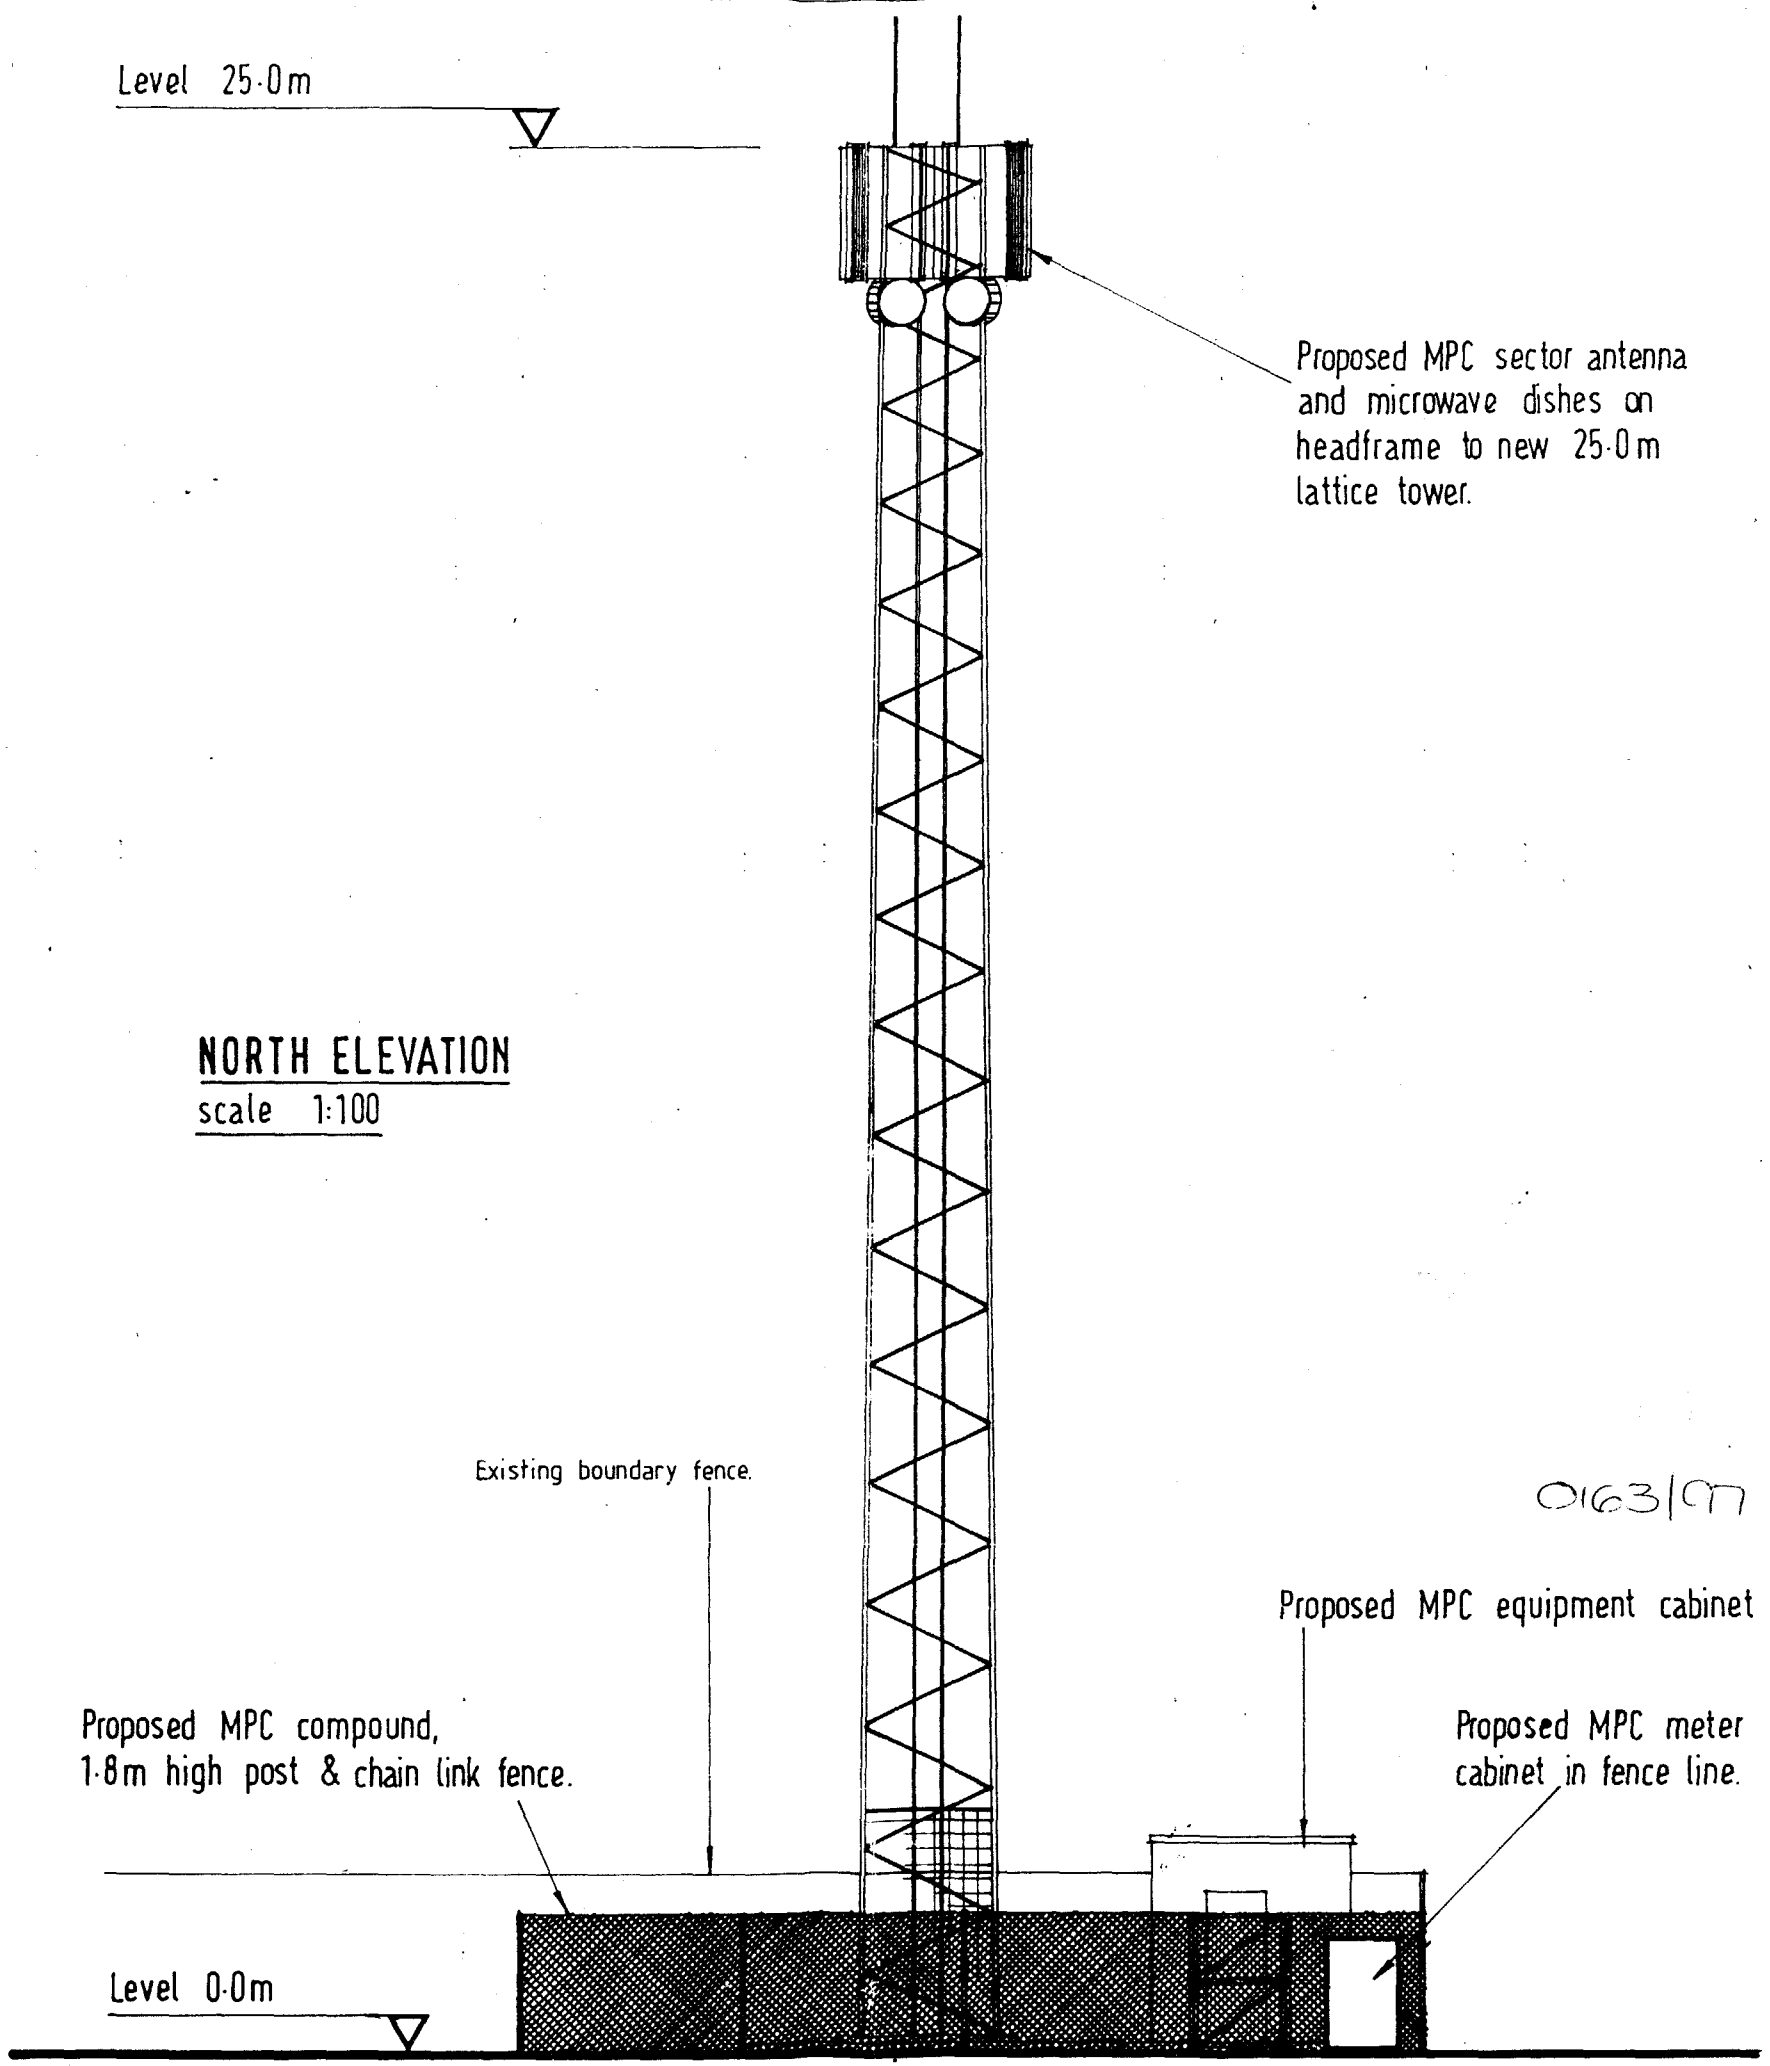

NORTH ELEVATION
scale 1:100

NOTES
Do not scale

All dimensions are in mm unless otherwise specified.

Assume all site details are existing unless otherwise specified.

MPC EQUIPMENT
CABIN DETAILS :
MPC Ref : Portawlla Large Cabin
Dimensions : 3700 x 2700 x 2900 high
Material : Steel
Colour : Light grey

DISH DETAILS :

DISH ID.	DISH SIZE mm DIA	HEIGHT m AGL	BEARING °EGN	
02	600			
02	600			
03	600			
04	600			

SECTOR ANTENNA DETAILS :
6 No. sector antennas with orientation of 0, 120 & 240°.

	Date	
Mn	Approv.	
	Date	
Mn	Approv.	
	Date	
Mn	Approv.	
A	Date 20-12-96	First issue.
Mn	Aprov	

Mercury Personal

EASTERN ELECTRICITY
BLACKSTONE ROAD STUKELEY MEADOWS IND. EST. HUNTINGDON, CAMBRIDGESHIRE PE18 6EF Tel: (0734) 787171 Fax: (0480) 414883

THORNEY MACHINERY CROWLAND
CREASE DROVE
CROWLAND
LINCS. PE6 0BN

Title:
NORTH ELEVATION

Purpose of Issue:

Drawing no:
MPC/96404/03

Cell no:	Site no:
96404	ONE

Issue:	Scale:		Ch'd:	Date:
A	As stated			
	Drn: RPT	Date: 20-12-96	Aprov:	

MPC/IDS/14002212

NOTES

THIS DRAWING SUPERSEDES DRG NO. MPC/IDS/14000704

PURPOSE OF DRAWING :
To show the standard cabin layouts to assist in the production of site specific planning & acquisition drawings & to provide reference information.

1. All dimensions are in mm unless otherwise specified.

ORIGINAL DRAWING A2 SIZE

SCALE (mm)

UNCONTROLLED COPY

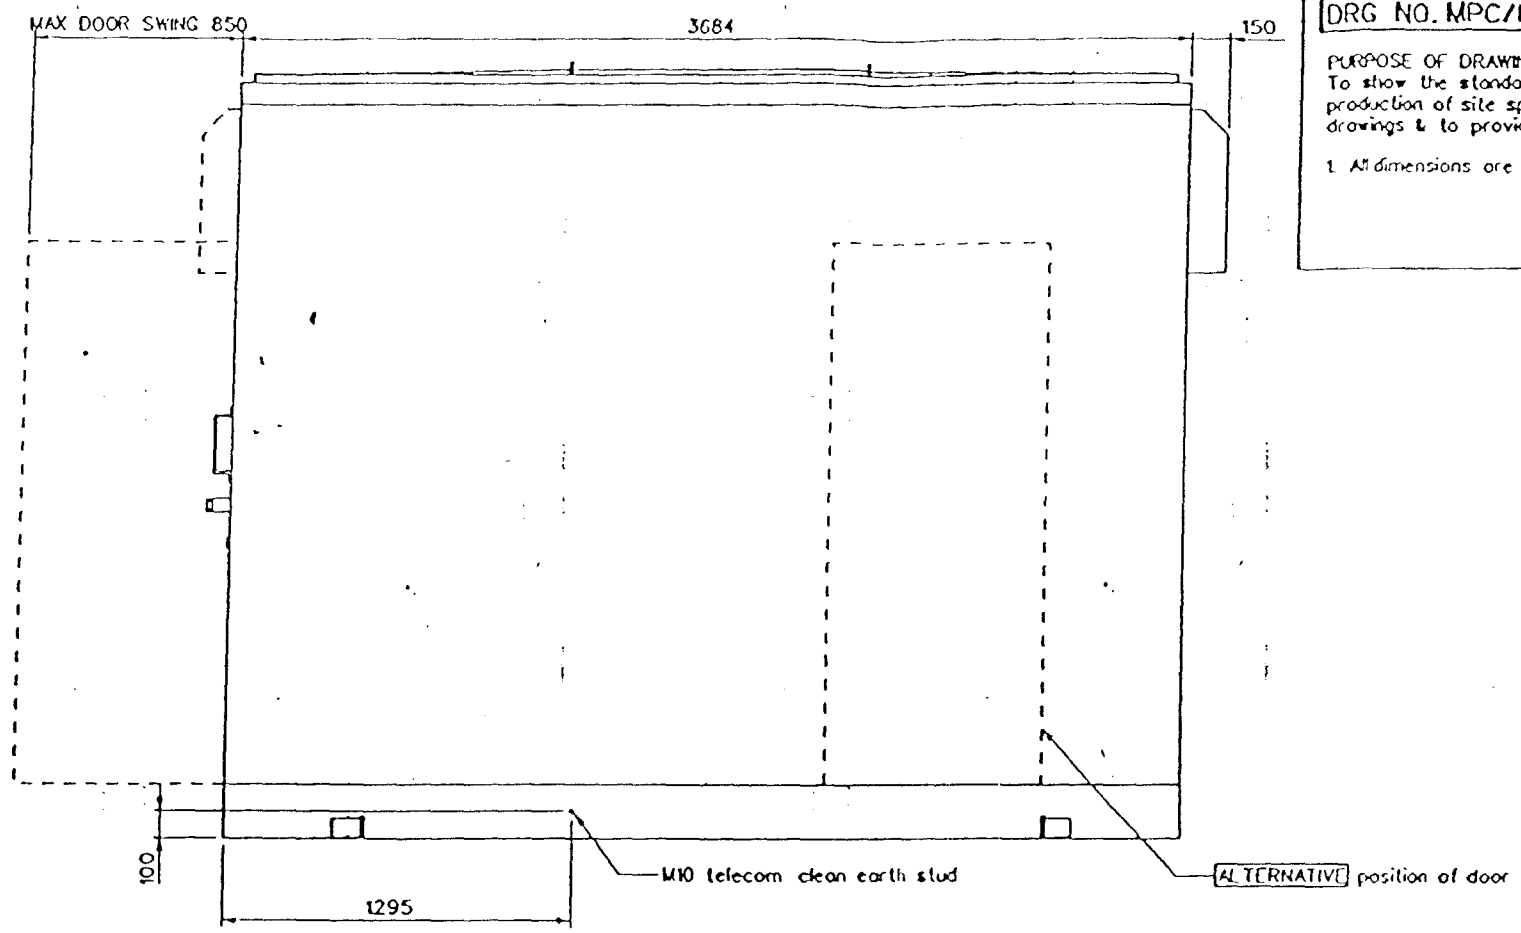

FRONT VIEW

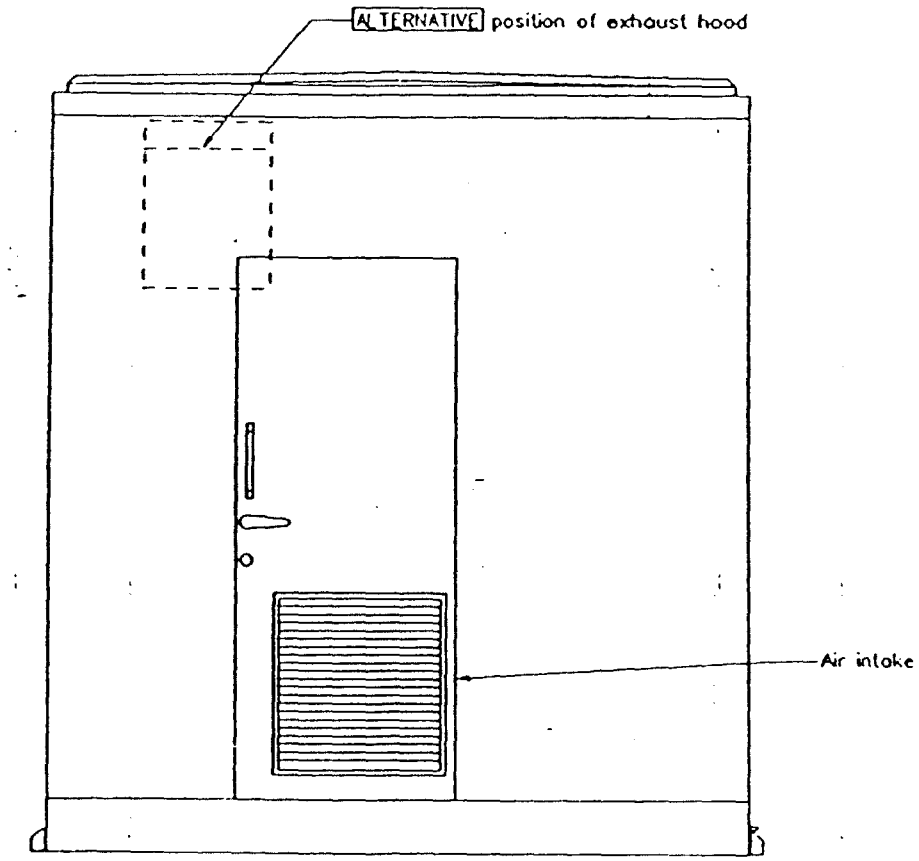

LEFT VIEW

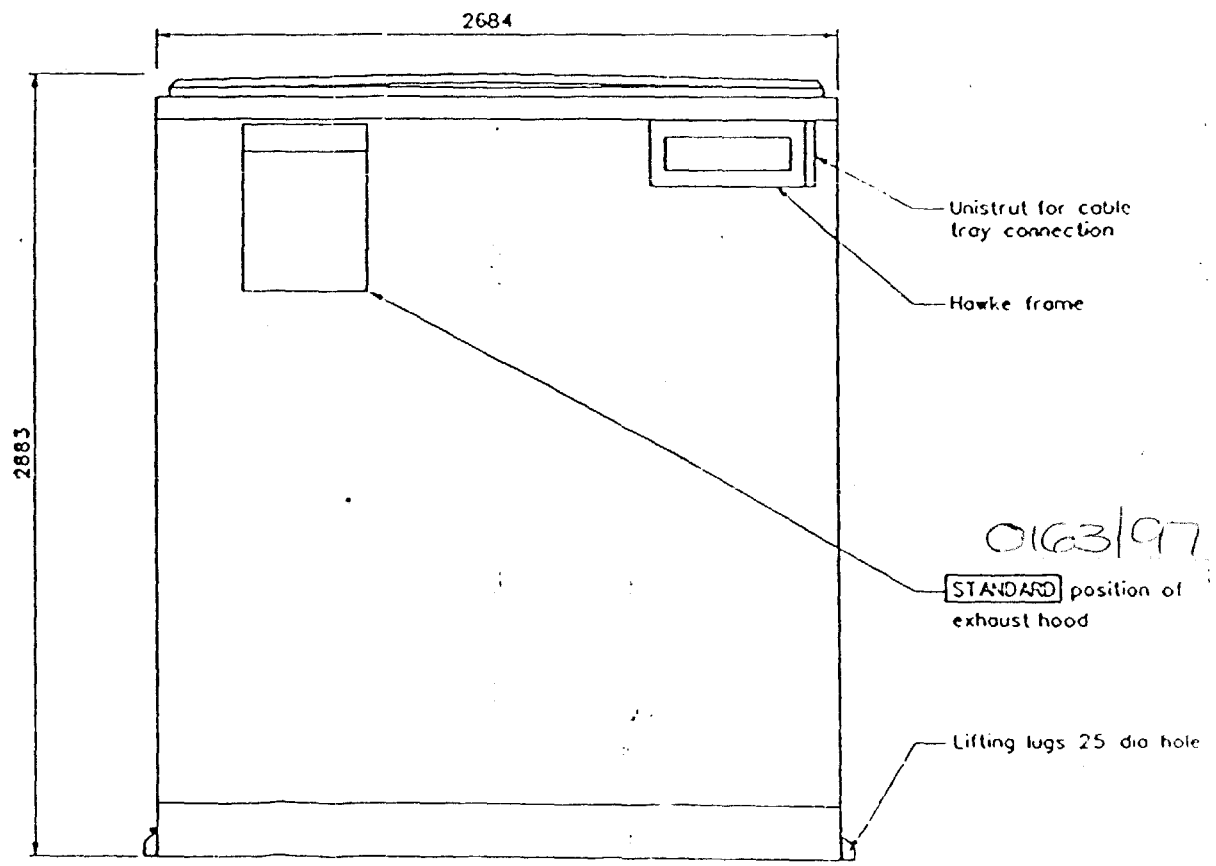

RIGHT VIEW

0163/97

ISSUE	Date	Approv.	Description
D	21/9/97	AH	Standard door position amended.
Mn 7358			
C	20/06/94		Hawke Gland amended. AC aperture deleted. Exhaust hood position amended.
Mn 6656		PS	
B	01/03/94		Cabin height amended
Mn 5579		JB	
A	11/11/93		This drawing supersedes Drg. No. MPC/IDS/14000704
Mn 4404		JB	

Mercury Personal Communications

A Cable & Wireless / US WEST joint venture

Mercury Personal Communications is a partnership between Mercury Personal Communications Limited, LDW PCN Inc. and MPC IC Limited

Elstree Tower, Elstree Way, Bunsherwood, Herts WD6 1EF

Telephone : 081-905-4001 Facsimile : 081-905-1601

Site name & Address

SITE DESIGN SERVICES

Title:

PORTASILO LARGE CABIN ELEVATIONS

Purpose of issue:

TYPICAL DETAILS

Drawing no:

MPC/IDS/14002212

Cell no

Site no

Issue	Scale	Ch'd	Date
D	1:20		2-1-97
	Drn GJM	Date 01/11/93	Approv AH	Date 21/9/97

© Mercury Personal Communications 1994 This drawing and any information or descriptive matter set out hereon, are the confidential and copyright property of Mercury Personal Communications and must be held in the strictest confidence ...