


This drawing is copyright and may not be a
photographed or used for any purpose other
it is issued without consent of Broadgate Ho


All dimensions to be checked on site – do n
from drawing, any discrepancies please repo
office as soon as possible.

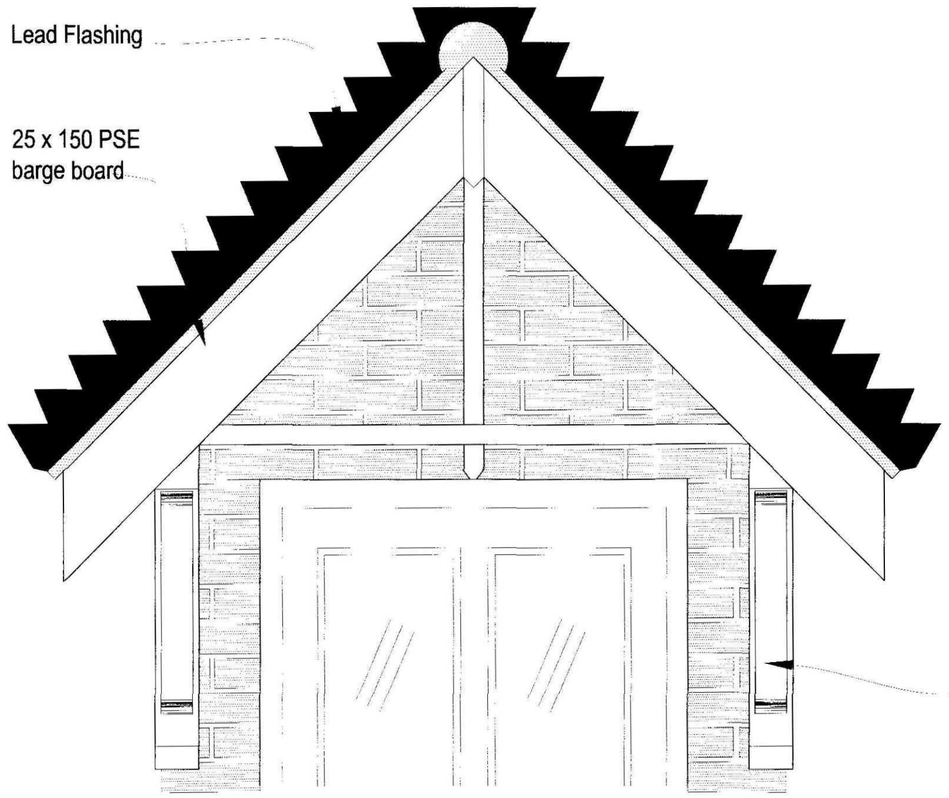

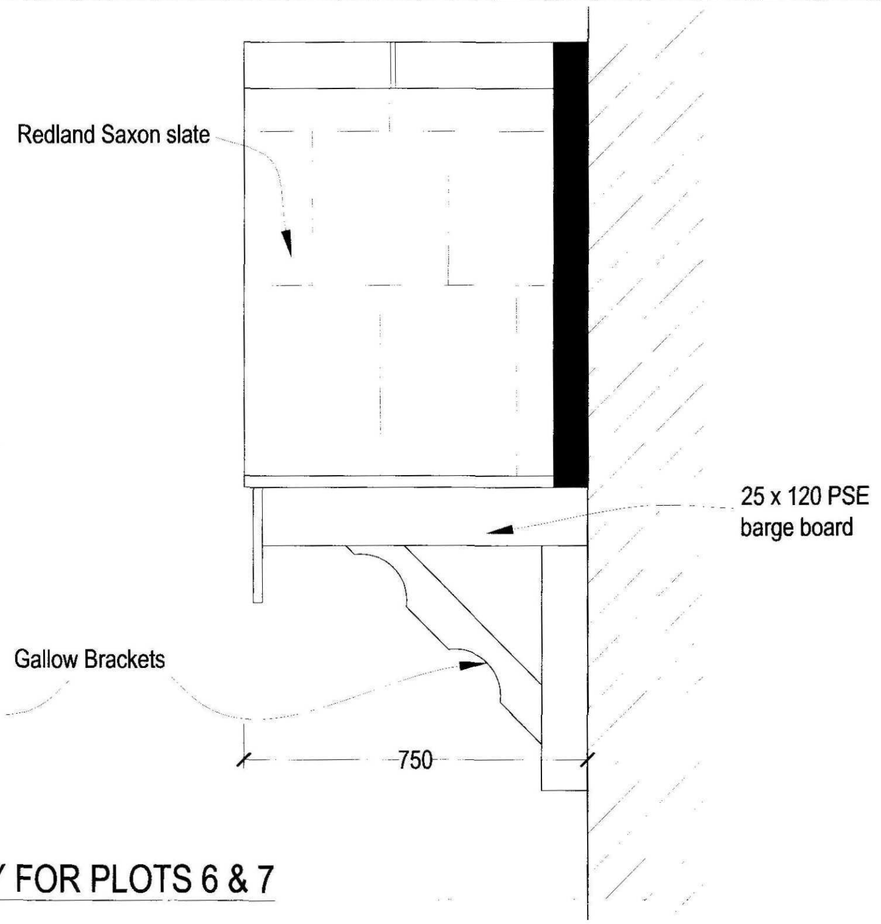

CANOPY FOR PLOTS 6 & 7

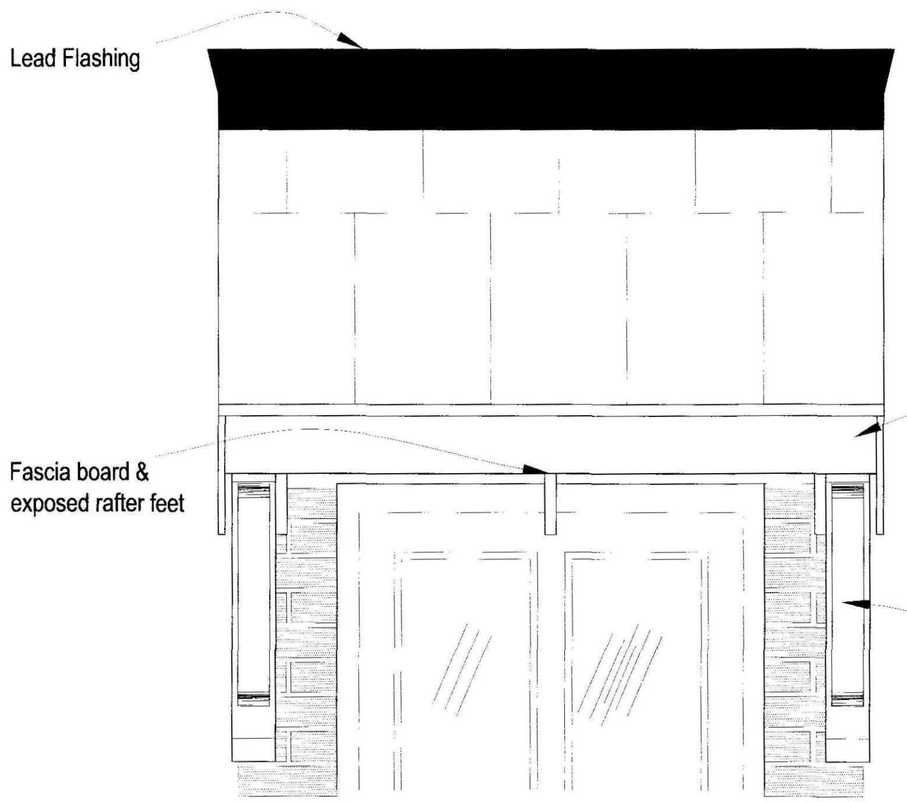

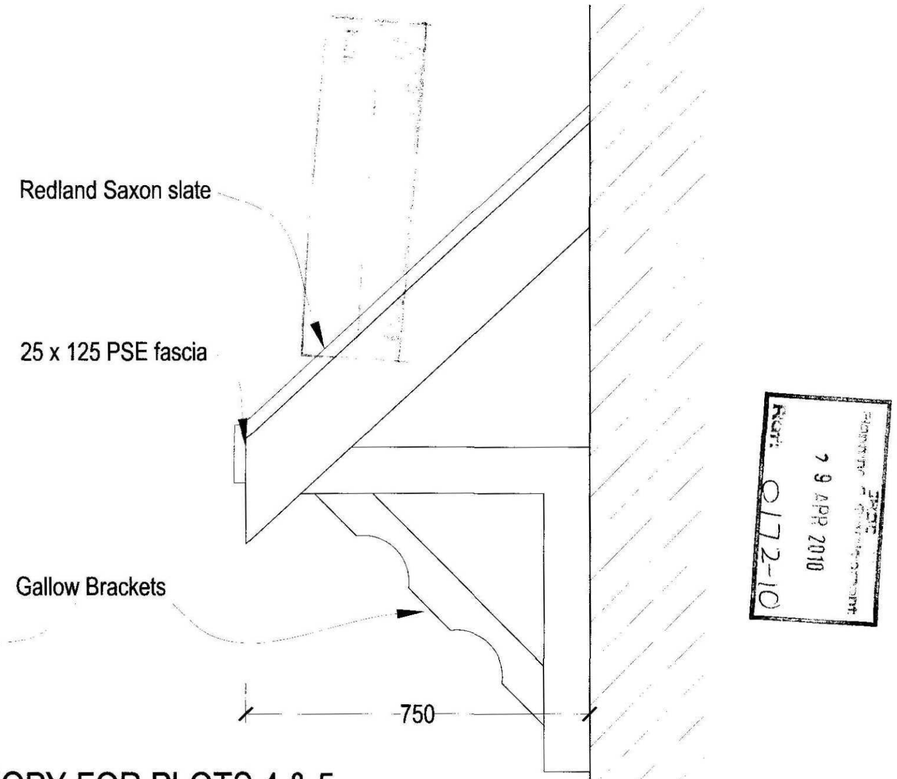

CANOPY FOR PLOTS 4 & 5

RECEIVED
29 APR 2010
0172-10

All Joinery in softwood ti
and painted Buttermilk B

BROADGA
HOMES

Broadgate Homes
Broadgate House, Weston H
Spalding, Lincolnshire. PE12
Telephone: 01406 380532 Fax:014

PROJECT TITLE

PROPOSED RESIDENTIAL D
FORMER BARCLEY'S BAN
CROWLAND

DRAWING

FRONT CANOPY DET
TO PLOTS 4 - 7

REV	DESCRIPTION

SCALE 1:10

DRA

DATE MARCH 2010


DRAWING No. 0

SHOPFRONT DETAILS


BUSINESS UNIT, SITE OF FORMER BARCLAYS BANK
(NO 5) NORTH STREET, CROWLAND, LINCOLNSHIRE

SCALE: AS SHOWN DRAWING NO: 0329/1-3/06A
DRAWN: J CRUNKHORN


A - AMENDMENT APRIL 10 SILL INCREASED IN DEPTH FROM 8X 3"

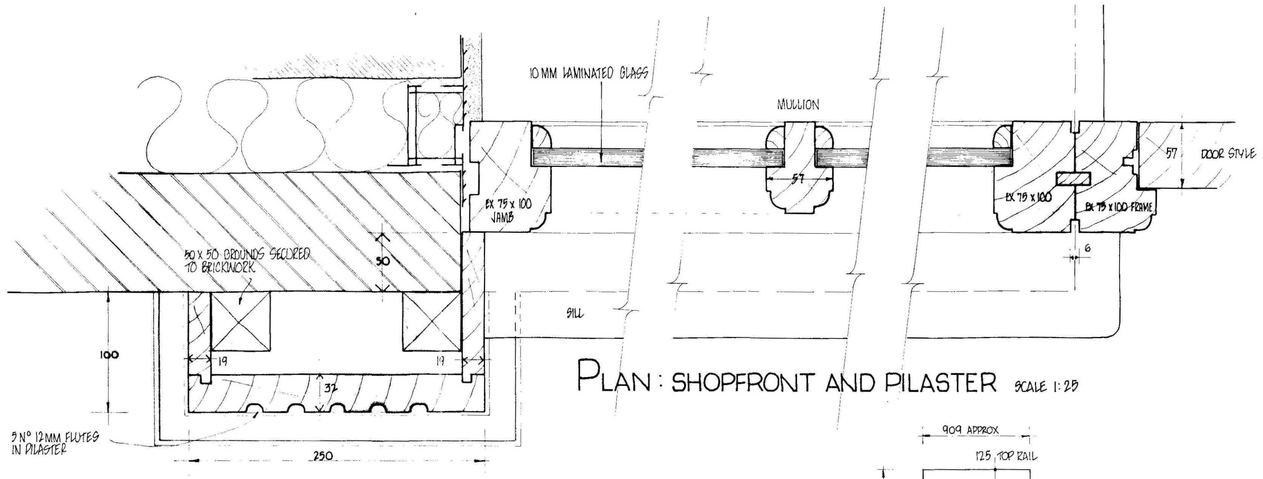

PLAN : SHOPFRONT AND PILASTER SCALE 1:25

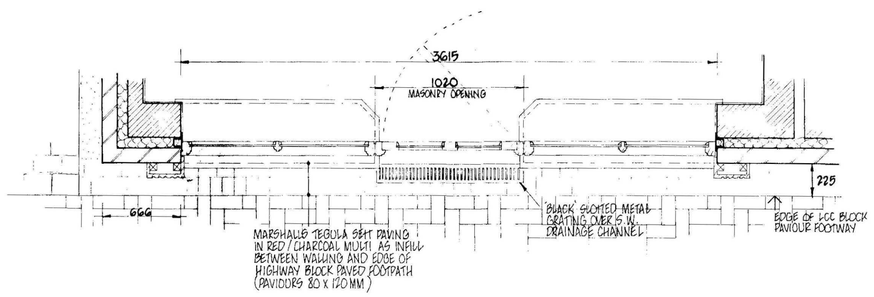


SHOPFRONT PLAN 1:20 SCALE

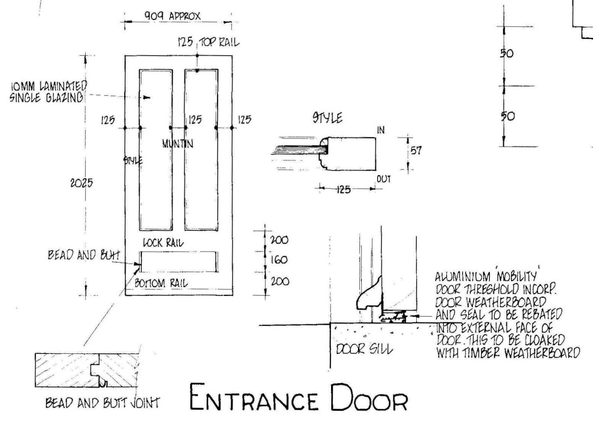


ENTRANCE DOOR



FACADE 1:20 SCALE

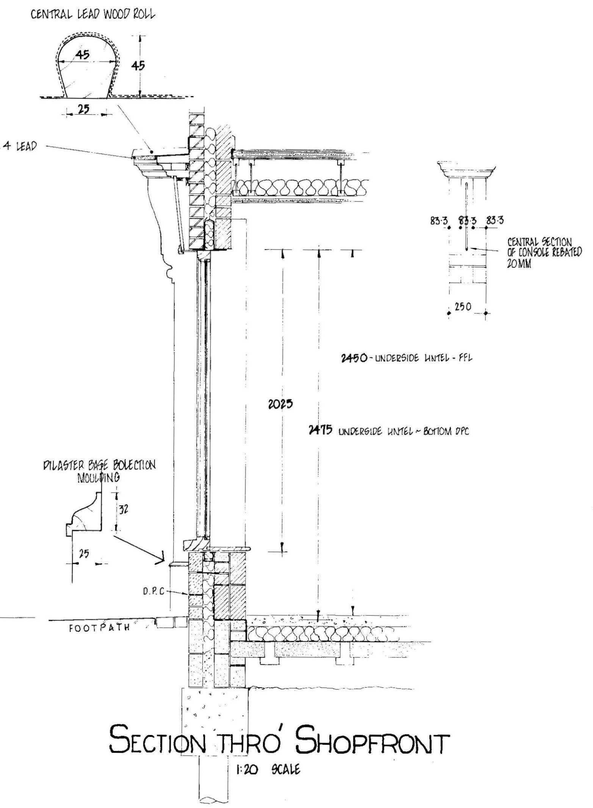

SECTION THRO' SHOPFRONT
1:20 SCALE

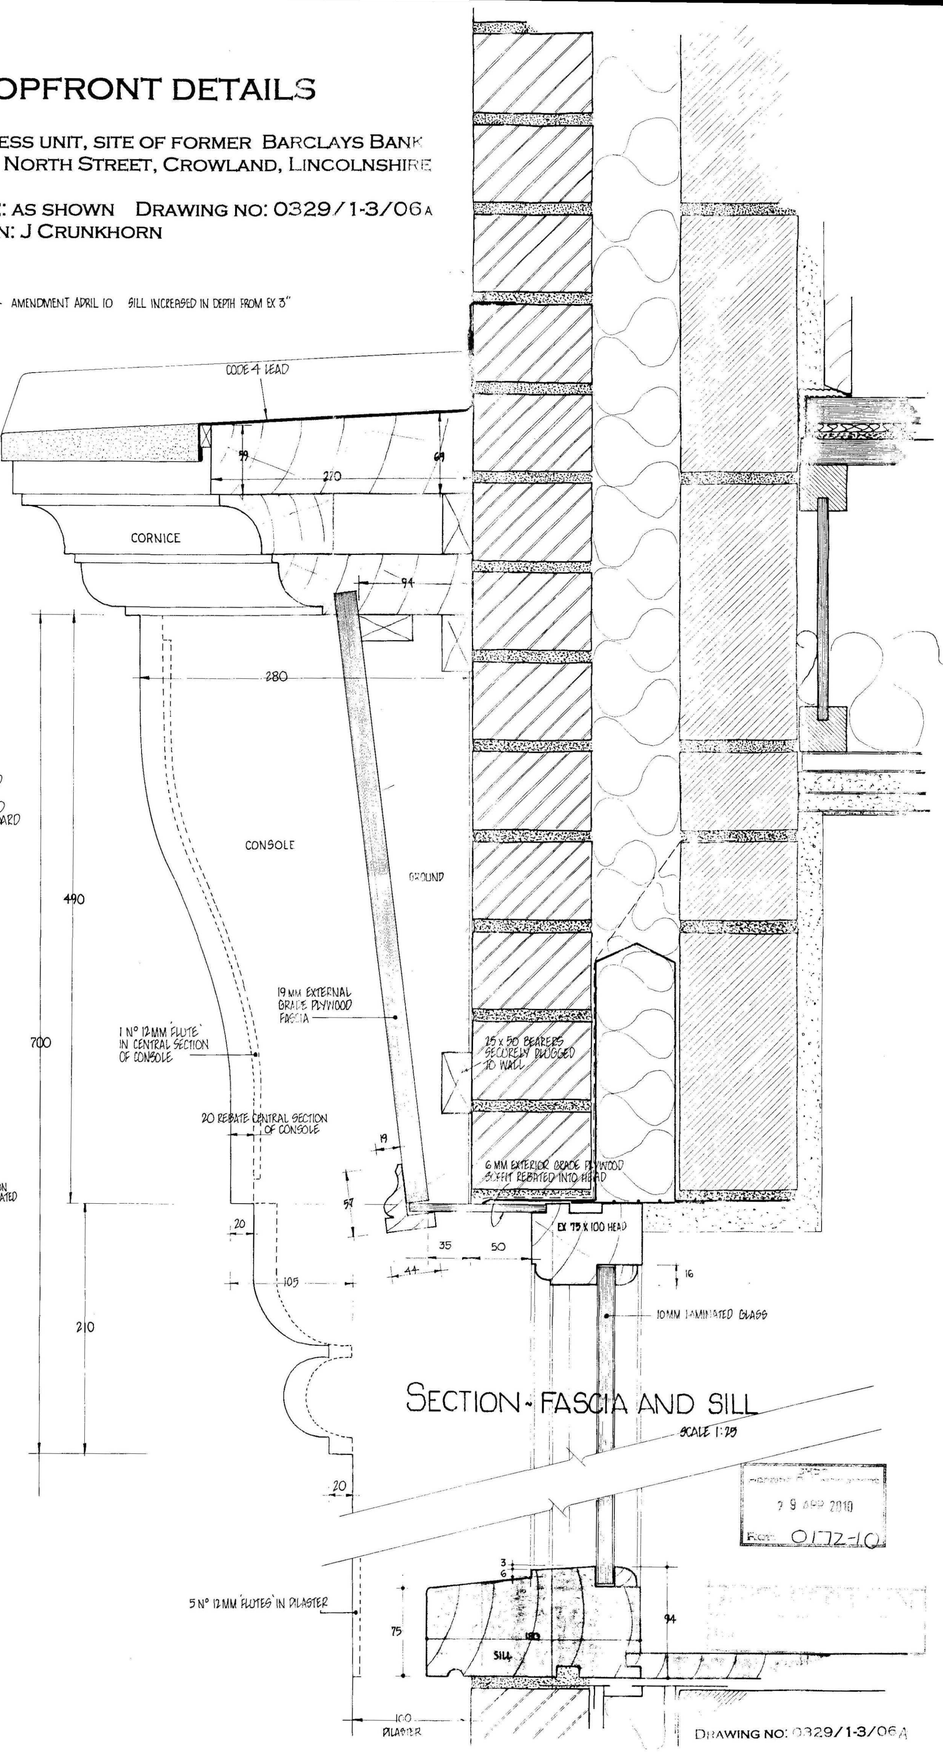

SECTION - FASCIA AND SILL
SCALE 1:25

29 APR 2010
Ref: 0172-10

DRAWING NO: 0329/1-3/06A