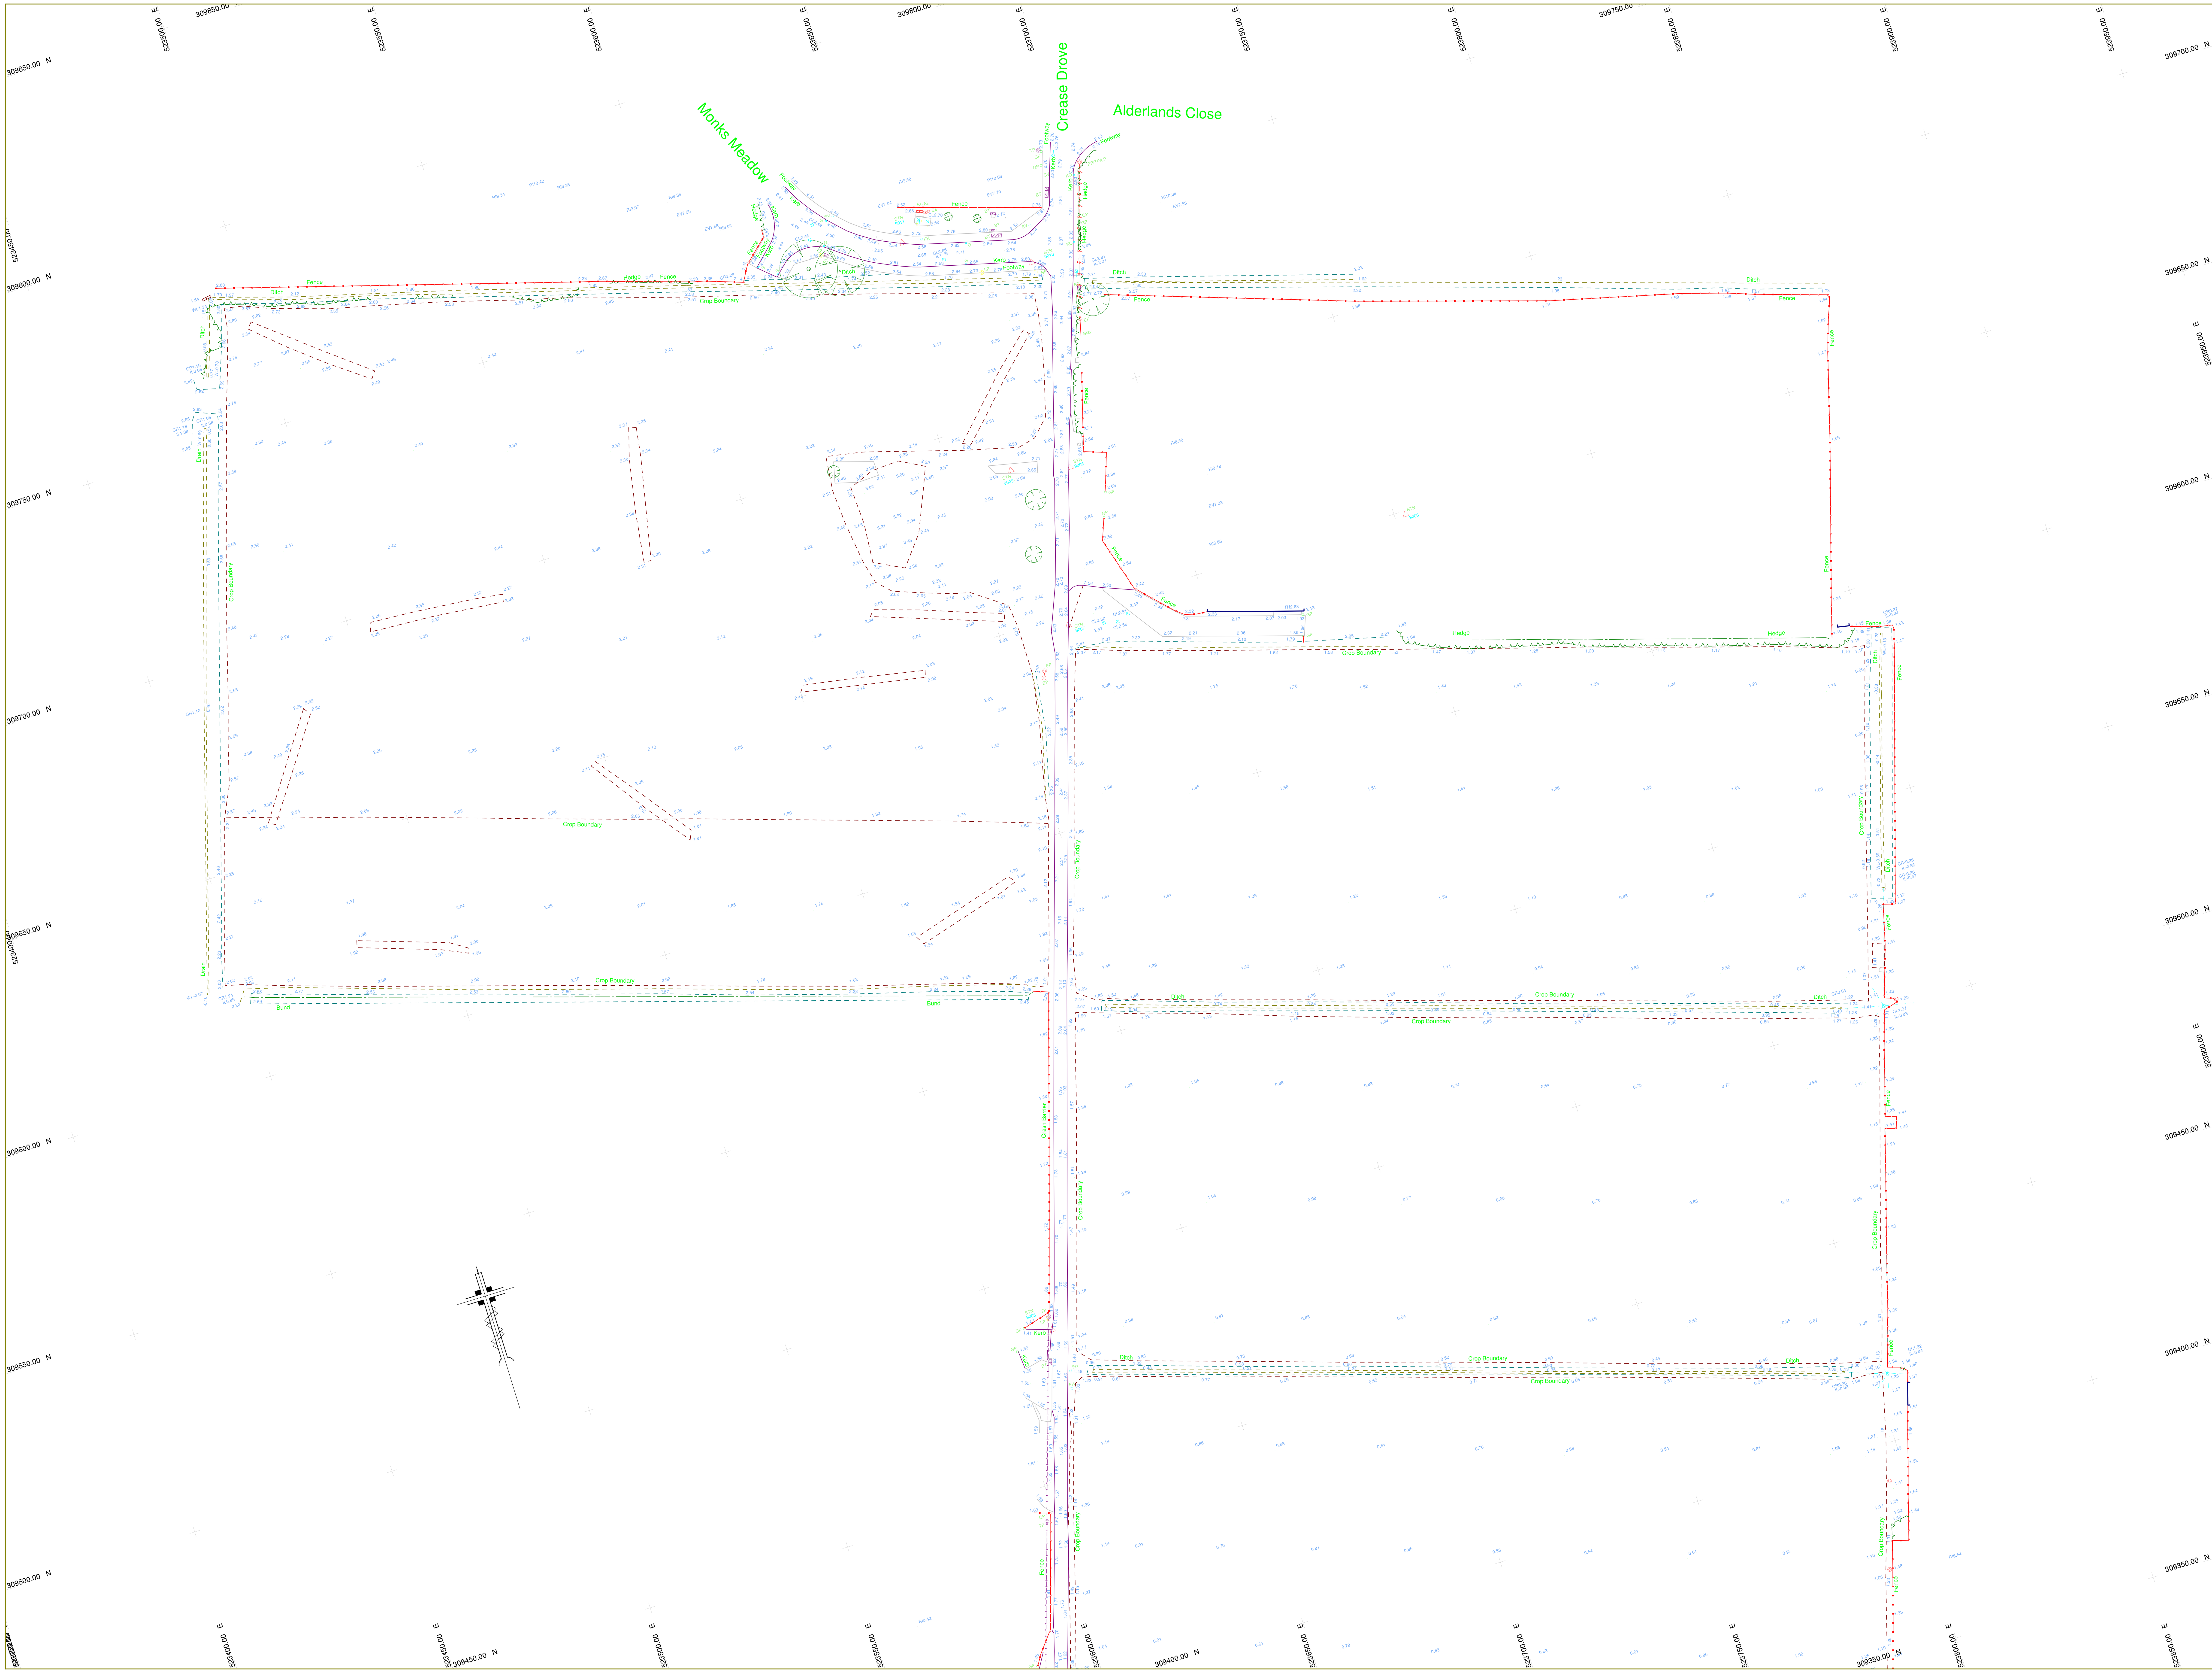



**KEY:**

- BUILDING
- FENCE
- HEDGE
- CHANNEL
- WALL
- BANK EDGE
- STORM DRAINAGE
- FOUL DRAINAGE
- CHANGE OF SURFACE
- OVERHEAD ELECTRIC
- OVERHEAD TELEPHONE
- TREE, BOREHOLE, MANHOLE
- CONTROL STATION

| | | | |
|---|---|---|---|
| B | BOLLARD | RE | ROD EYE |
| BIN | BIN | RI | RIDGE |
| BT | BRITISH TELECOM | SP | SIGN POST |
| CR | PIPE CROWN | STAY | STAY |
| CTV | CABLE TELEVISION | SV | STOP VALVE |
| EA | EARTH | TBM | BENCH MARK |
| EL | ELECTRIC BOX | TH | THRESHOLD |
| EP | ELECTRIC POLE | TL | TRAFFIC LIGHT |
| EV | EAVES | TP | TELEGRAPH POLE |
| FH | FIRE HYDRANT | TS | TRAFFIC SIGNAL |
| G | GULLY | VC | VENT COLUMN |
| GA | GAS VALVE | VP | VENT PIPE |
| IC | INSPECTION CHAMBER | WL | WATER LEVEL |
| IL | INVERT LEVEL | WM | WATER METER |
| KO | KERB OFFLET | WT | WALL TOP |
| LH | LAMP HOLE | | |
| LP | LAMP POST | | |
| MP | MARKER POST | | |
| PB | POST BOX | | |

**NOTES:**

1. Survey plotted to OS National Grid.
2. All levels related to OS Datum.
3. GPS/GLONASS ETRS89 observations transformed to OSGB36 using OSTN02 Transformation.
4. ETRS89 ellipsoid heights converted to heights above mean sea level using National Geoid Model OSGM02.

*Initial Survey Date:* 23 APR 2018

**CONTROL STATIONS**

| Stn: | Eastings: | Northings: | Height: |
|---|---|---|---|
| 9000 | 523584.109 | 309334.499 | 1.316 |
| 9001 | 523725.062 | 309289.550 | 1.354 |
| 9002 | 523653.009 | 309312.967 | 1.286 |
| 9003 | 523572.817 | 309320.487 | 1.412 |
| 9004 | 523586.288 | 309386.503 | 1.408 |
| 9005 | 523612.932 | 309485.614 | 1.616 |
| 9006 | 523752.669 | 309649.081 | 1.567 |
| 9007 | 523666.714 | 309647.429 | 2.644 |
| 9008 | 523678.450 | 309683.905 | 2.791 |
| 9009 | 523664.483 | 309687.425 | 2.729 |
| 9010 | 523684.141 | 309734.029 | 2.936 |
| 9011 | 523655.607 | 309747.779 | 2.656 |

| Rev: | Amendments: | Date: |
|---|---|---|

*Client:* ASHWOOD HOMES

*Project Title:* CREASE DROVE CROWLAND LINCOLNSHIRE

*Drawing Title:* OGL SURVEY

*Scale:* 1:500 | *Date:* 30 APR 2018

*Drawing No:* AS2327/1 | *Rev:* A0

*C.A.D. Title:* ASHWOODCROWL23240418

*Drawn By:* D.J.SMITH


AXIS SURVEYS LTD.
CHARTERED LAND SURVEYORS

10 SYCAMORE DRIVE, LOUTH, LINCOLNSHIRE, LN11 8RT. TEL (01507) 606397 FAX (01507) 354050
www.axissurveys.co.uk
office@axissurveys.co.uk


©AXIS SURVEYS LTD.