


Contractors must work only to figured dimensions which are to be checked on site, any discrepancies are to be reported to the architect before proceeding.

All rights desribed in chapter IV of the copyright, designs and patents act 1988 have been generally asserted.

Information contained within this drawing is the sole copyright of TMV Architects and should not be reproduced or imparted to a third party without written permission.



STATION	EASTING	NORTHING	LEVEL
GPS1	4215.985	1464.669	1.387
GPS2	4193.997	1473.959	1.378
MK1	4182.317	1448.045	1.247

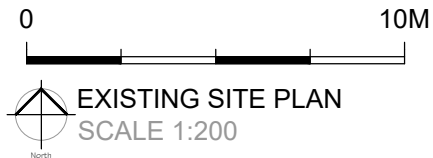

EXISTING SITE PLAN
SCALE 1:200

- 15.02.20 FIRST ISSUE TJM MDV

Rev	Date	Details	Drawn	Checked
Issued for:				

PLANNING

Project Name:	Project No:
LAND AT HARRINGTON DRIVE, CROWLAND	761
Dwg No:	
02	
Rev:	
Drawing Name:	Scale:
EXISTING SITE PLAN	1:200 @A3
Drawn By:	Date:
TJM	FEB 2021
Checked By:	Date:
MDV	FEB 2021

TMVARCHITECTS

The Repeater Station, London Road,
Norman Cross, Peterborough, PE7 3TB