

Existing hedge will be replaced by Concrete post and timber fence with gravel boards.


Elevation 1


 Existing Garden wall

 Proposed Fence


Photo

Photo

A

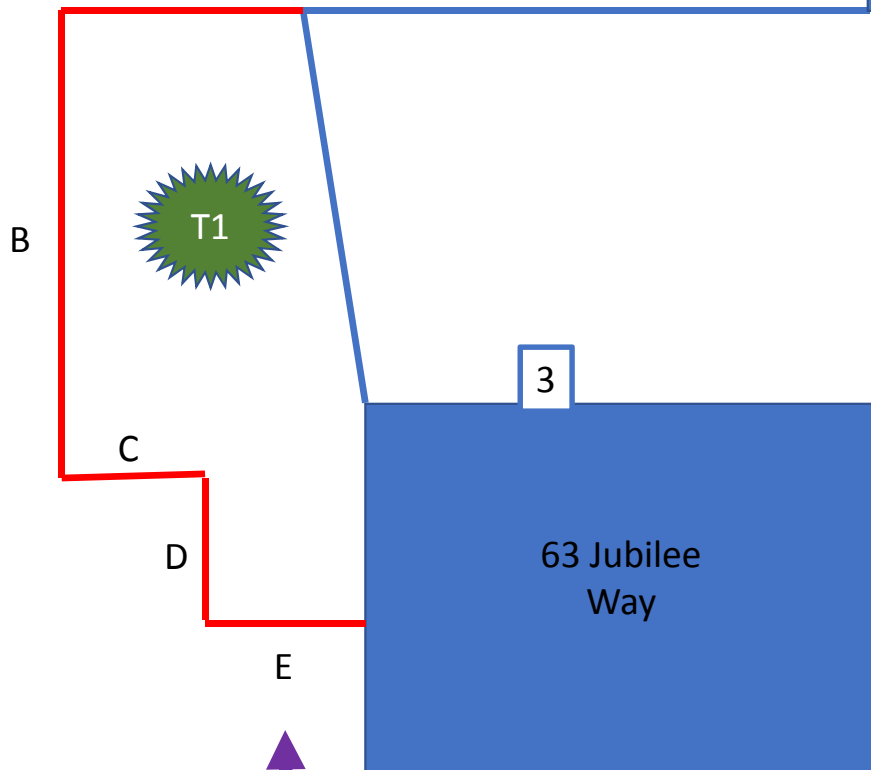

A= 5.7m (3 Panels)
B= 9.5m (5 Panels)
C= 1.9m (1 Panel)
D= 3.8m (2 Panels)
E= 3m (1 panel + Gate)

63 Jubilee Way
Fence Plan