
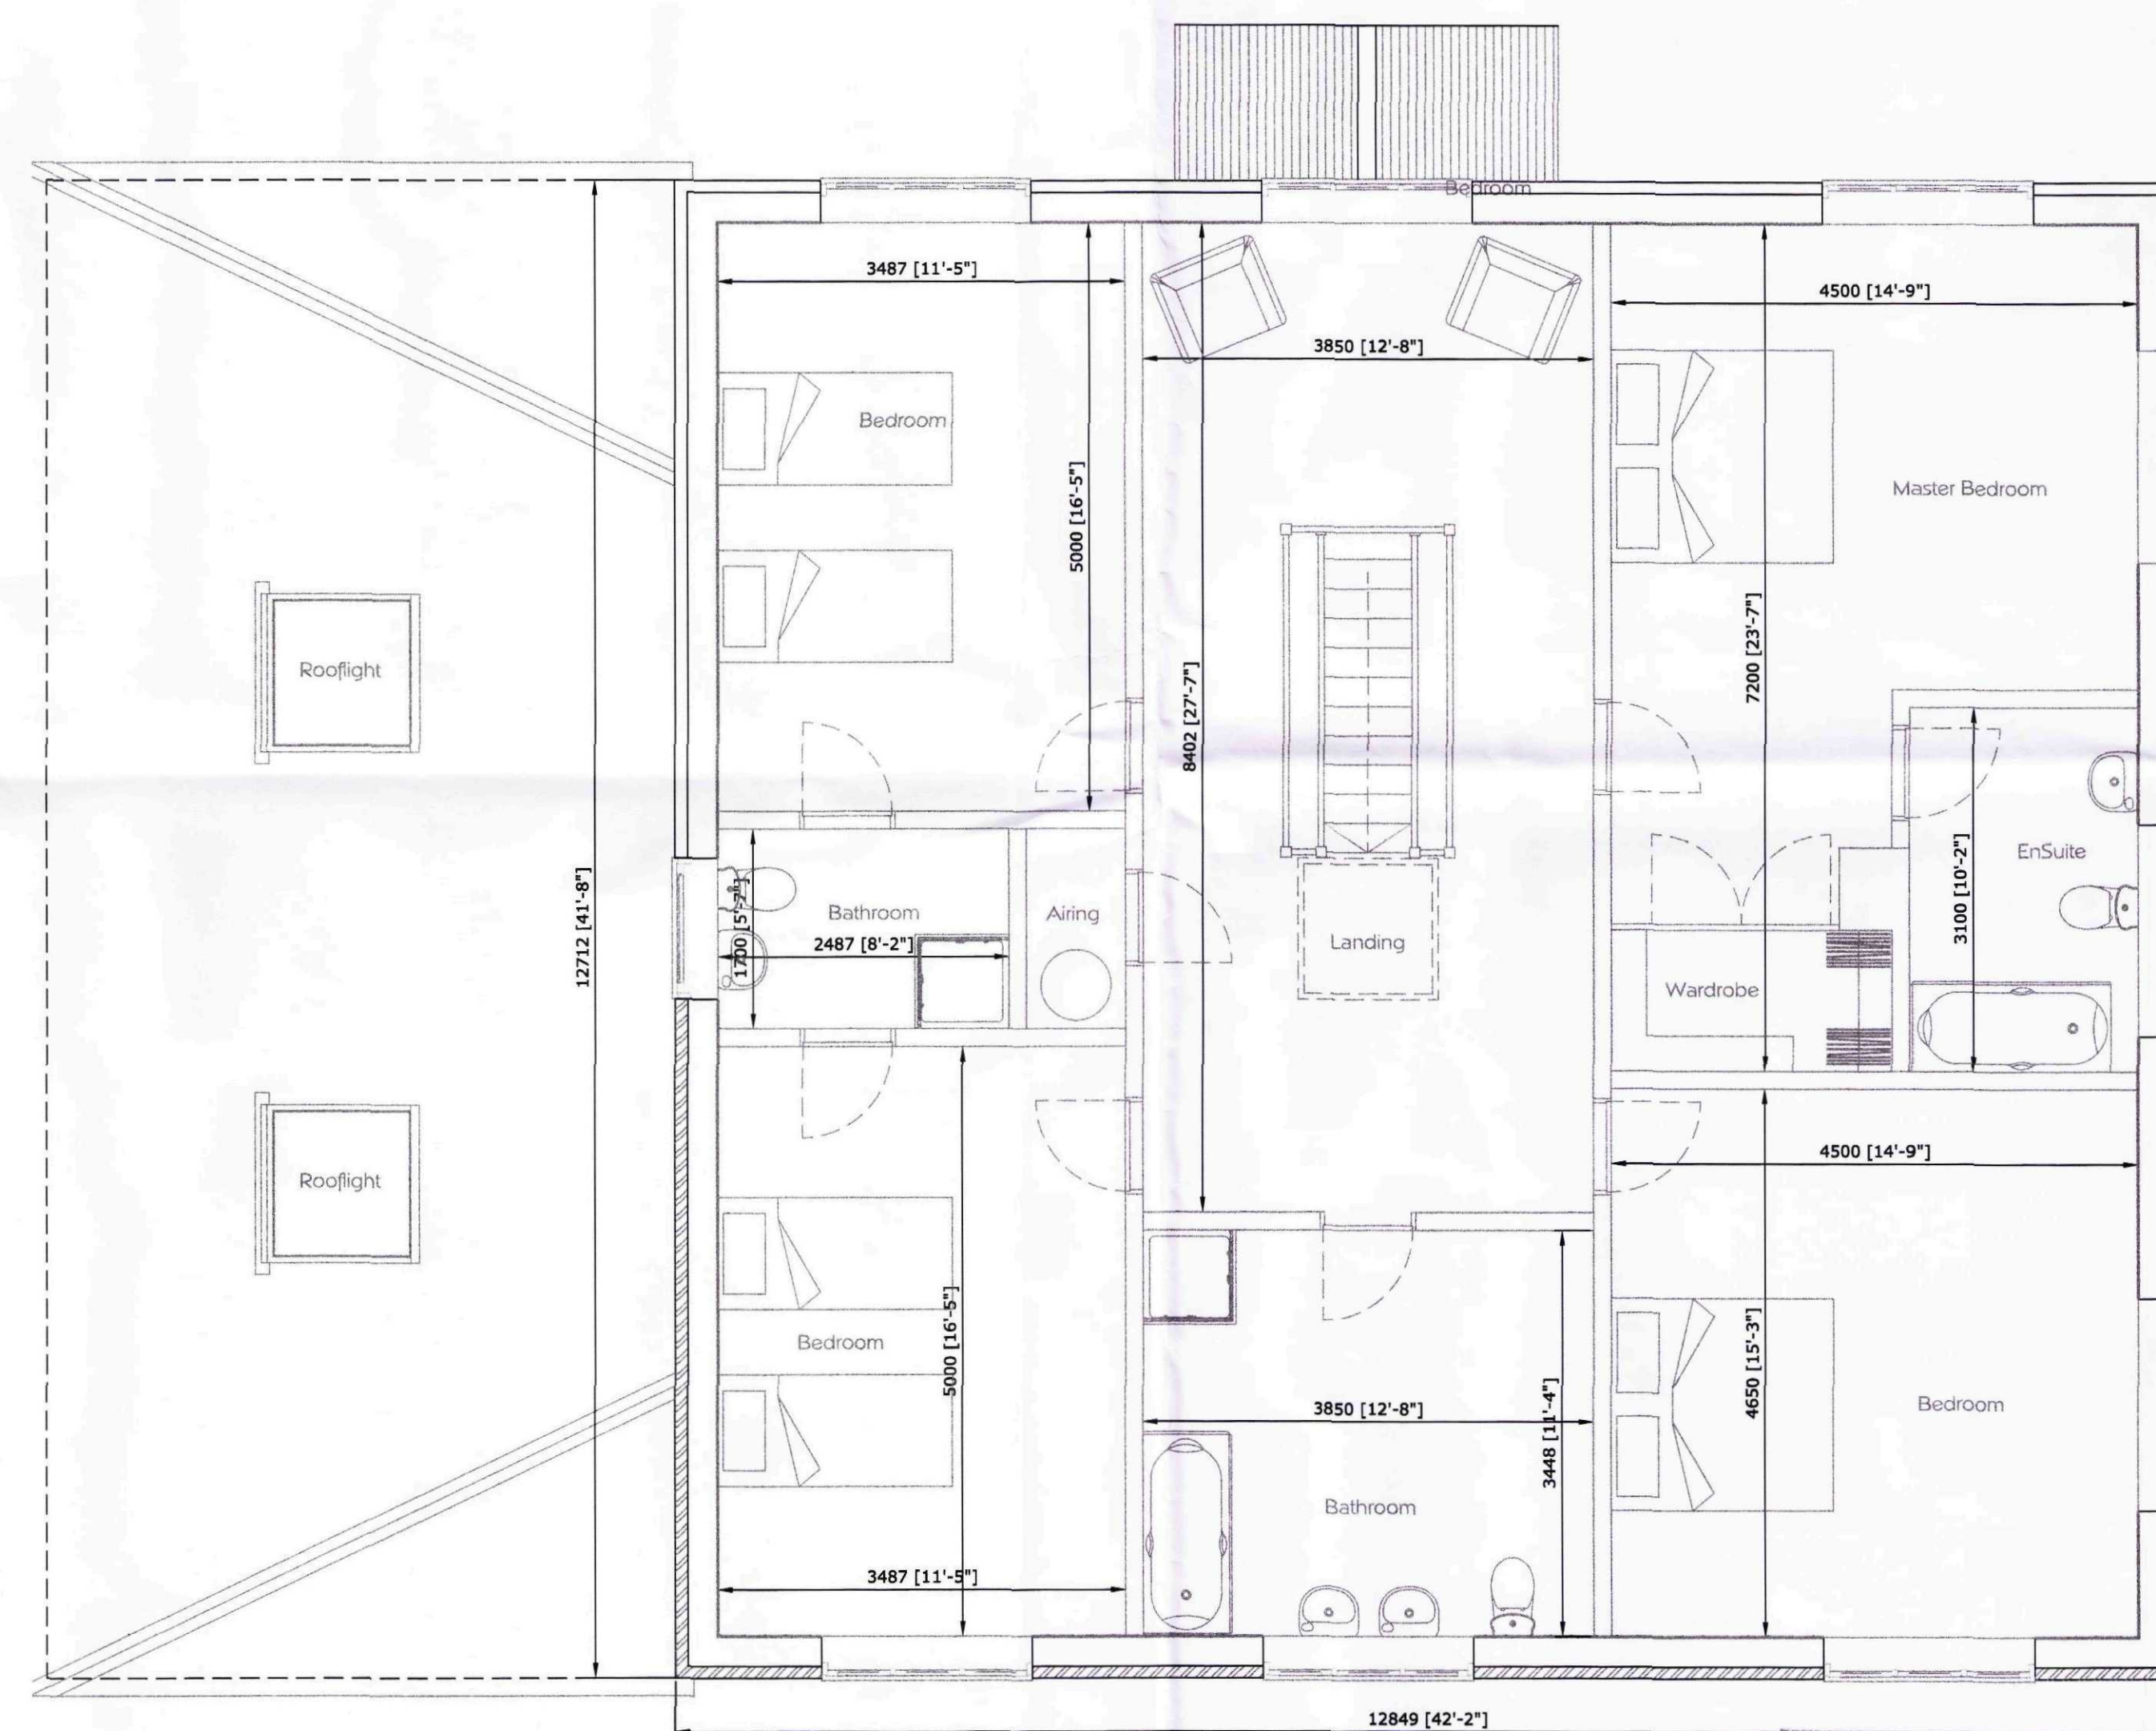


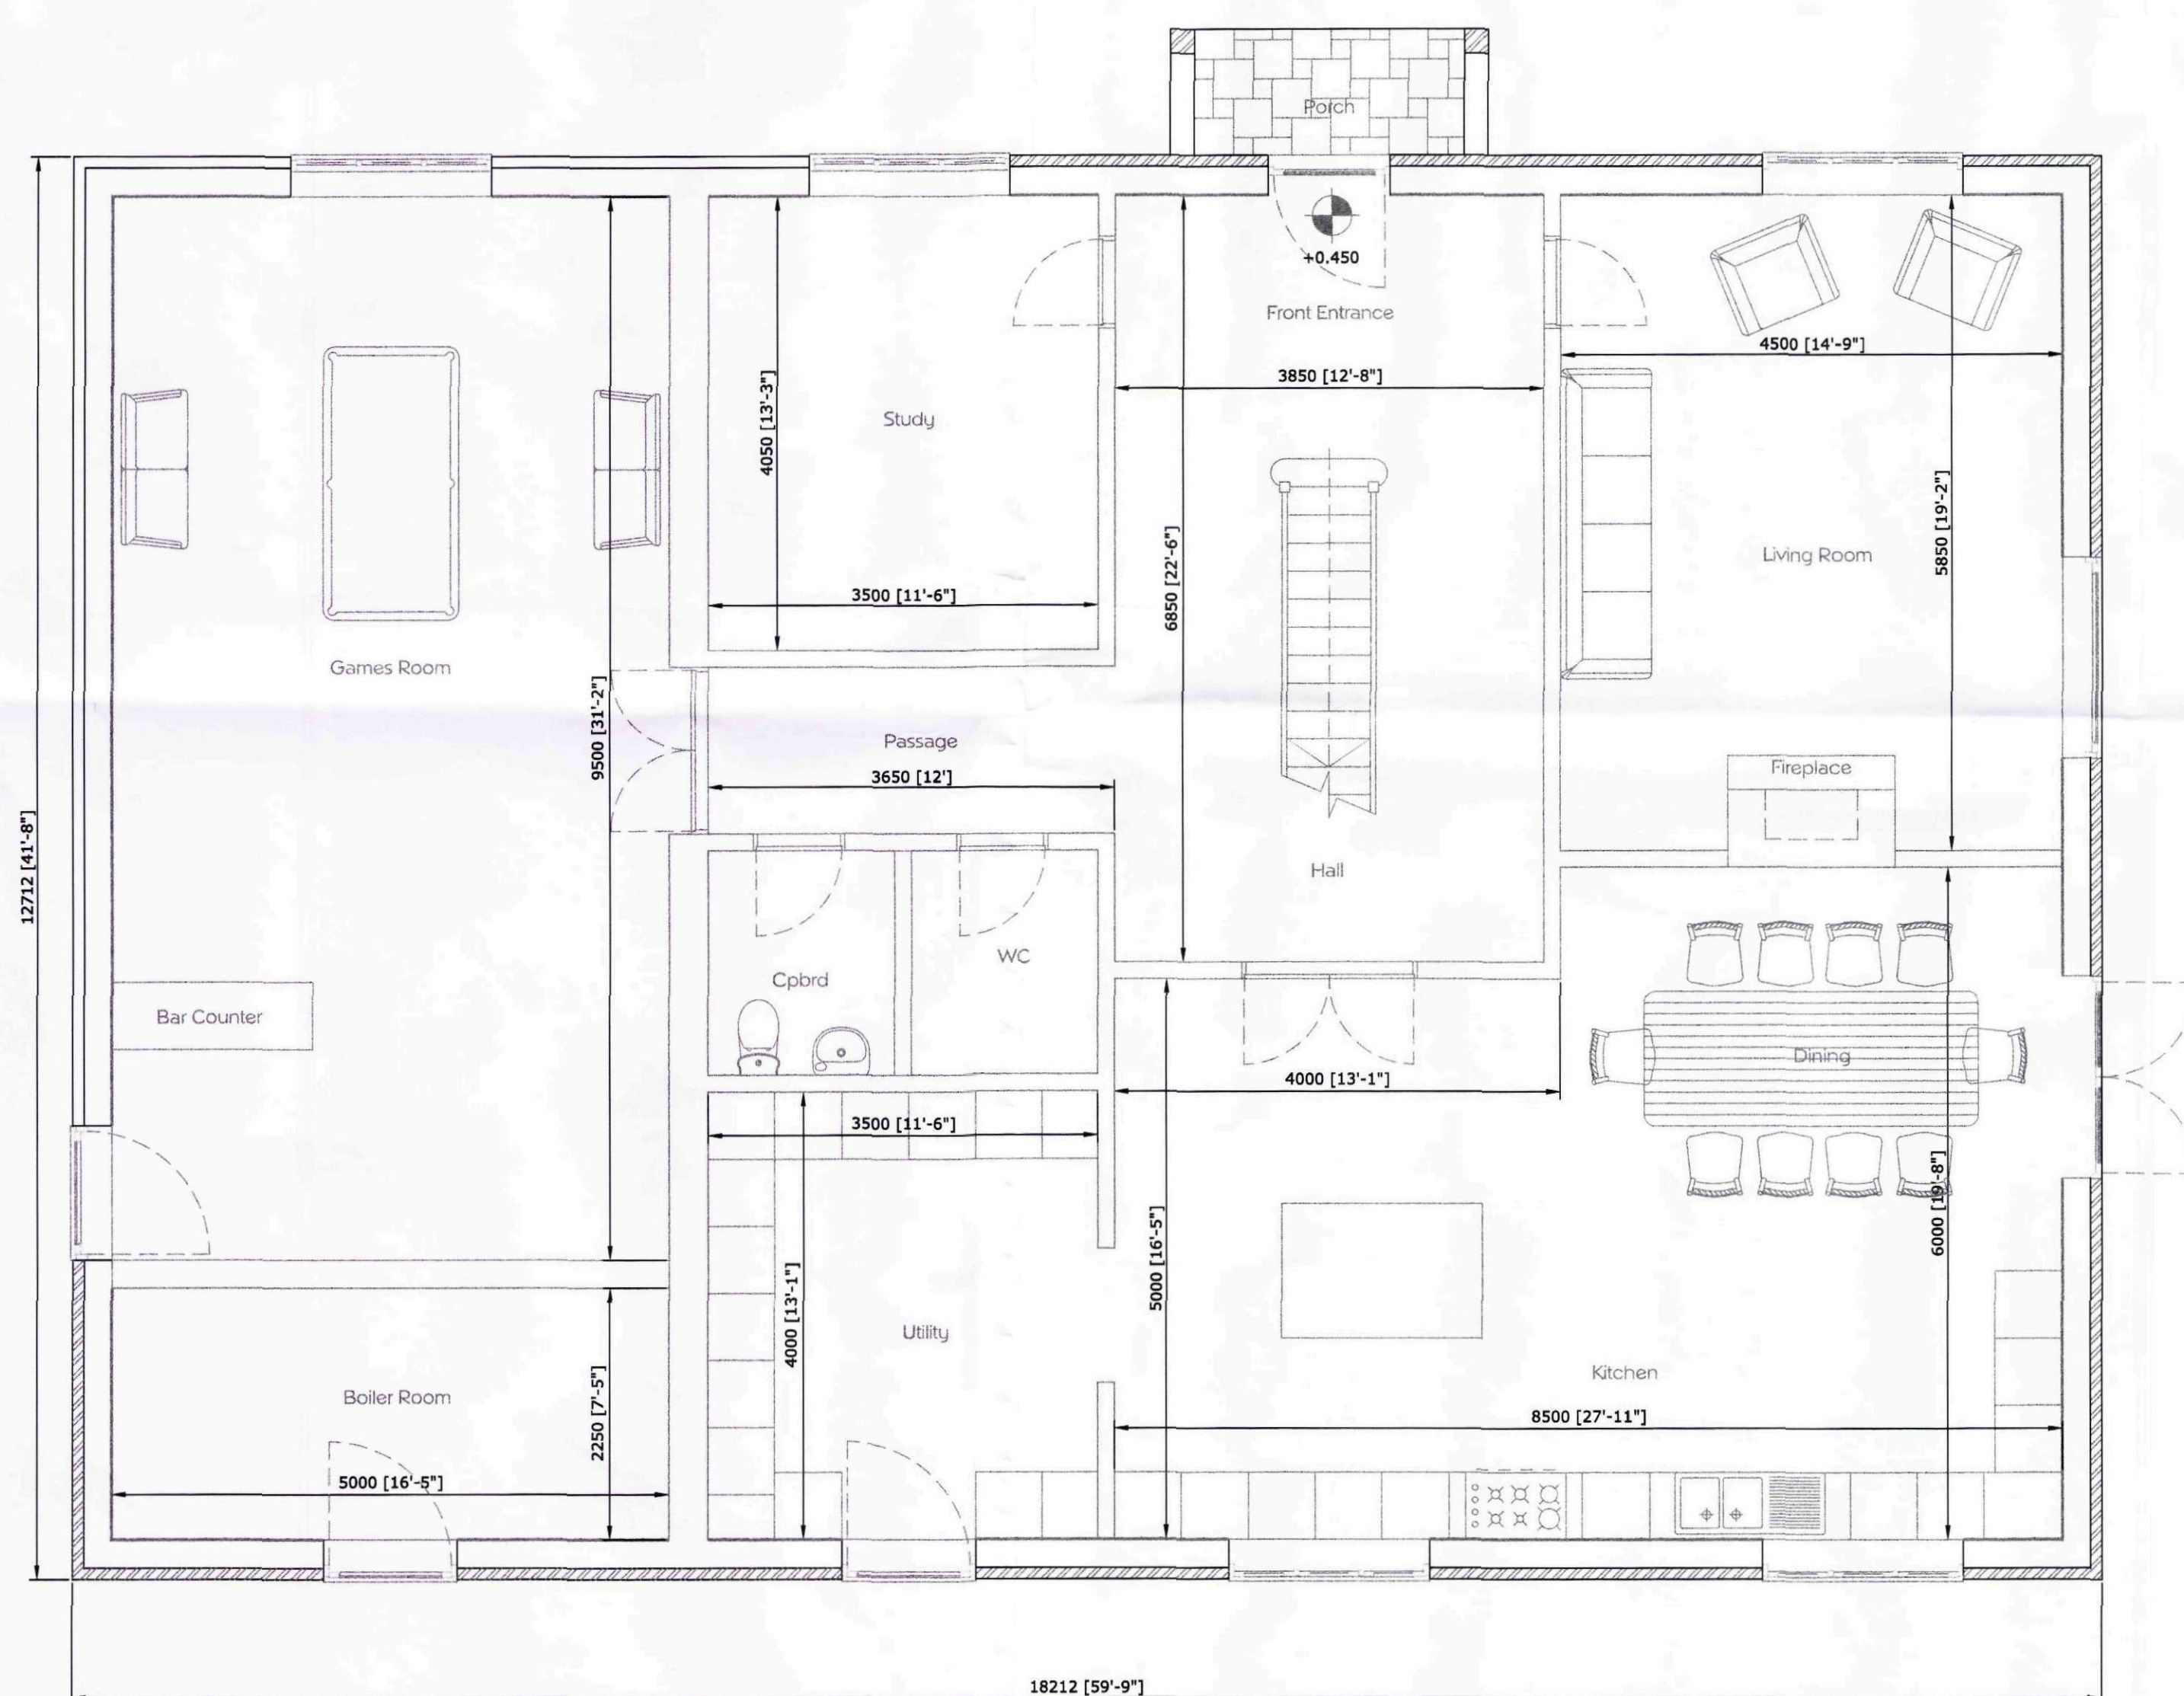

Planning 305
29 MAR 2011
Ref: 0207-11

SLR Architectural

SLR Architectural LLP
124 Oxney Road, Eastfield, Peterborough, PE1 5NG
Tel: 01733 300166 / 894016

Ref		PLANNING SUBMISSION	
Drawn	SLR	Date	15/11/10
		Scales	1:50 1:100 1:500 1:1250 @ A1
Mr & Mrs R. Butler Chainbridge Farm House, Postland Road, Hulls Drove, Crowland, PE6 0LZ		Proposed New Dwelling Plans & Elevations	
		178-10-150 Rev B	