

All drawings to be verified on site by Mr & Mrs Patel before the start of any construction work. The drawings are not to be used for any other purpose without the prior written consent of the Architect.

Report any discrepancies to the Contract Administrator at once.

This drawing is to be used only as a reference for the Architect and Engineer's drawings and is not to be used for any other purpose without the prior written consent of the Architect.

Andrew M Wright Ltd Registered in England & Wales No. 0202024

Registered Office: 25 Church Street, London, SE1 1LH, UK. Tel: 020 7463 1234

LEGEND:

DO NOT SCALE

Legend to materials:-

1 = Facing brickwork (red)

2 = Render

3 = Stone clis

4 = Stone heads

5 = Slate

6 = Ridge tiles (red)

7 = Flat roofing

8 = Upvc windows / doors (white)

9 = Painted timber fascias

10 = Metal or plastic rainwater goods (black)


11 = Slate effect roofing

12 = Slate effect interlocking tiles


13 = Polyrod or similar (grey)

14 = Upvc fascias


15 = Rooflights

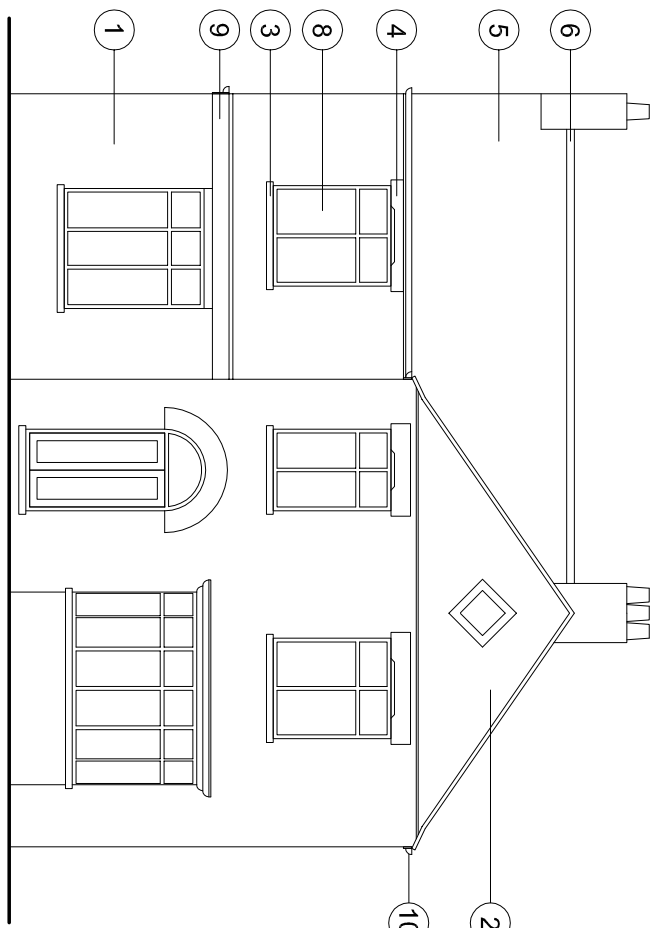


North Elevation (1:100)

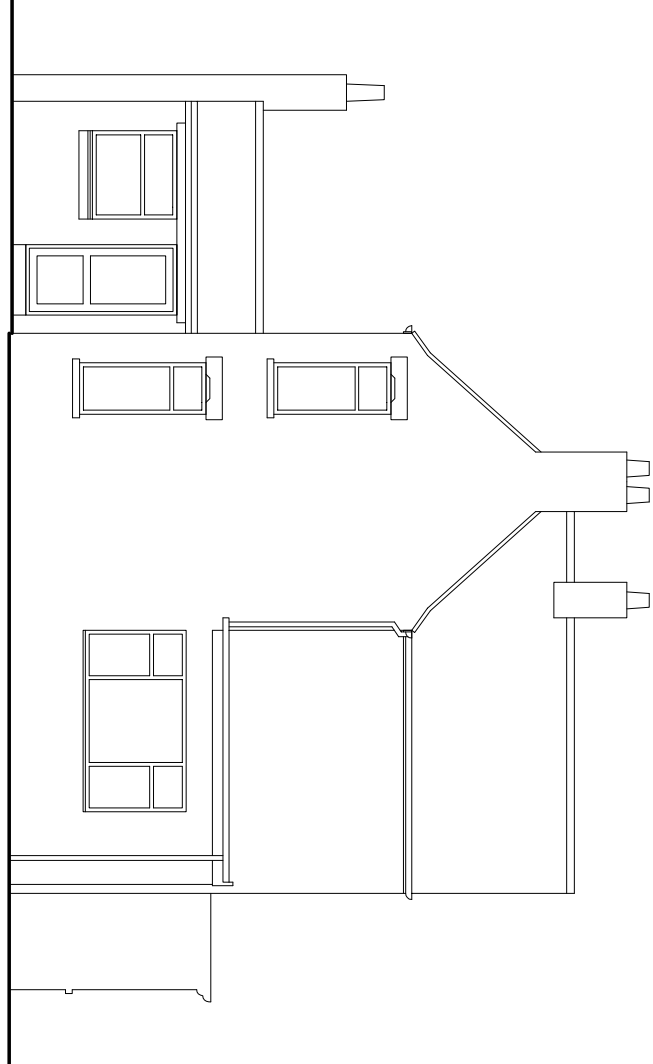


East Elevation

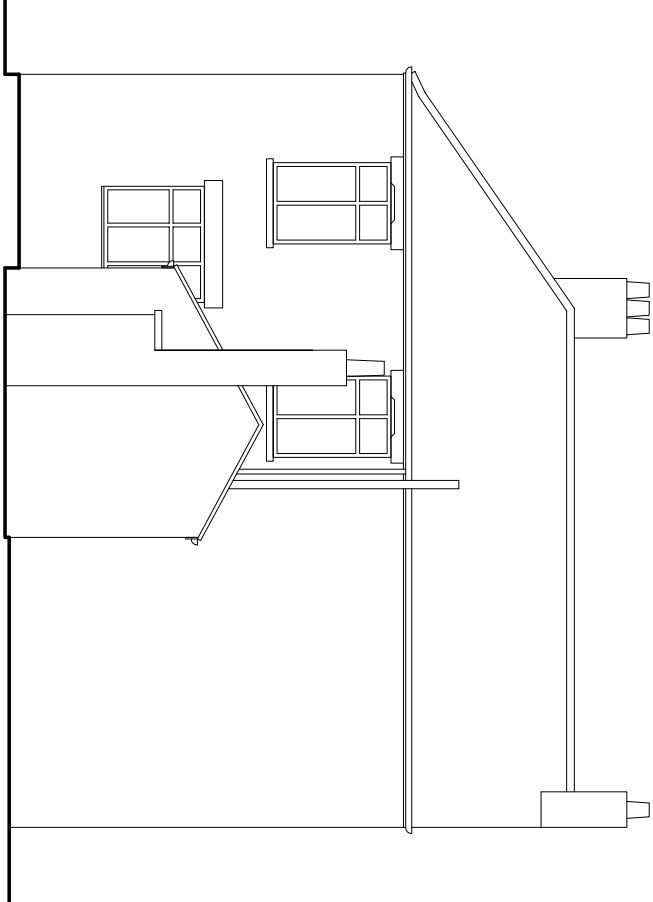


South Elevation

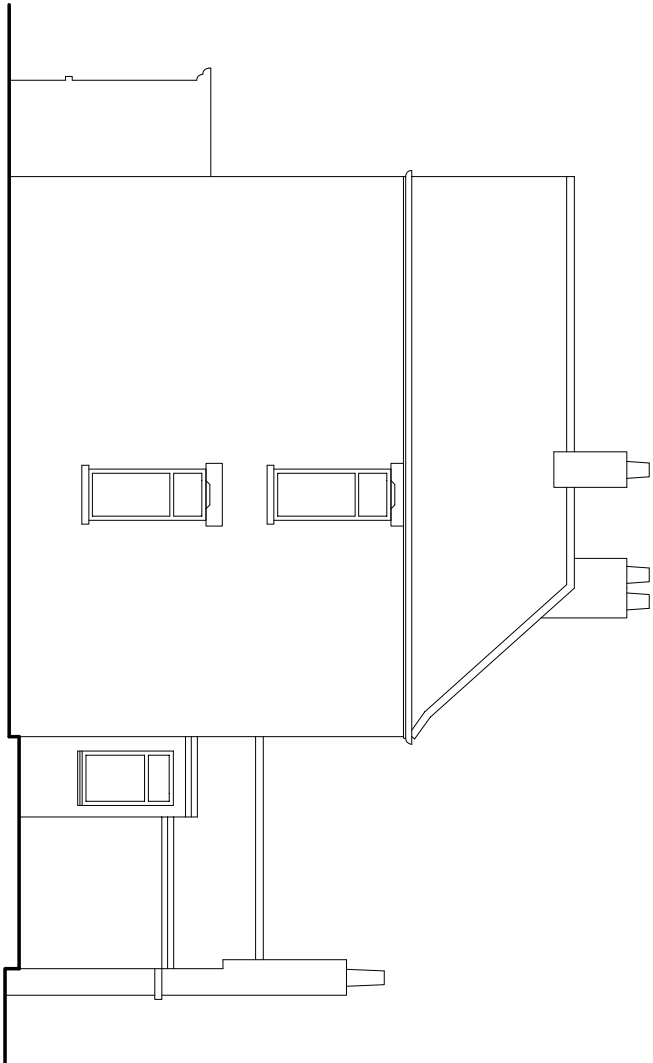


West Elevation

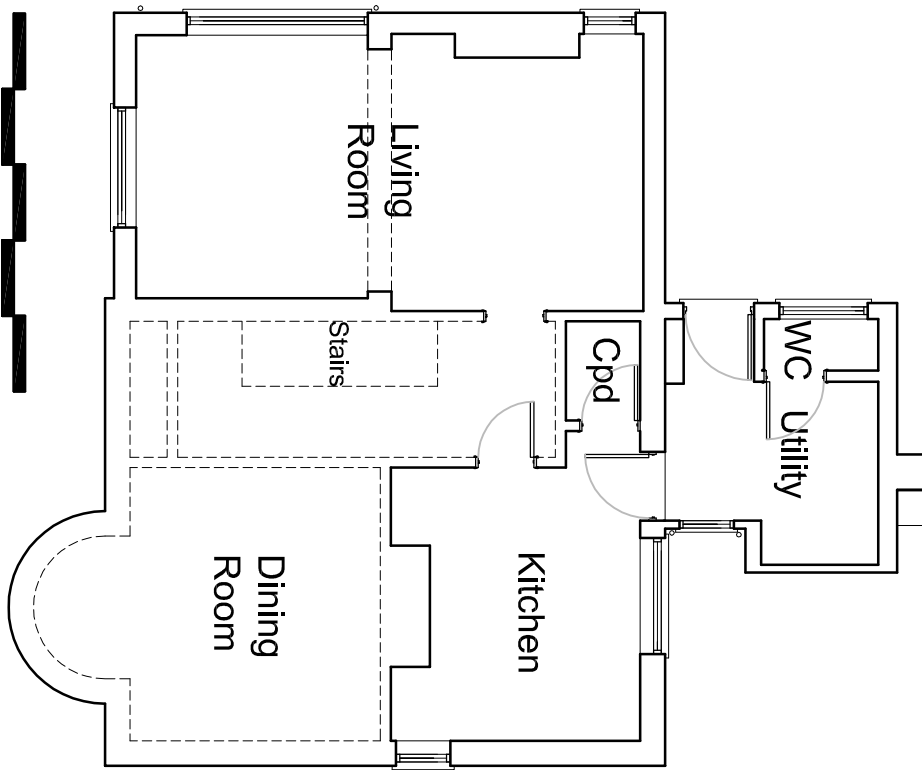


Ground Floor Plan (1:100)

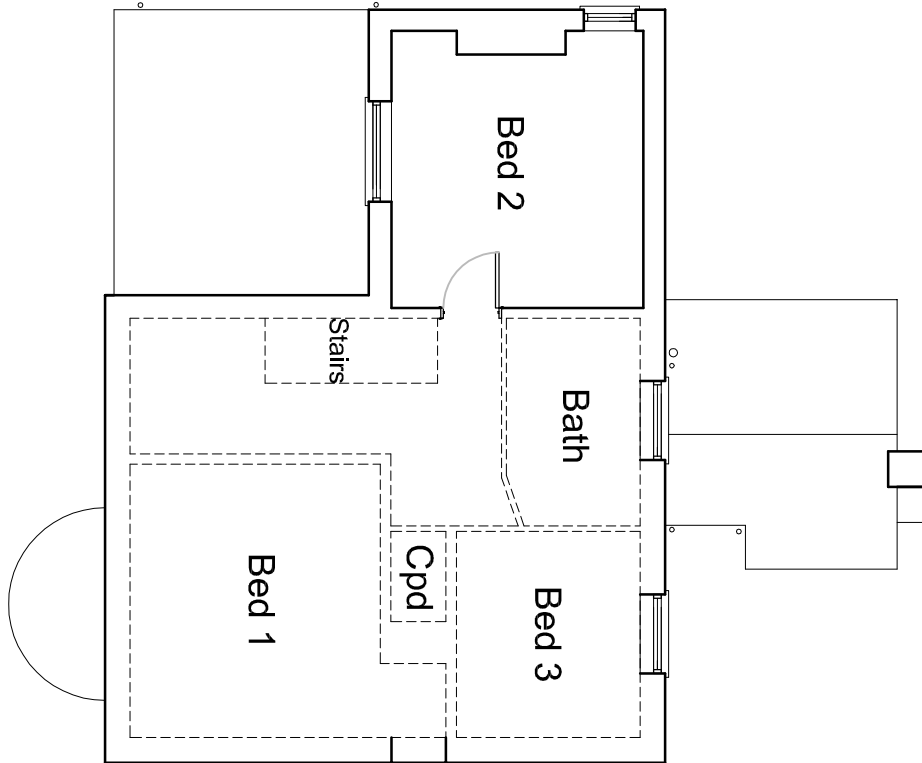


First Floor Plan

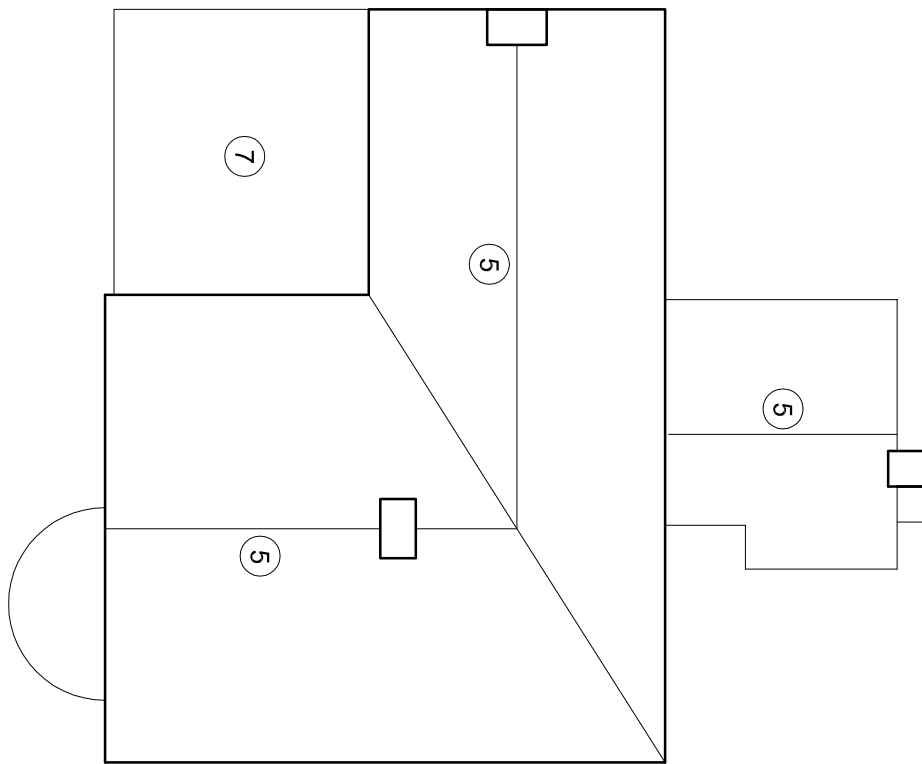


Roof Plan (1:100)

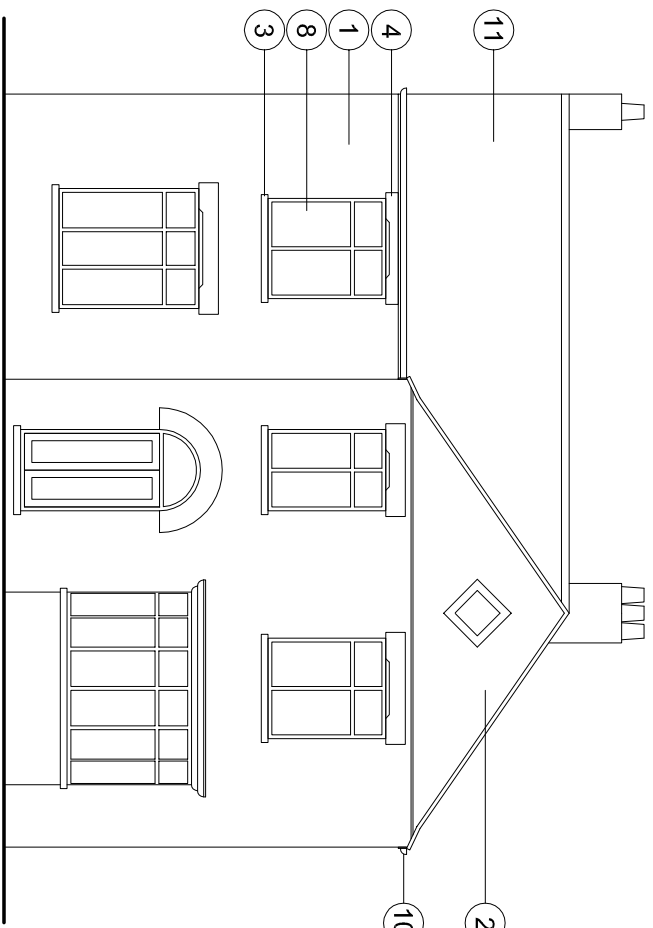


North Elevation (1:100)

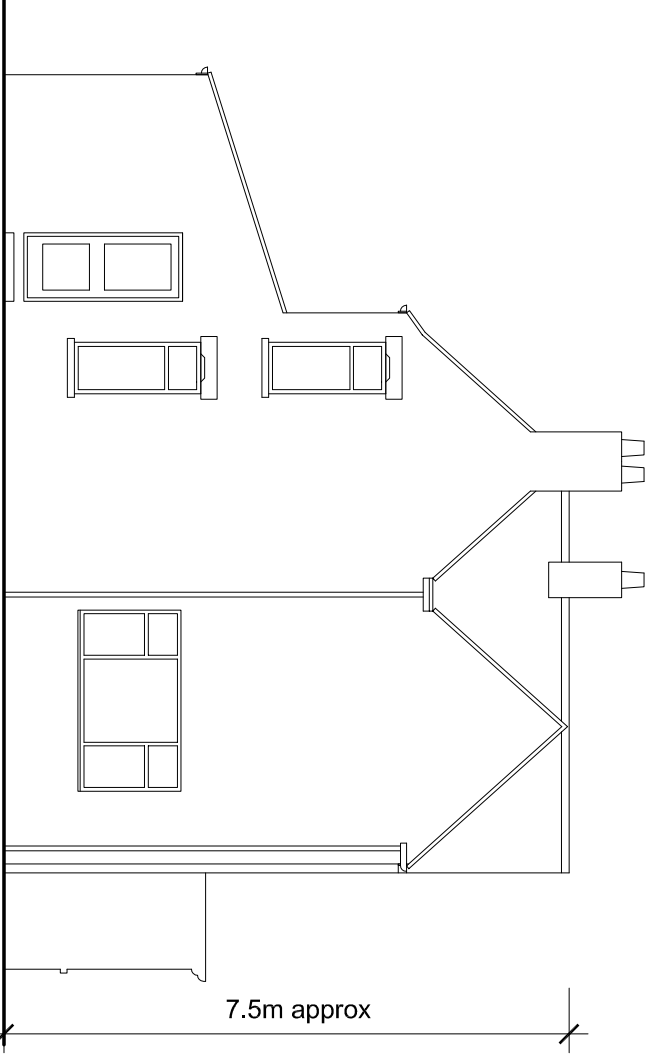

East Elevation

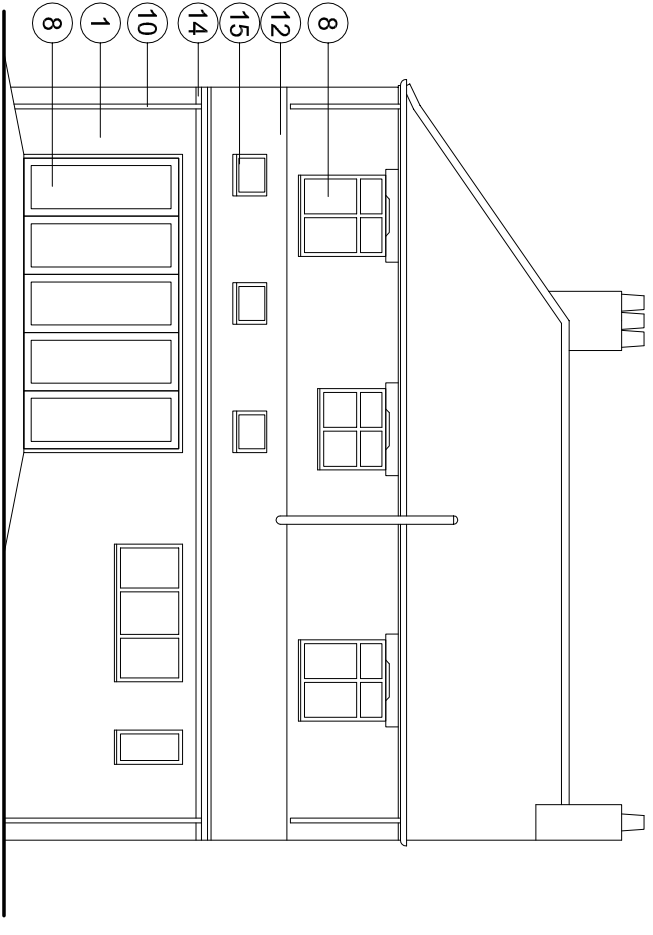

South Elevation

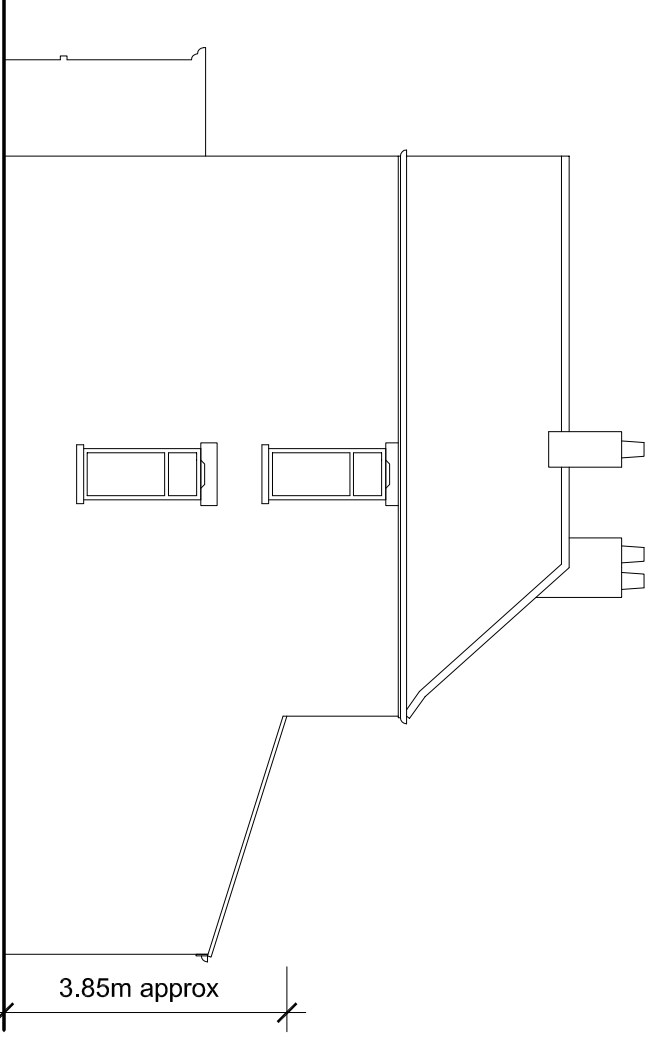

West Elevation




Block Plan (1:200)



Location Plan (1:1250)

PI	11.03.21	Planning Issue	AMW / AMW
TO	11.03.21	Final Issue	AMW / AMW
DI	10.03.21	Final Issue	AMW / AMW
Revision:	Date:	Description:	Drawn: CHK

ANDREW M WRIGHT LTD
CHARTERED ARCHITECT

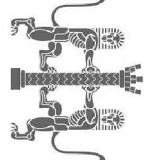

26 Jovs Bank, Holbeach St Johns, Spalding, Lincs. PE12 8SD
Telephone: 01406 540573 Mobile: 07940 914778


Project: **83 Broadway**
Crowland
Lincs

Drawings Title: **Plans & Elevations**


Client: **Mr & Mrs Patel**

Drawn:	Checked:	Date:	Scale:	Paper Size:
AMW	AMW	10.03.21	As shown	A1


Job No.:	Draw No.:	Stage:	Revision:
022104	PD01	Planning	P1

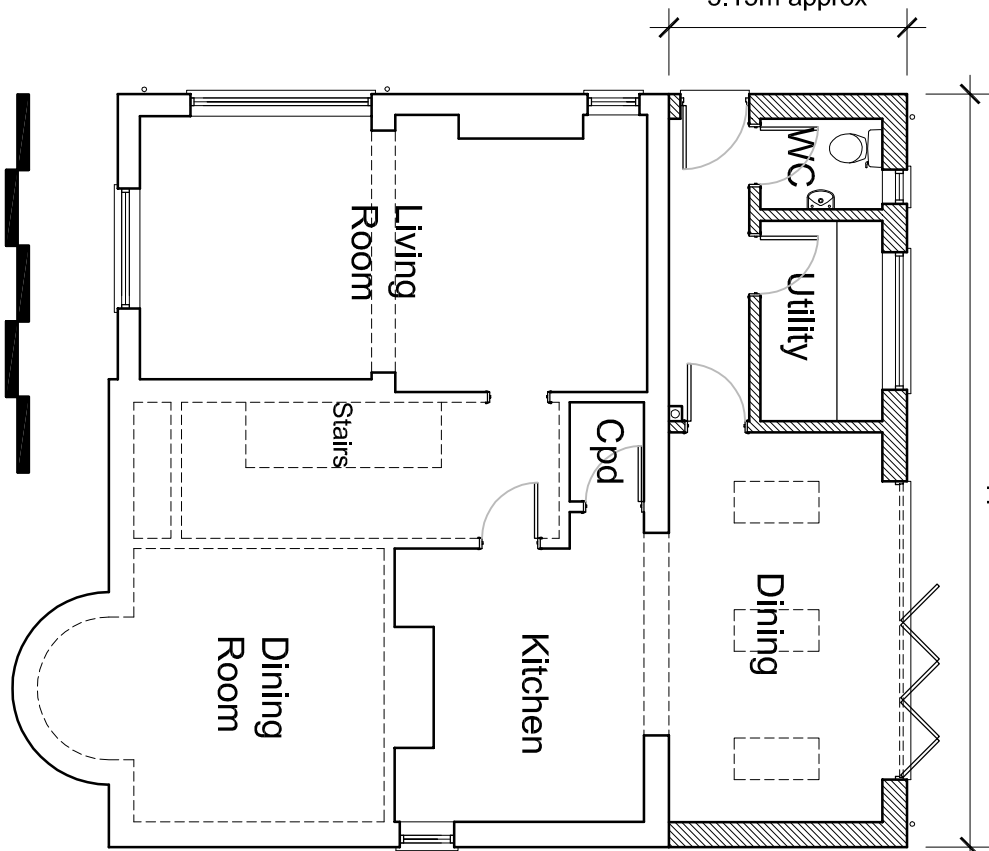

Ground Floor Plan (1:100)

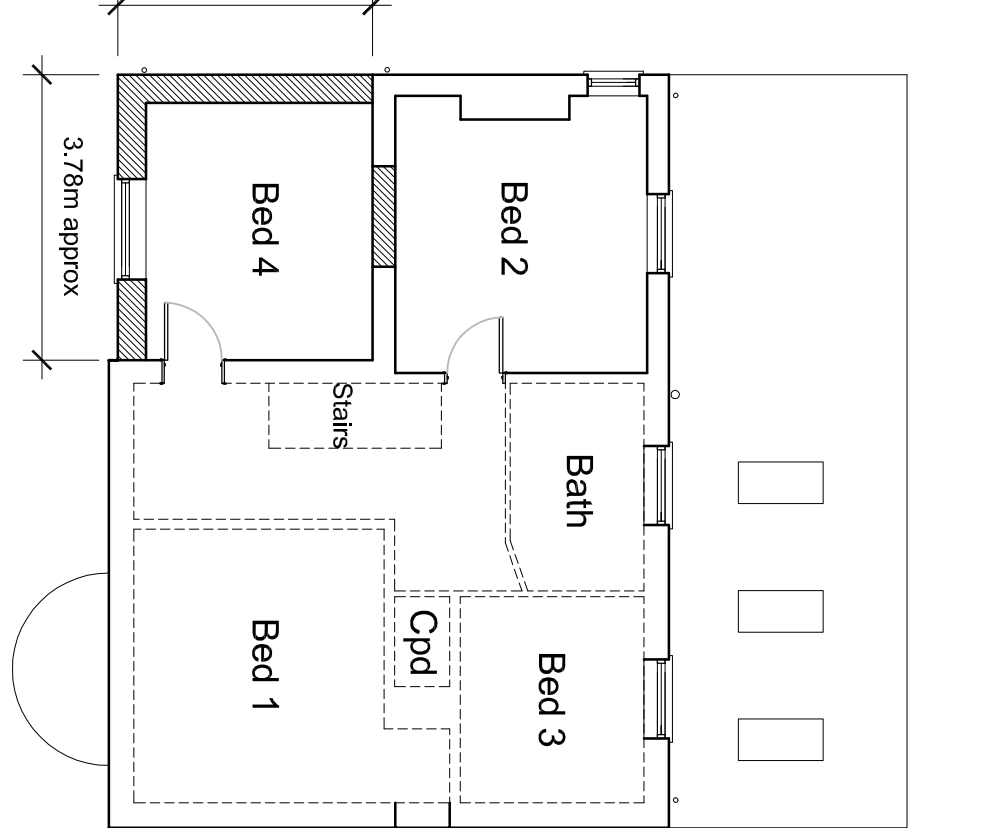

First Floor Plan

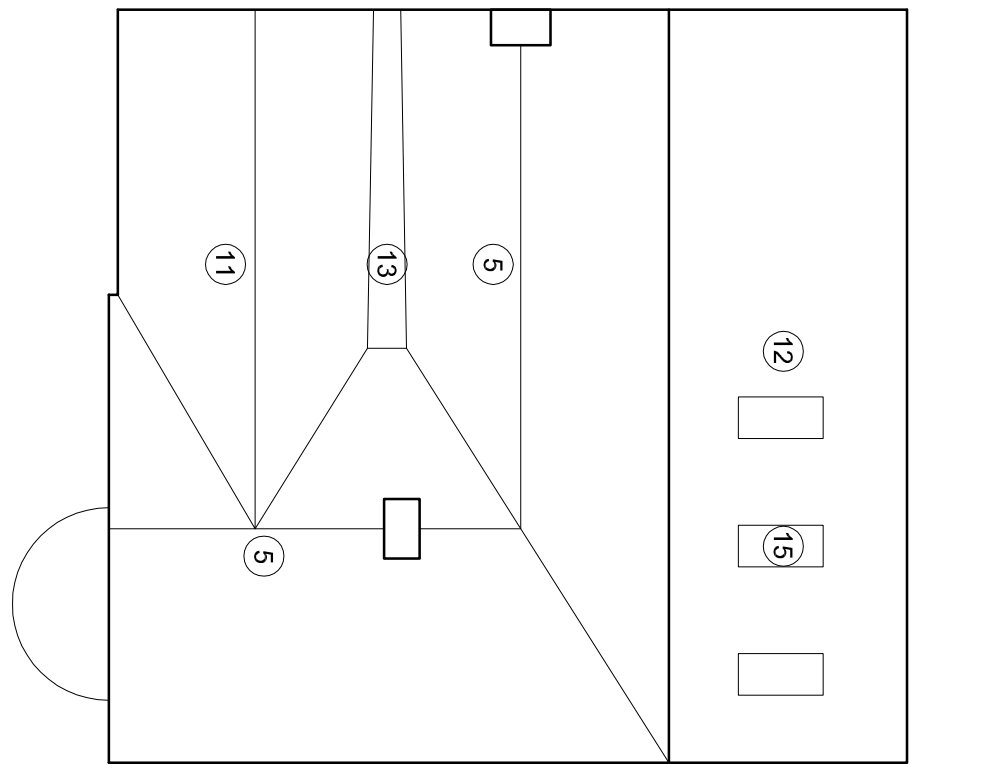

Roof Plan (1:100)



Block Plan (1:200)