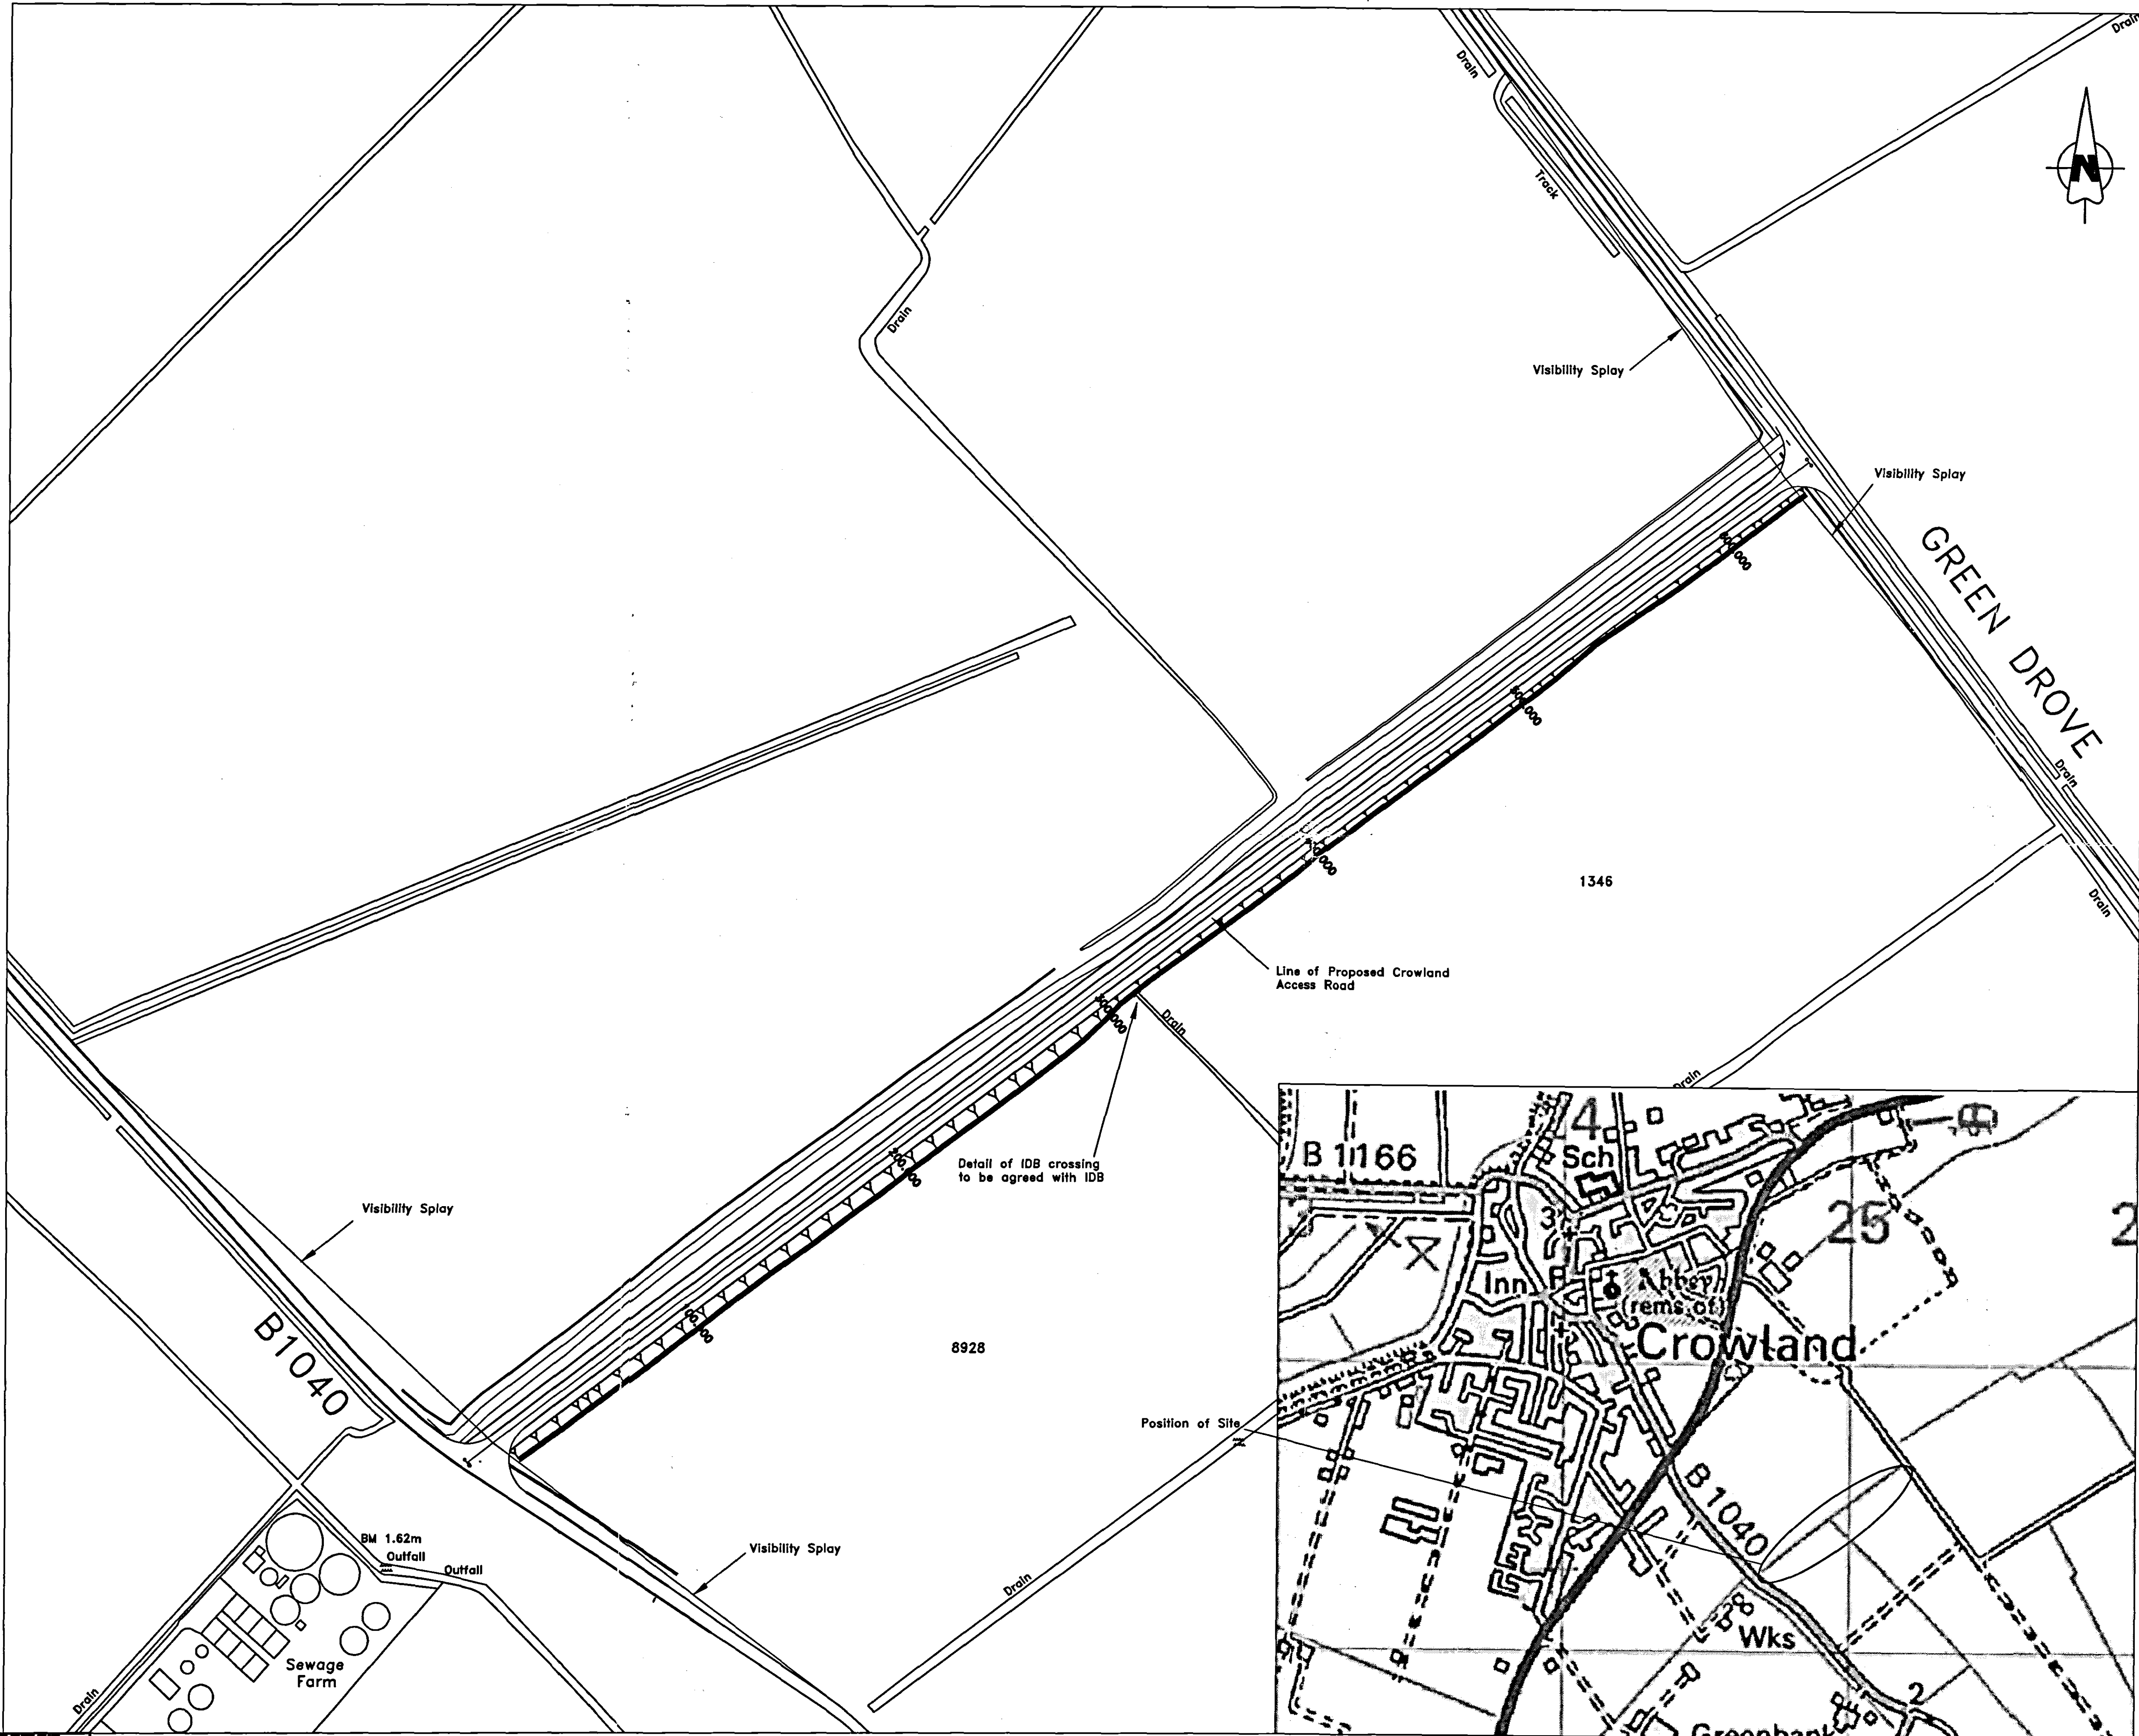


- Notes**
1. Do not scale from this drawing.
 2. Visibility splays to be 9M x 215M.

Planner
27 FEB 2004
Ref 027104

Highways & Planning Directorate
- 2 FEB 2004
Planning & Conservation

DETERMINED PLAN

Rev. Date Description Approved by (Lead Design Eng.)

Babtie LINCOLNSHIRE - Part of the East Midlands Region
IN PARTNERSHIP WITH
PETERBOROUGH CITY COUNCIL

LINCOLNSHIRE - Part of the East Midlands Region
LINCOLNSHIRE COUNTY COUNCIL
HIGHWAYS & PLANNING DIRECTORATE
Y.H.KONG, B.Sc., C.Eng., M.I.C.E., M.I.H.T. Head of Design and Construction
Witham Park House, Witham Park, Waterside South, Lincoln LN5 7JN

DRG.No. **B/9504/N/811**
Structure No.

Rd No. Parish:
Scheme: **A1073 Spalding to Eye Improvements**
Drg. Description: **Crowland Access Road Proposed Layout**

CONTRACT SHEET No:
SCALE 1 : 1250 Draughted by: **NPD**
Checked by: DATE: **01/04**

ISSUE: Approved by (Lead Design Eng.): **01/04**
FOR THIRD PARTY USE, THIS DRAWING SHALL BE DEEMED TO BE CURRENT ONLY ON THE DATE OF APPROVAL. PLEASE CHECK FOR AMENDMENTS BEFORE USE.

Copyright © 2004 Babtie Ltd. All Rights Reserved. This drawing is the property of Babtie Ltd. and is not to be reproduced without written permission. The design is for information only and is not to be used for construction without the approval of the design engineer.