


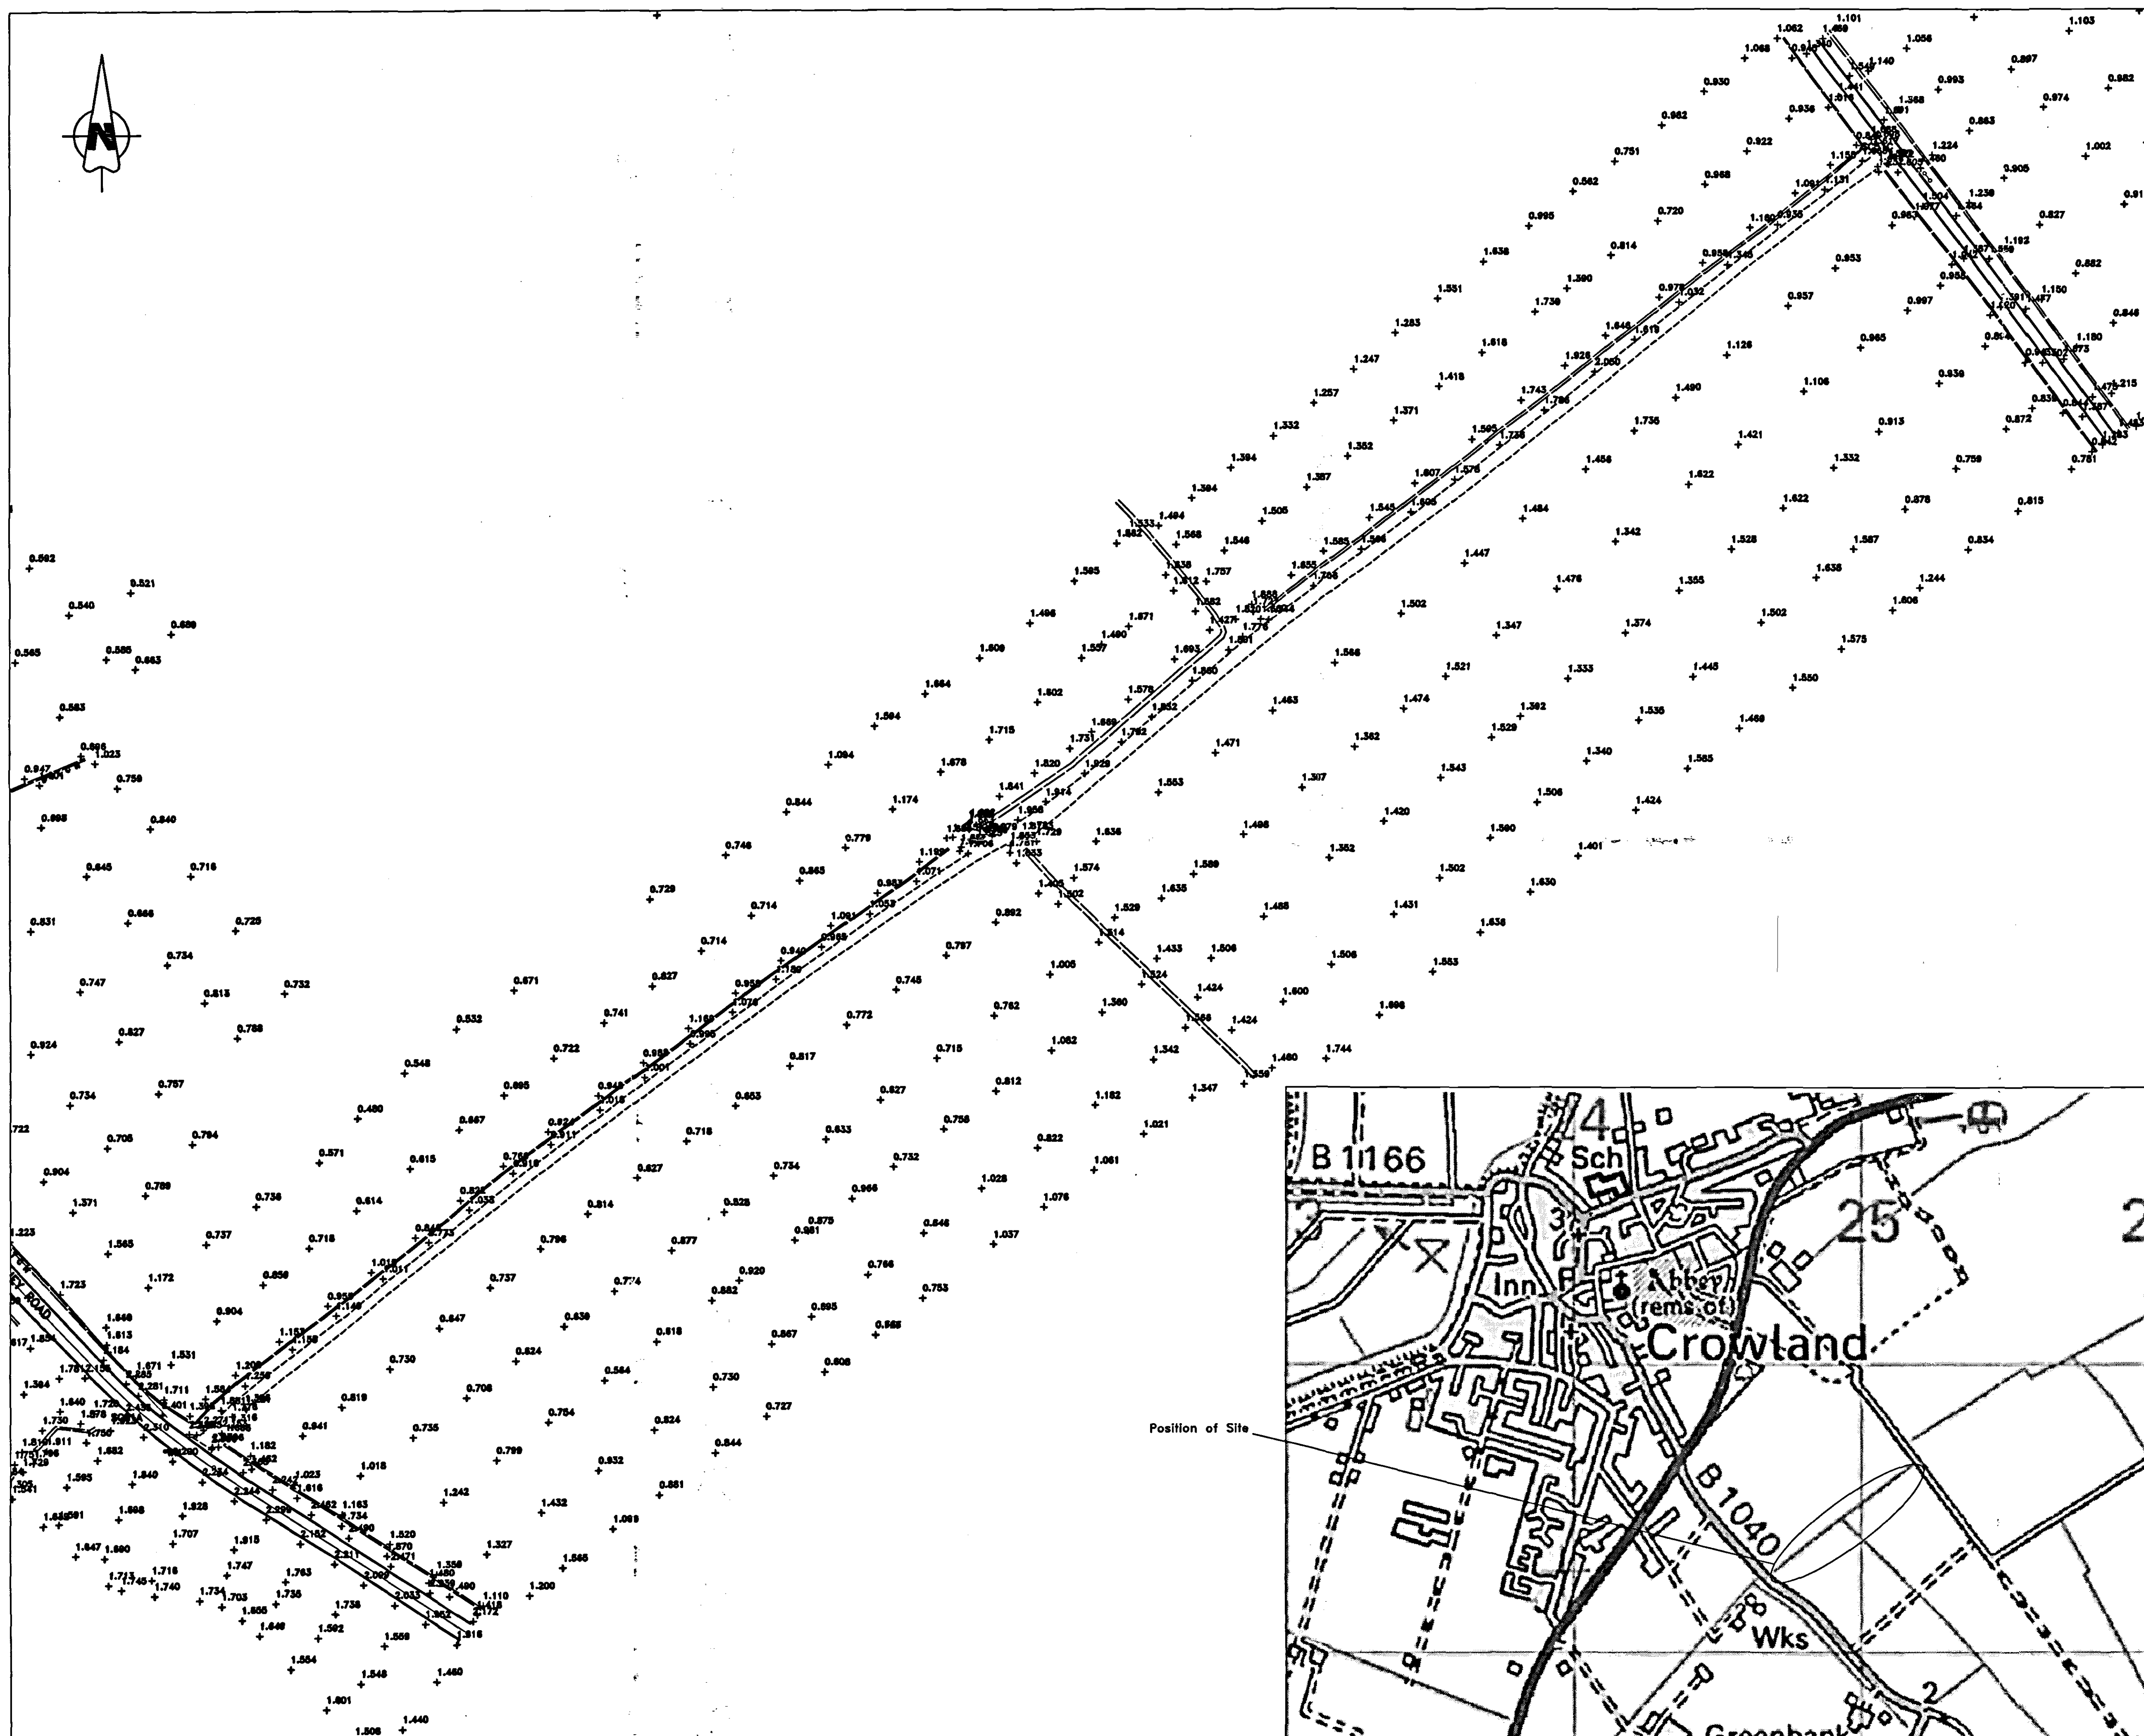

1. Do not scale from this drawing.

DETERMINED
PLAN



UNCLASSIFIED QUALITY SOURCE.
Reproduced from the 1995 CD Mapping
with the permission of Her Majesty's
Stationery Office. © Crown Copyright.
Unauthorized reproduction infringes
Crown Copyright and may lead to the
prosecution of offenders.