


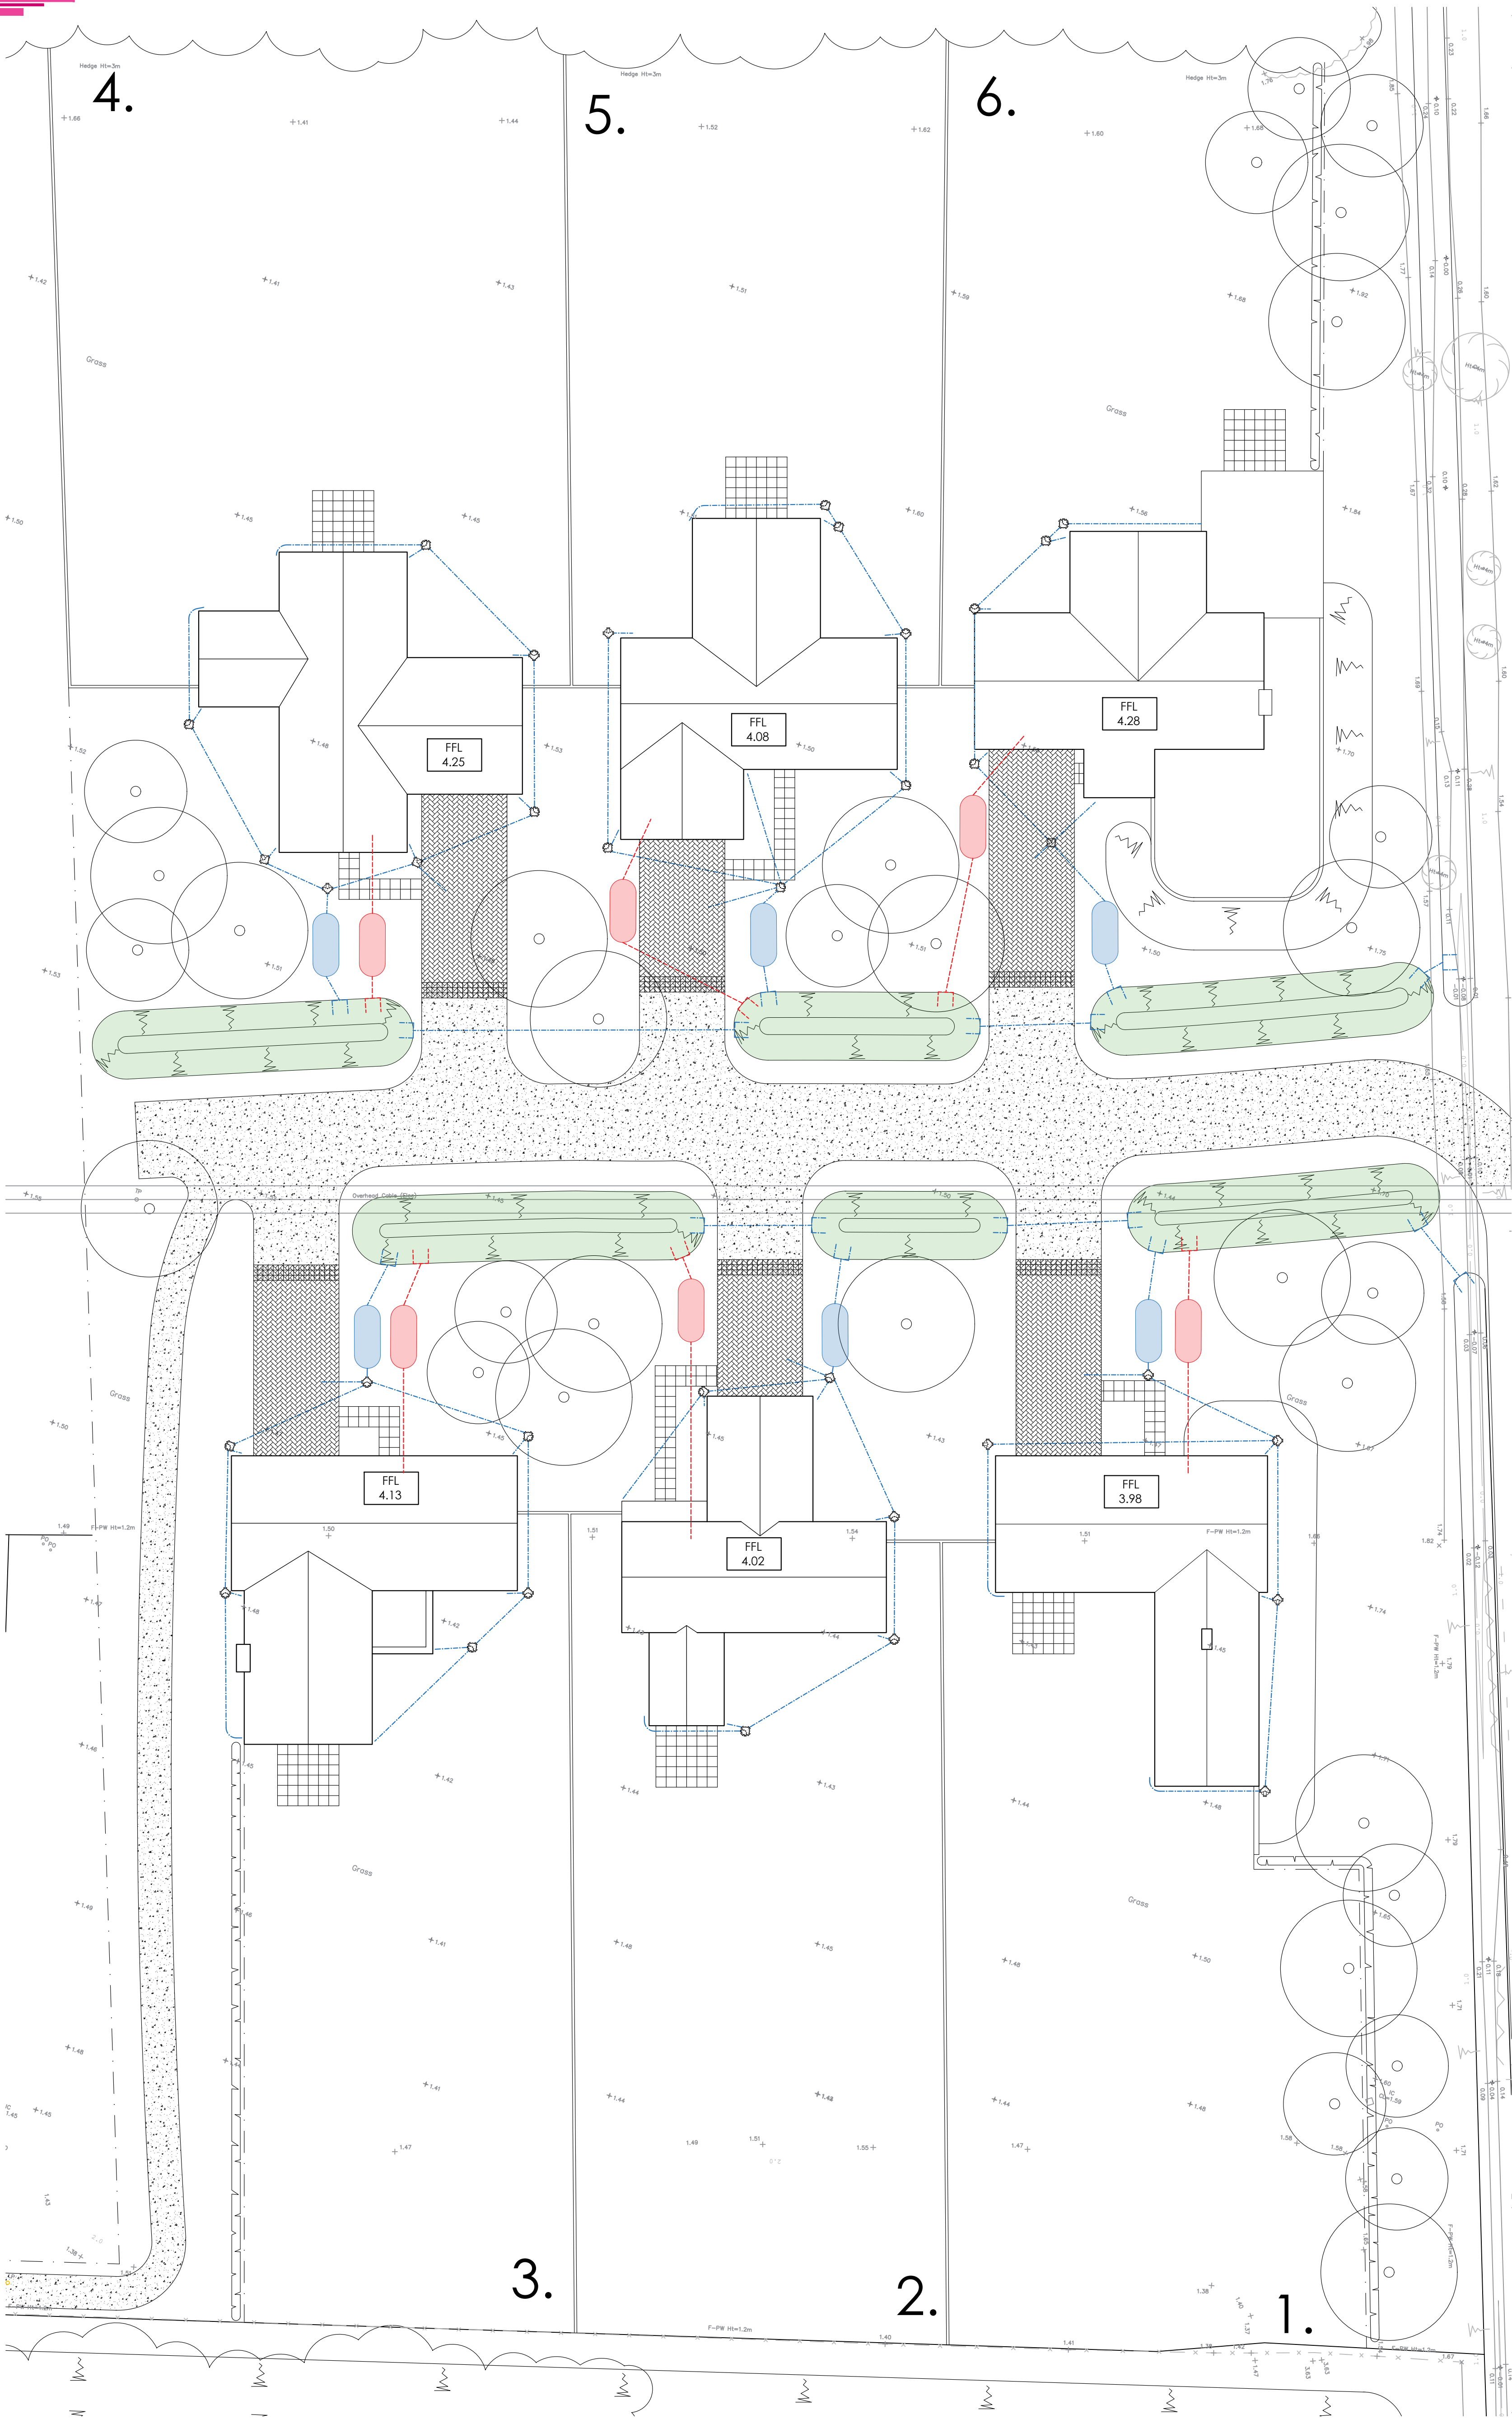

All discrepancies are to be brought to the attention of the below office.
The copyright to this drawing is owned by Studio 11 Architecture.

- Key**
- Proposed Surface Water Drainage Run
 - Proposed Foul Drainage Run
 - Estimated FFL (First Floor) Habitable Rooms
 - Rain Water Harvesting
 - Foul Treatment Plant
 - Existing Spot Levels
 - Permeable gravel drive
 - Permeable block paving
 - SuDS drainage dyke

REVISION	DATE	DRAWN	DESCRIPTION
 KING'S LYNN INNOVATION CENTRE, INNOVATION DRIVE, KING'S LYNN, PE30 5BY T: 01553 970033 E: design@studio11architecture.co.uk W: www.studio11architecture.co.uk			
CLIENT		AD, RM, JM and B Alcock	
PROJECT		Proposed Residential development of Self-Build/ Custom Build Homes off James Road, Crowland	
DRAWING		Drainage Strategy Design	
DRAWN EG		PROJECT DESIGNER KB	PROJECT DIRECTOR KB
DATE 14.03.2023		SCALE 1:200	PAPER SIZE A1
DRAWING NUMBER		589.DSD.01	
Working in partnership with Ralph Charman Associates & Eleven Consultants			

