

Existing Woodland Retained



KEY

- Proposed Tree
- Proposed shrub planting
- 600mm x 600mm buff riven paving slabs to rear
- 1.8m close board fence
- 1.2m estate & rail fence
- Proposed hedge
- 2 x 600mm x 600mm buff riven paving slabs to front
- 1.8m garden wall
- Wildflower mix grass margin
- Kitchen Garden & Composting Facilities

Specification Notes:

- General Notes**
 - All planting and seeding to be carried out to BS 3936.
- Tree Planting**
 - Excavate tree pits to the following sizes:
 - Semi mature trees - 2100 x 2100 x 900mm depth
 - Extra heavy standard trees - 1500 x 1500 x 900mm depth
 - Heavy standard trees - 1500 x 1500 x 900mm depth
 - Standard trees - 900 x 900 x 900mm depth
 - Retain topsoil for re-use and remove subsoil from site to designated subsoil heaps.
 - Backfill trees with 80 litres of free planting compost incorporated into topsoil.
 - Tree support - Semi-mature, Extra heavy standard and Heavy standard trees to be supported by means of underground guying. Rootballed standard trees to be double staked and bareroot standard trees to be single staked. All trees to be secured to tree stakes with appropriate tree ties and spacers.
 - Mulch trees to 75mm depth with 'Bark Nuggets' over area of tree pit.
 - Check stakes, ties and spacers regularly to prevent damage to tree trunks and remove when trees are judged to be well established and self supporting.
- Hedge Planting**
 - Cultivate 500mm wide strip 300mm deep and plant in a single row
- Groundcover and Shrub Planting**
 - Cultivate all shrub planting areas to a depth of 300mm and plant shrubs in positions shown.
 - Mulch shrub beds with 75mm 'Bark Nuggets'.
 - Maintain all planting areas in a weed free condition by appropriate herbicide treatment as necessary until ground is covered by new planting. Hand weed tall weeds as necessary and maintain a tidy appearance.
- Grass Seeded Areas**
 - Cultivate to a depth of 150mm and prepare ground in accordance with specification. Sow seed mix Johnson's 'J4' grass seed mix at a rate of 25g/sq.m.


TREES

	Species	Girth	Overall Height	Root Condition	No.
ArS	Acer Rubrum 'Scanlon'	12-14	4-5m	Bare Root x2	9
PhS	Prunus hillieri 'Spire'	12-14	4-5m	Bare Root x2	7

HEDGE PLANTING

	Species	No. Breaks	Type	Overall Height	Root Condition	No.
Cb	Carpinus betulus	5 - 7	1+1	60-90	Bareroot	56

REVISION DATE DRAWN DESCRIPTION

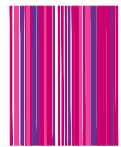

KING'S LYNN INNOVATION CENTRE,
INNOVATION DRIVE, KING'S LYNN,
PE30 5BY

T: 01553 970033
E: design@studio11architecture.co.uk
W: www.studio11architecture.co.uk

CLIENT AD, RM, JM and B Alcock
PROJECT Proposed Residential development of Self-Build/ Custom Build Homes off James Road, Crowland
DRAWING Landscaping 1 of 2

DRAWN	PROJECT DESIGNER	PROJECT DIRECTOR
EG	KB	KB
DATE	SCALE	PAPER SIZE
10.03.2023	1:200	A1

DRAWING NUMBER 589.LP.01
Working in partnership with Ralph Charman Associates & Eleven Consultants

