


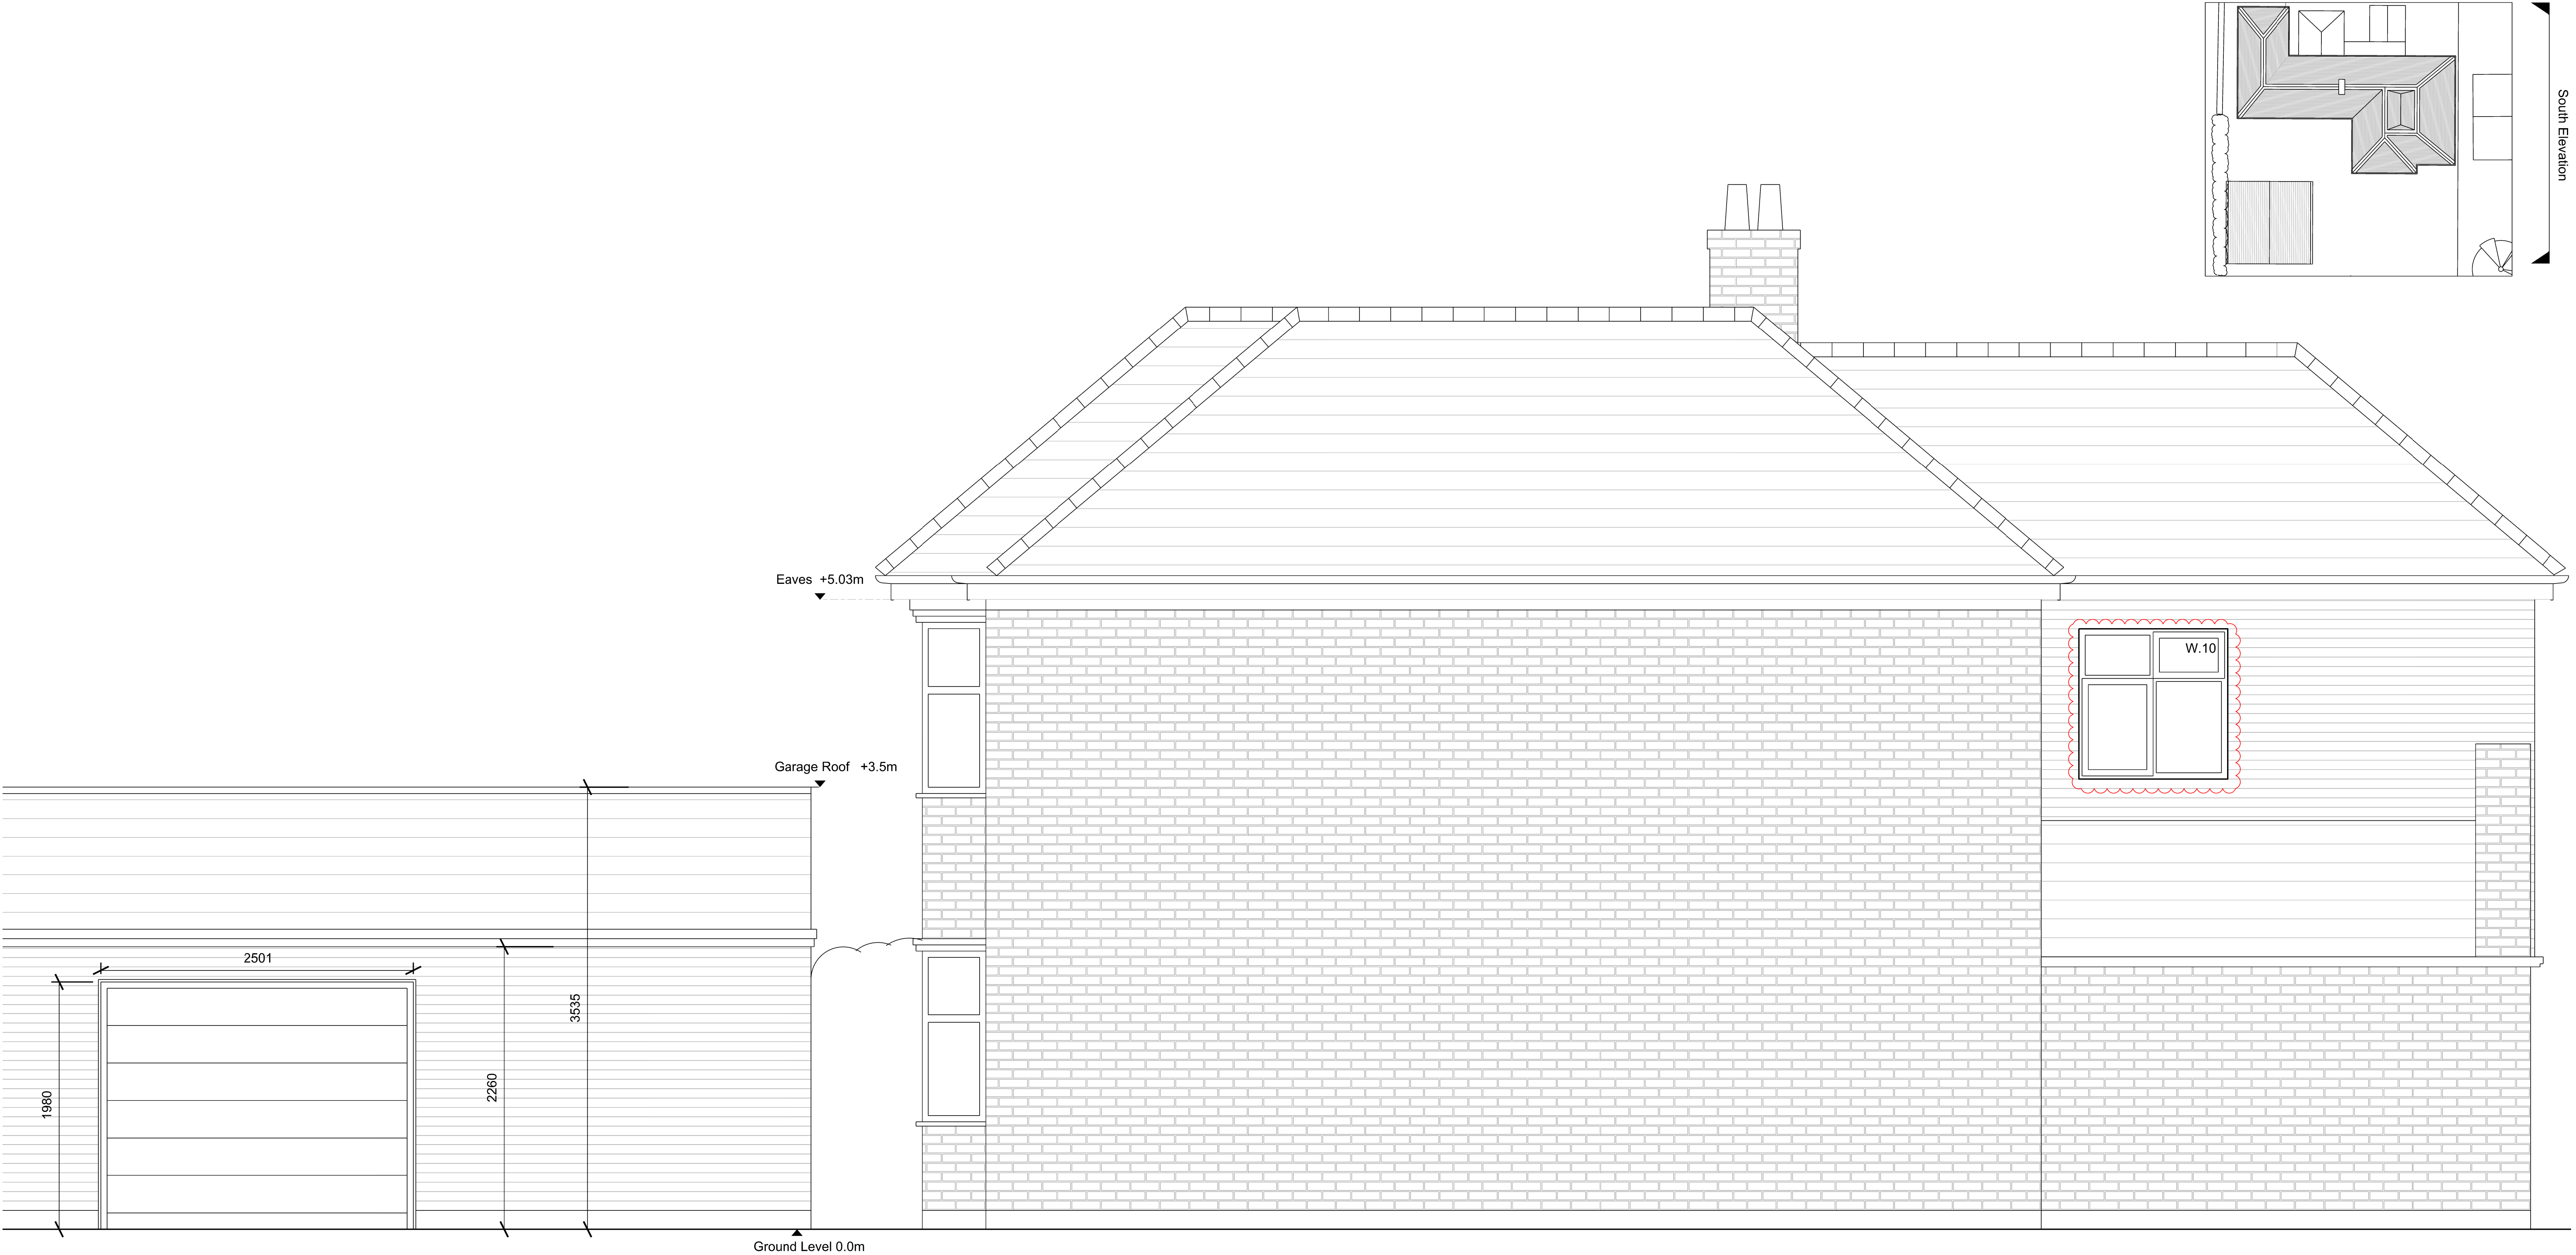

Notes Do not scale from drawing use figured dimenions only	Date	DWN	Description	CLIENT _____
---	-------------	------------	--------------------	--