


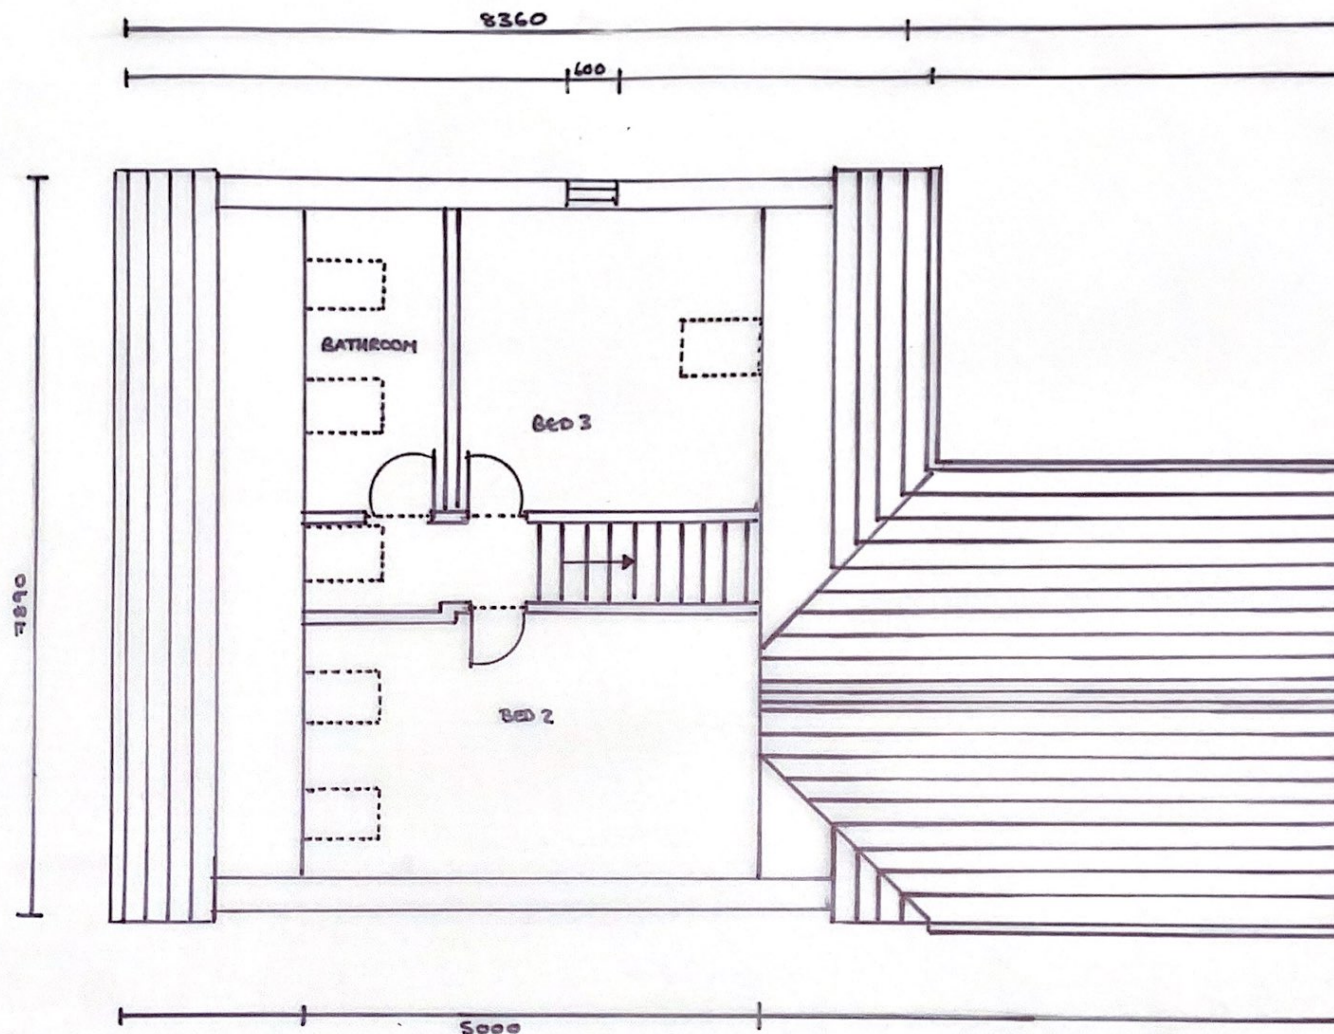

1ST FLOOR PLAN

NOTES:
TO BE READ IN CONJUNCTION WITH
DRAWING NO'S: C/201/A, C/201/C
C/201/D
All dimensions must be checked on site and
not scaled from this drawing.

Client
MR + MRS. LEFTLEY

Job Title
PROPOSED NEW DWELLING
AT 1 LOW ROAD

Scale
1:50

Drawn by
C.L.
Date
18/03/2021

Drawing Title
1ST FLOOR PLAN

Drg No.
C/201/B

Rev