


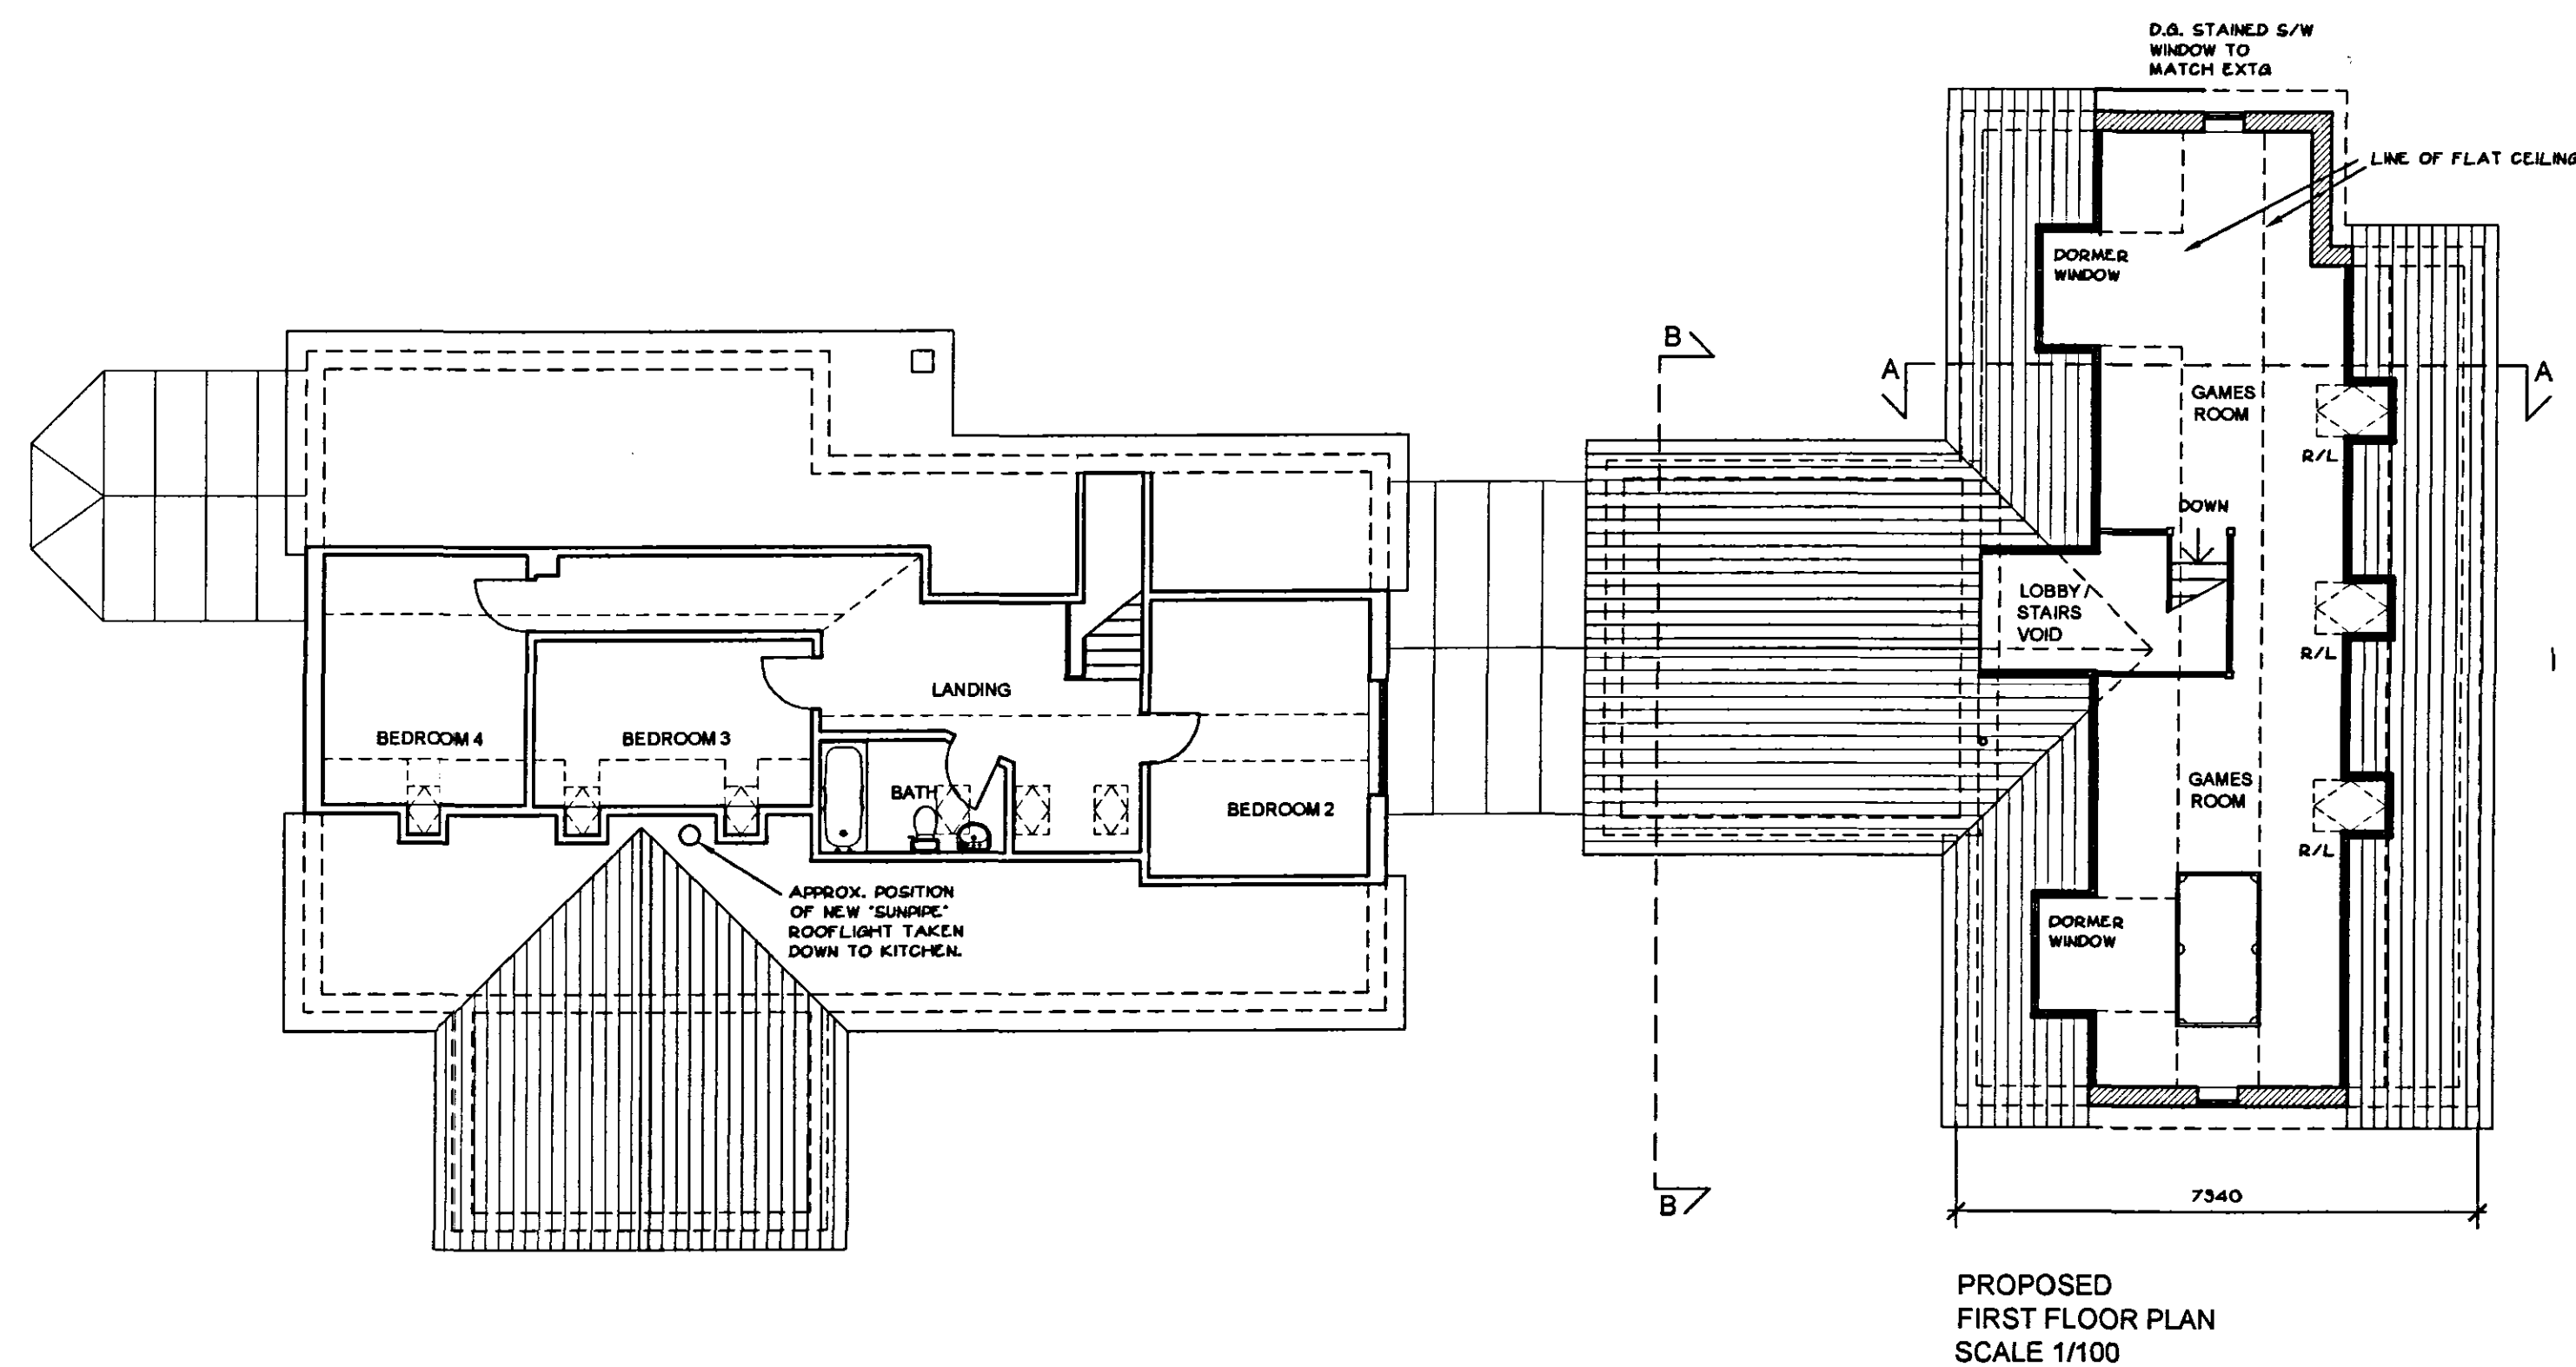

MATERIALS

WALLS - FACING BRICK TO MATCH EXISTING HOUSE

GABLE BOARDING - STAINED S/W TO MATCH EXISTING


ROOF - CONCRETE ROOF TILES TO MATCH COLOUR AND PROFILE OF EXISTING HOUSE

FASCIA / BARGE BOARDS - STAINED SOFTWOOD TO MATCH EXISTING HOUSE

WINDOWS - STAINED SOFTWOOD DOUBLE GLAZED WINDOWS TO MATCH EXISTING HOUSE.

DOORS - STAINED SOFTWOOD TO MATCH EXISTING HOUSE

RAINWATER GOODS - BROWN UPVC TO MATCH EXISTING

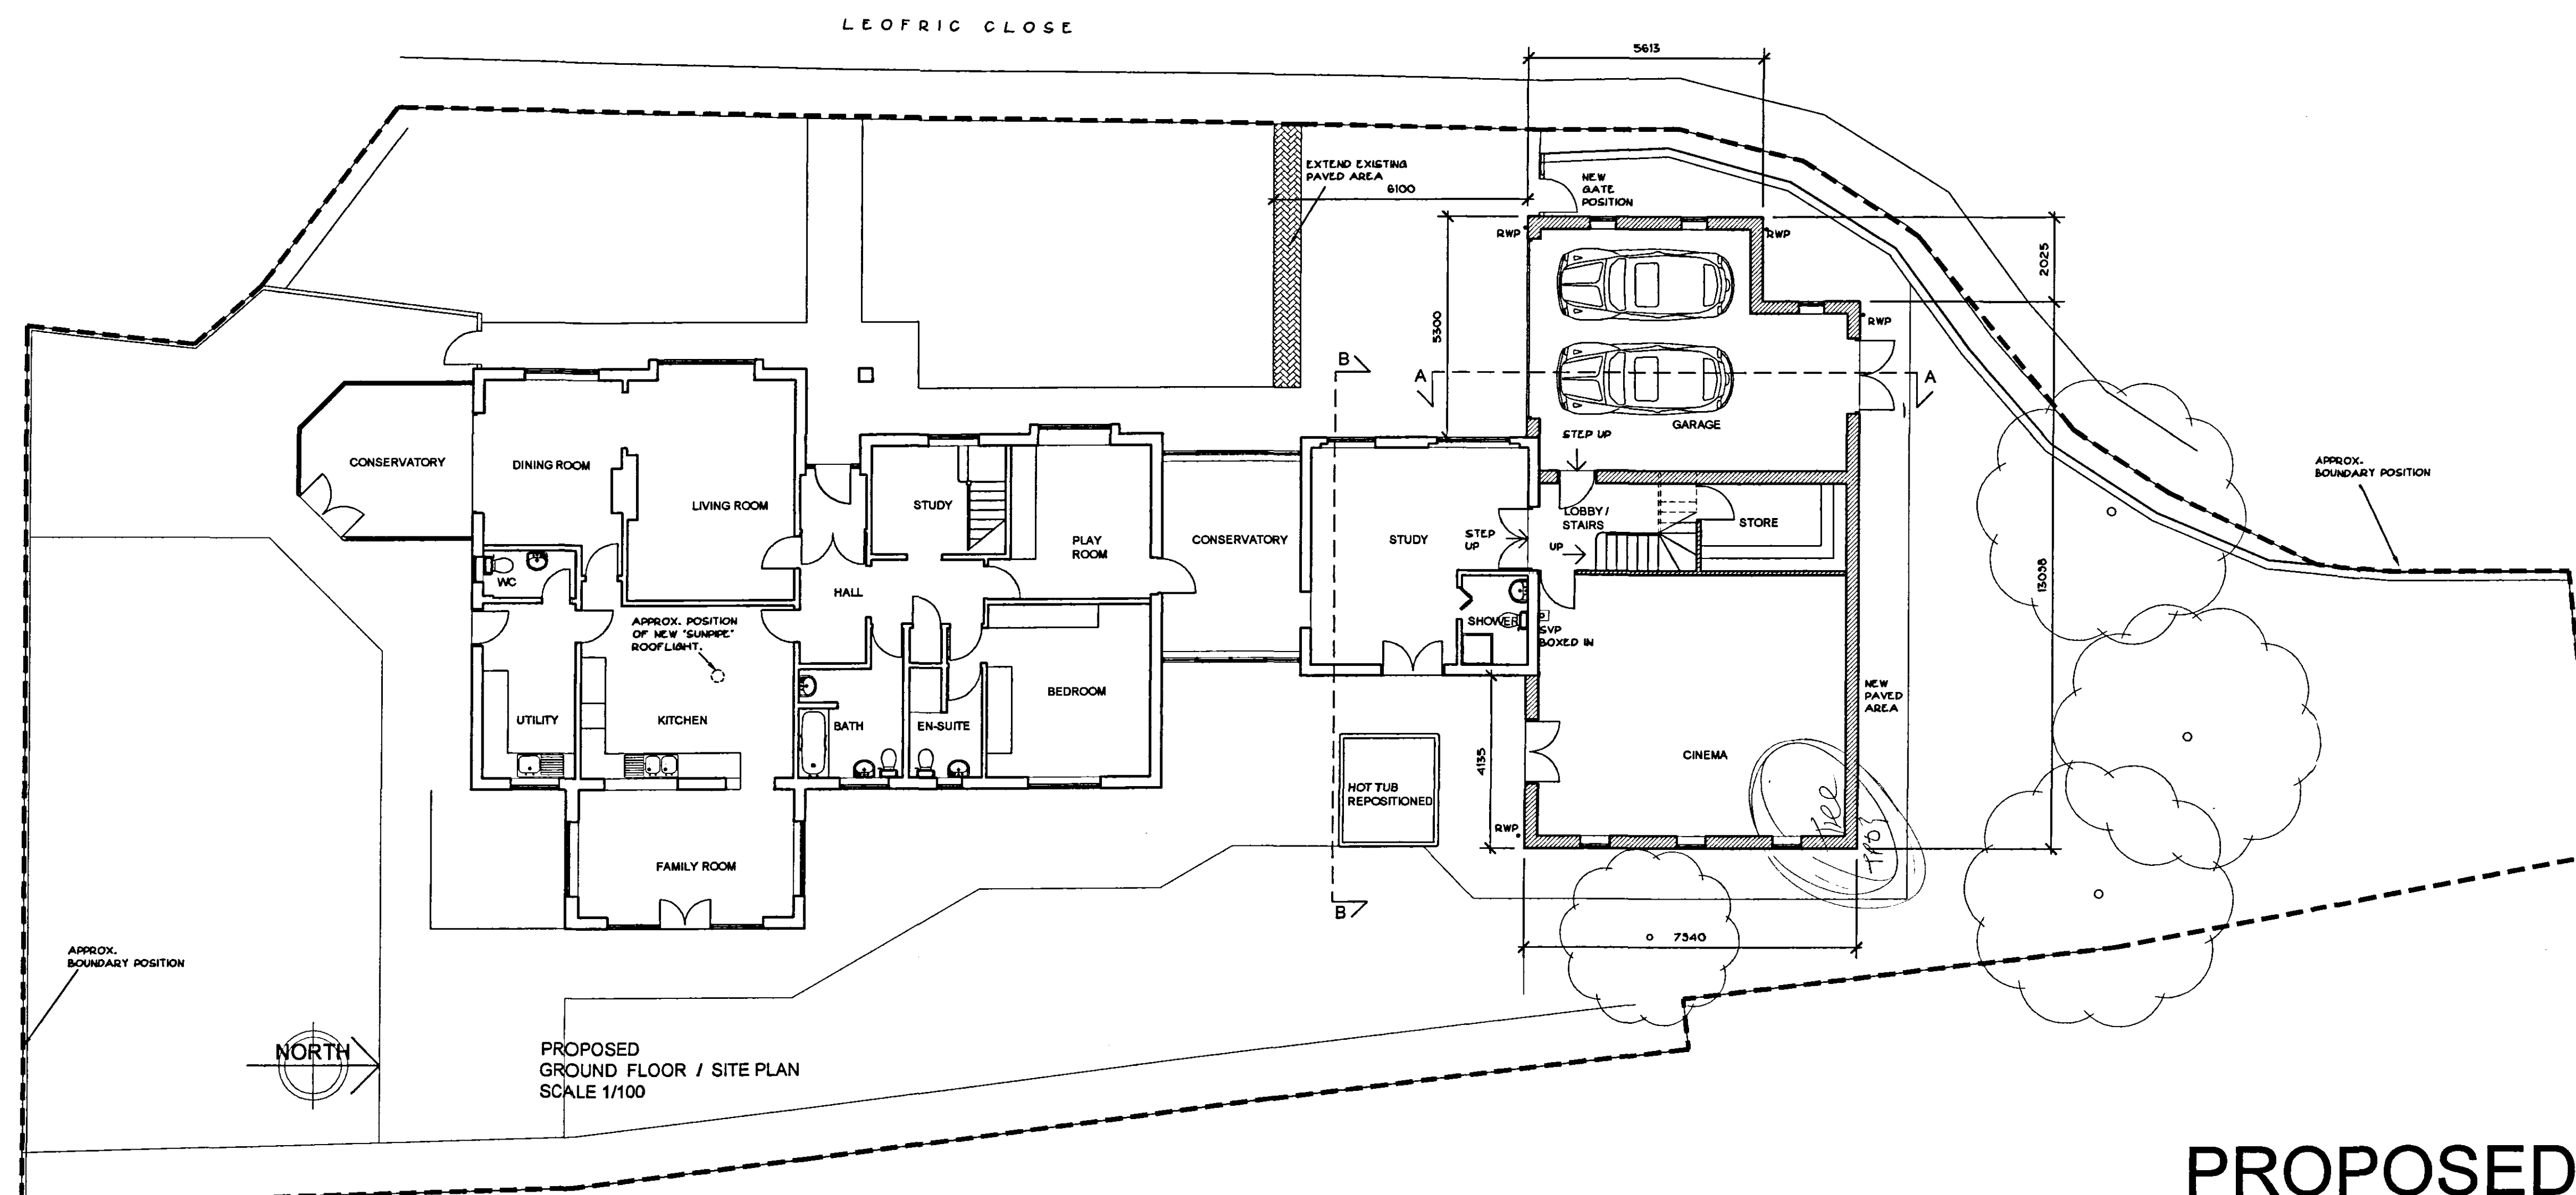

PROPOSED

REV
- 3 MAR 2004
0289104

**DETERMINED
PLAN**

PROJECT
"Greenview"
1 Leofric Close
Crowland
Lincolnshire

DRAWING TITLE
Proposed Plans

SCALE
1/100

DATE
Feb 2004

DRAWING No
LEO / 02

REV