


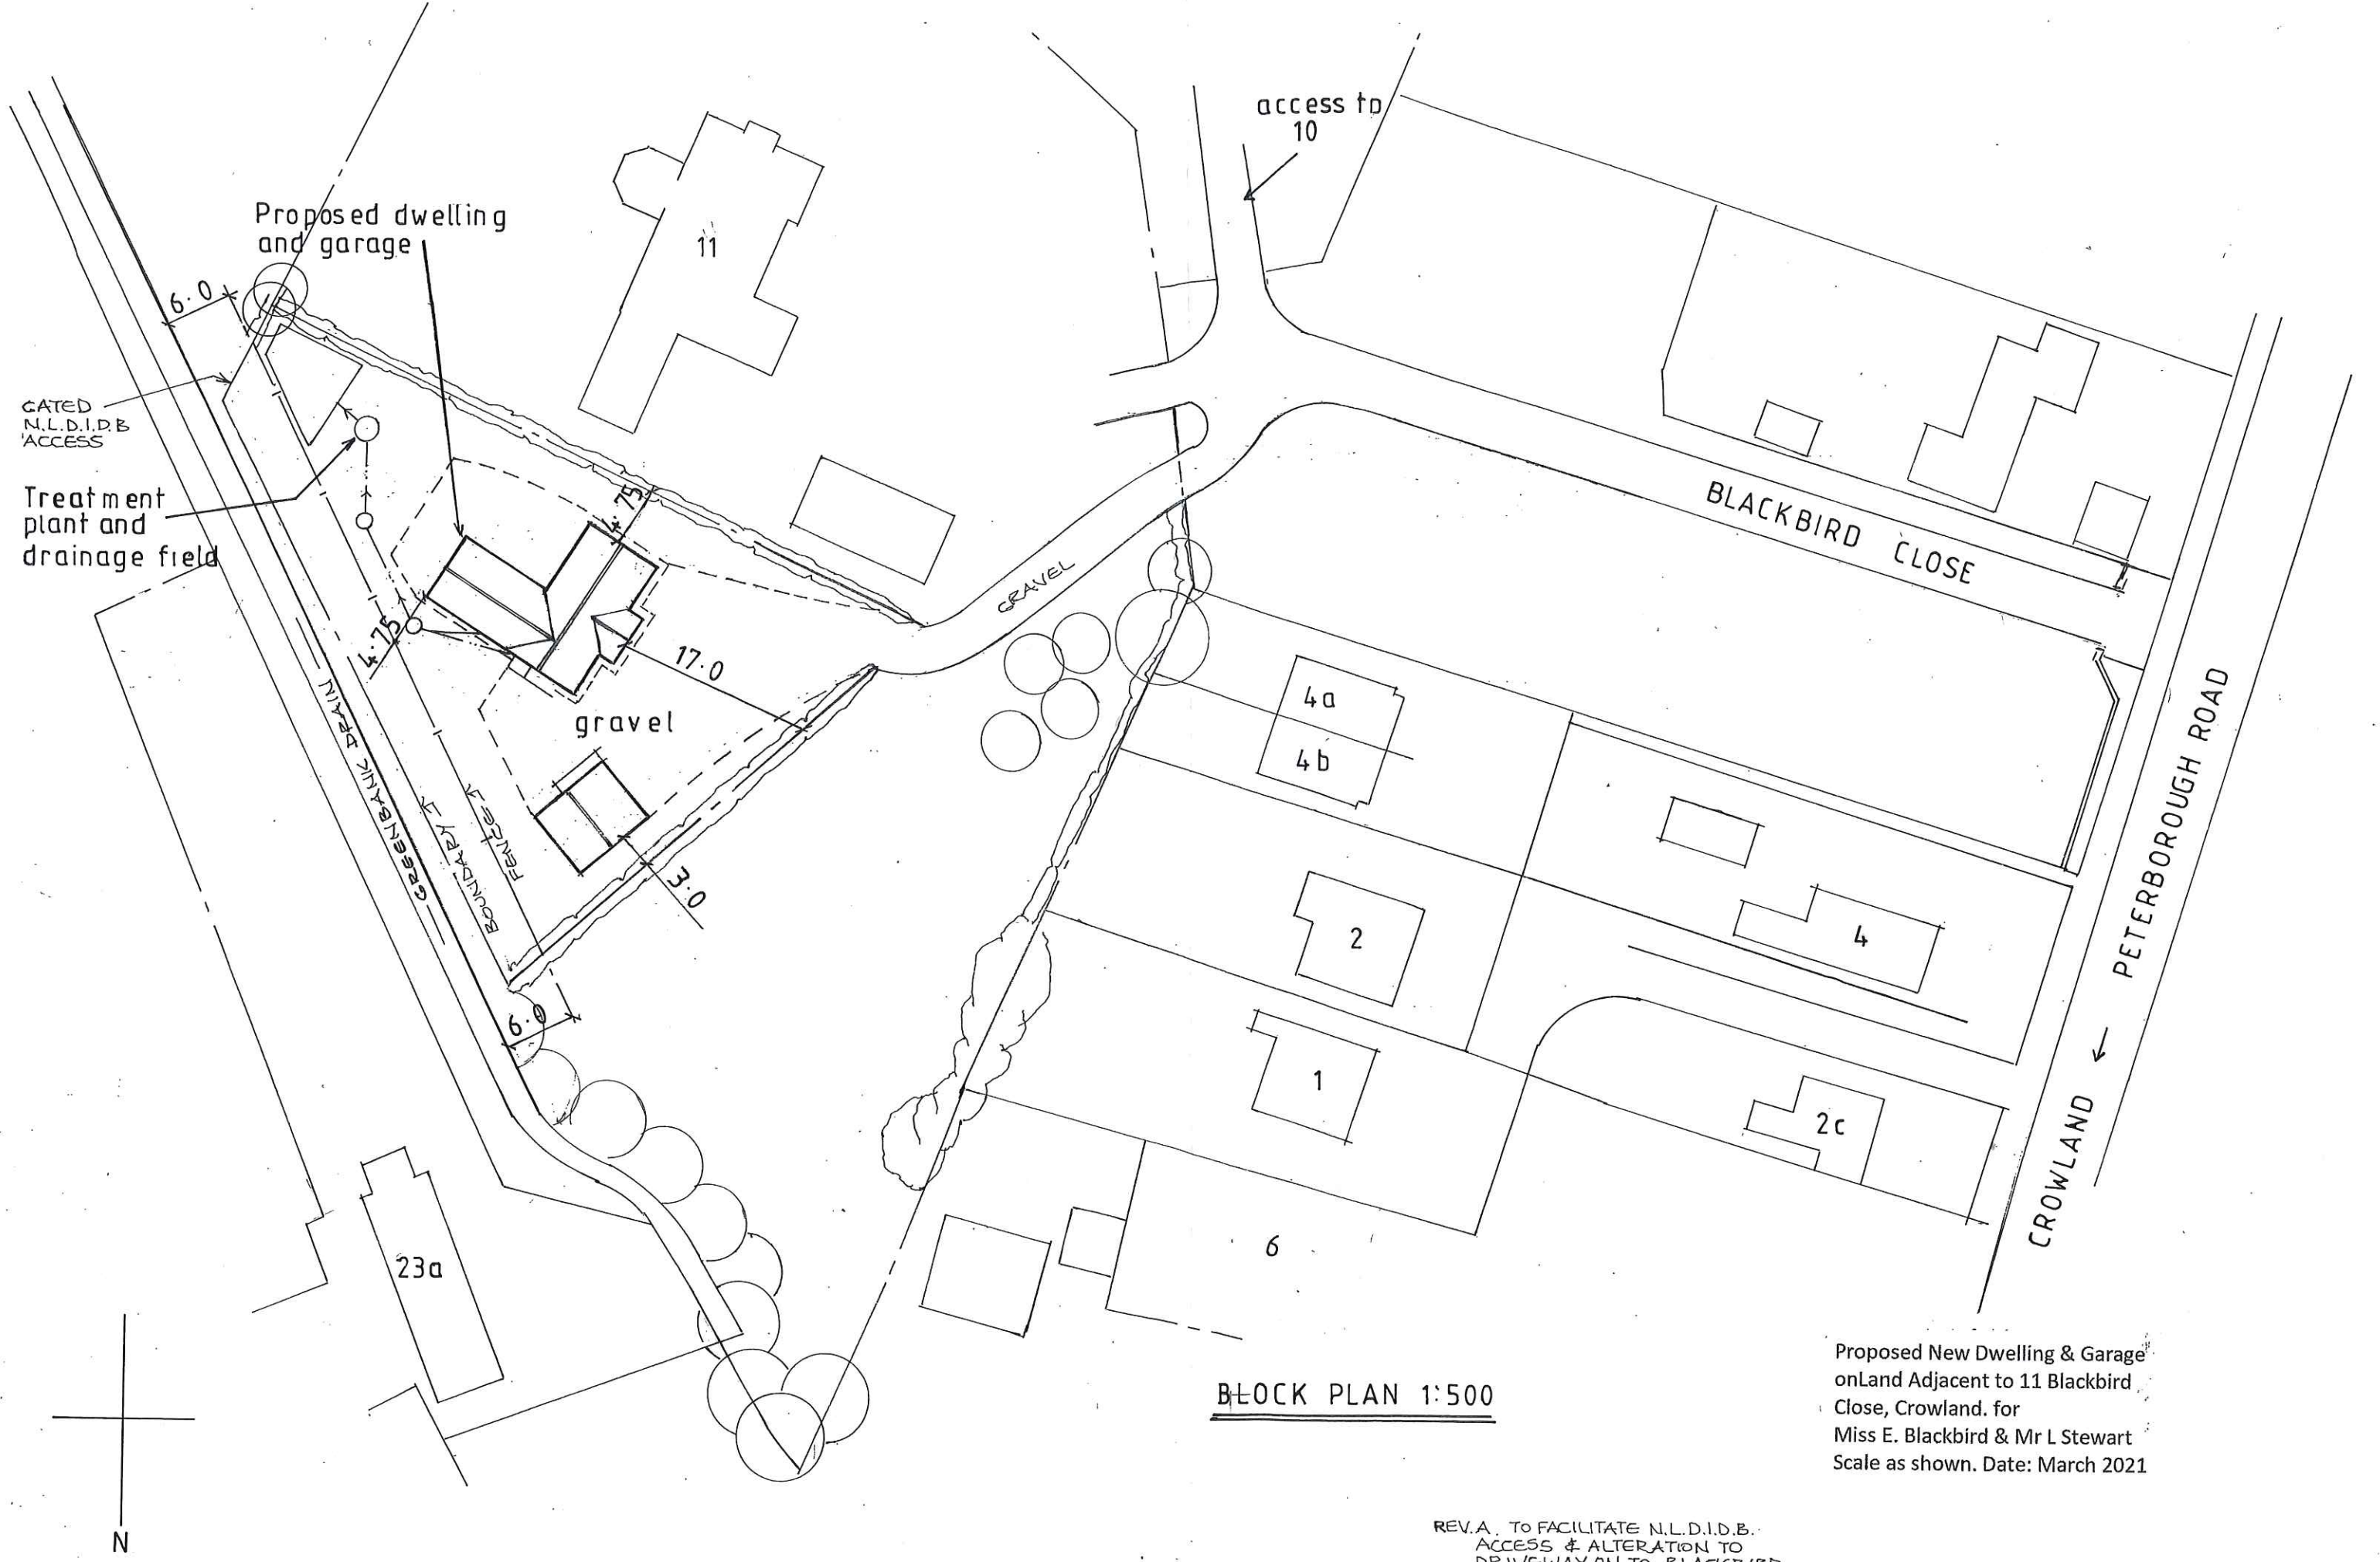

BLOCK PLAN 1:500

Proposed New Dwelling & Garage
on Land Adjacent to 11 Blackbird
Close, Crowland. for
Miss E. Blackbird & Mr L Stewart
Scale as shown. Date: March 2021

REV.A. TO FACILITATE N.L.D.I.D.B.
ACCESS & ALTERATION TO
DRIVEWAY ON TO BLACKBIRD
CLOSE

EBLS/DA/100718/21/A