


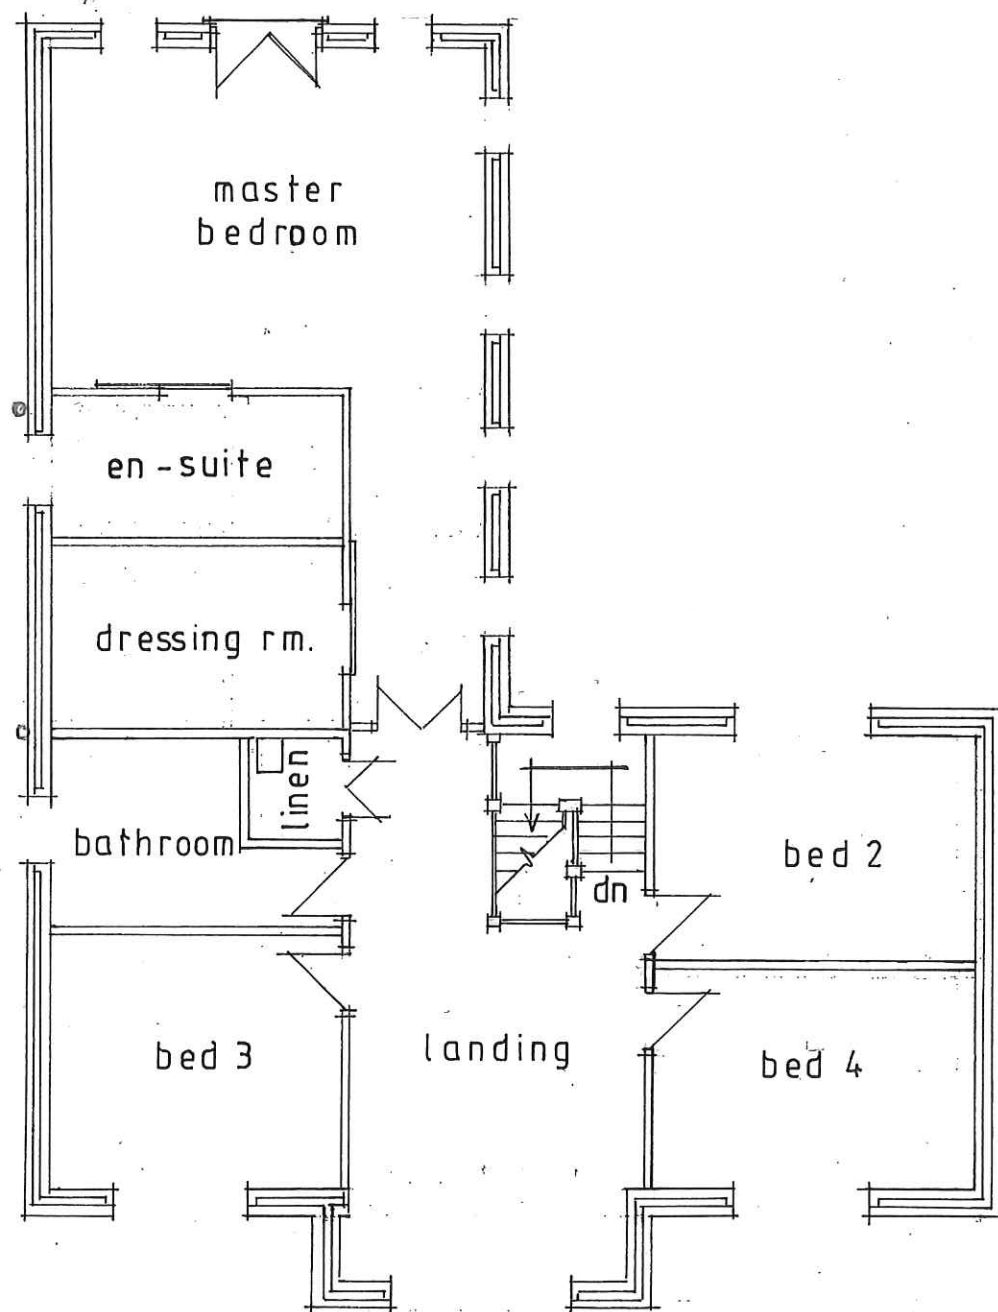

FIRST FLOOR LAYOUT 1:100



PROPOSED SIDE ELEVATION 1:100



PROPOSED SIDE ELEVATION 1:100

Materials. Walls: BEA Old Henley
Red Multi brickwork
Roof: Marley Edgemere interlocking
slate
Beige UPVC windows & doors
Black gutters, downpipes, flues &
SVP's. Black Elec & Gas boxes

Proposed New Dwelling House
on Land adjacent to 11 Blackbird
Close, Crowland. for
Miss E Blackbird & Mr L Stewart
Scalee as shown. Date: March 2021