




PROPOSED FRONT ELEVATION
1:100

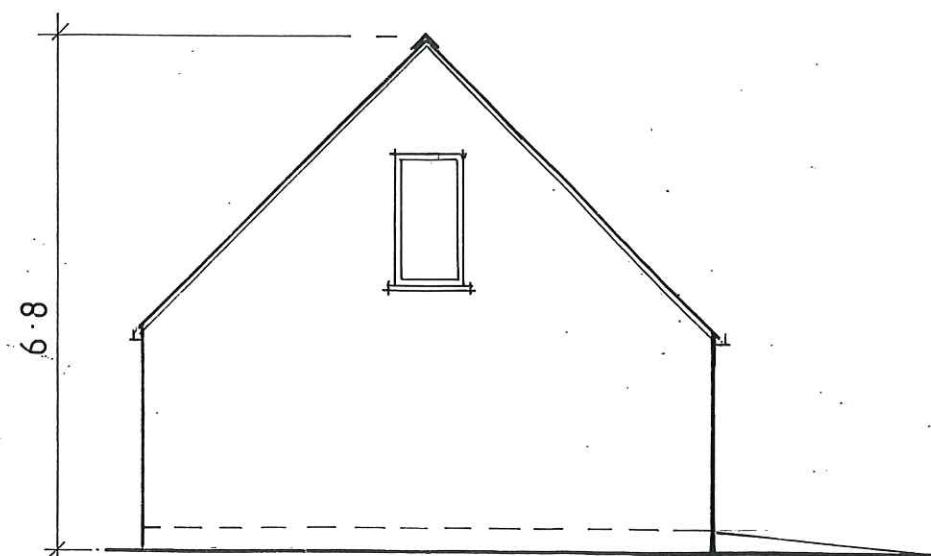


PROPOSED SIDE ELEVATION
1:100




PROPOSED REAR ELEVATION
1:100


Materials.
Walls: BEA Old Henley
Red Multi brickwork.
Roof: Marley Edgemere Interlocking
Slate, Grey
Beige UPVC windows & doors.
Black gutters & downpipes

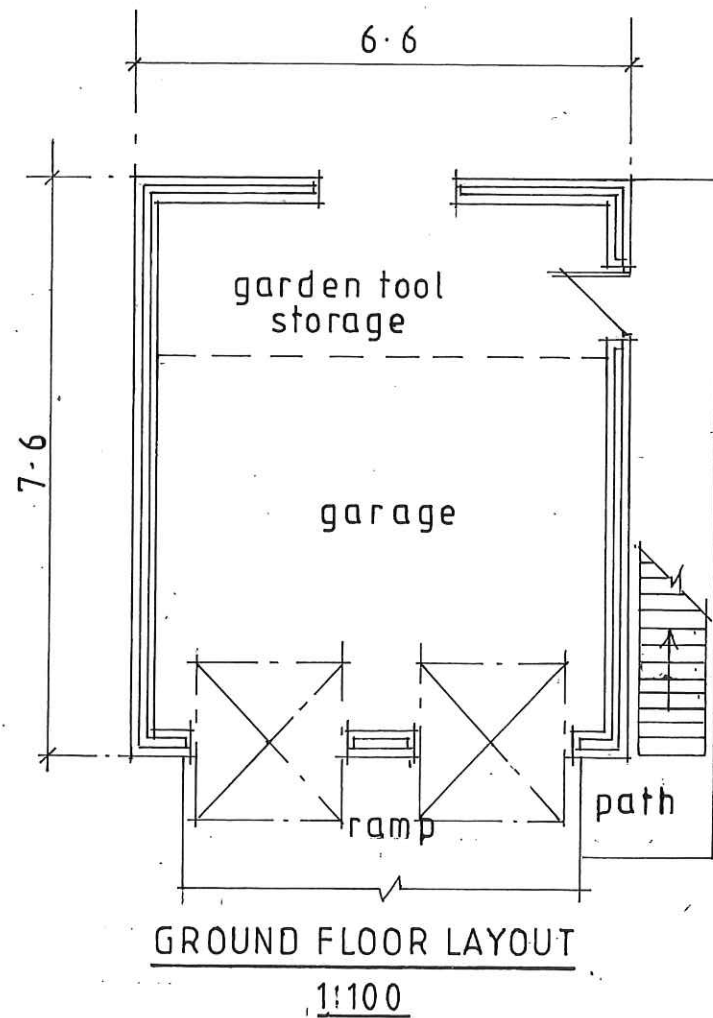

GROUND FLOOR LAYOUT
1:100

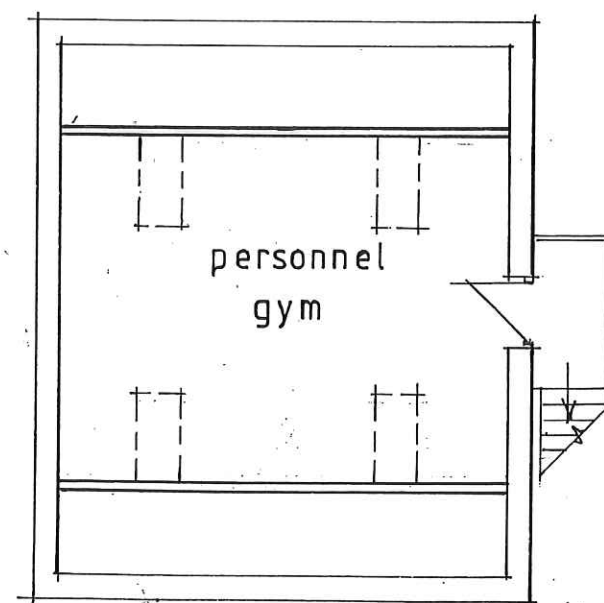

ROOF SPACE AREA
1:100

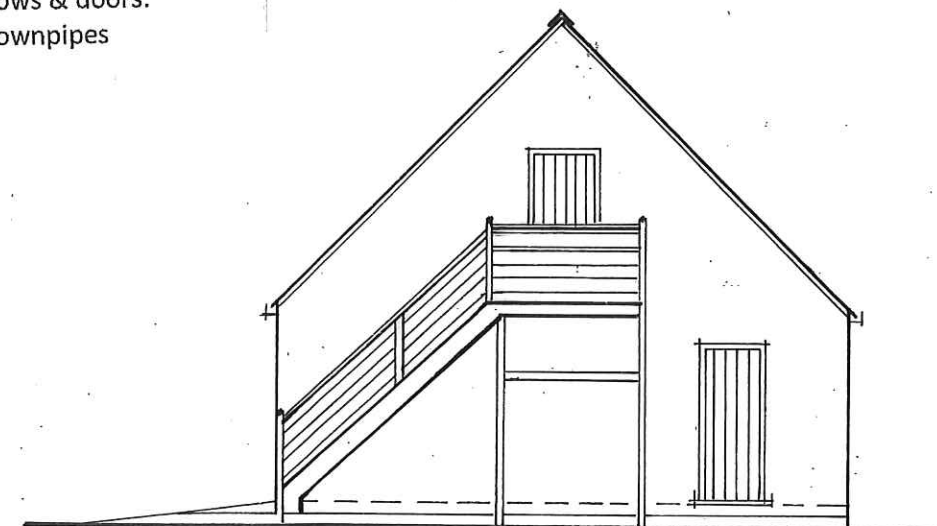

PROPOSED SIDE ELEVATION
1:100

Proposed New Garage with First
Floor Personnel Gym. on Land adjacent
to 11 Blackbird Close,
Crowland.
for Miss E Blackbird & Mr L Stewart.
Scale as shown. Date: March 2021