



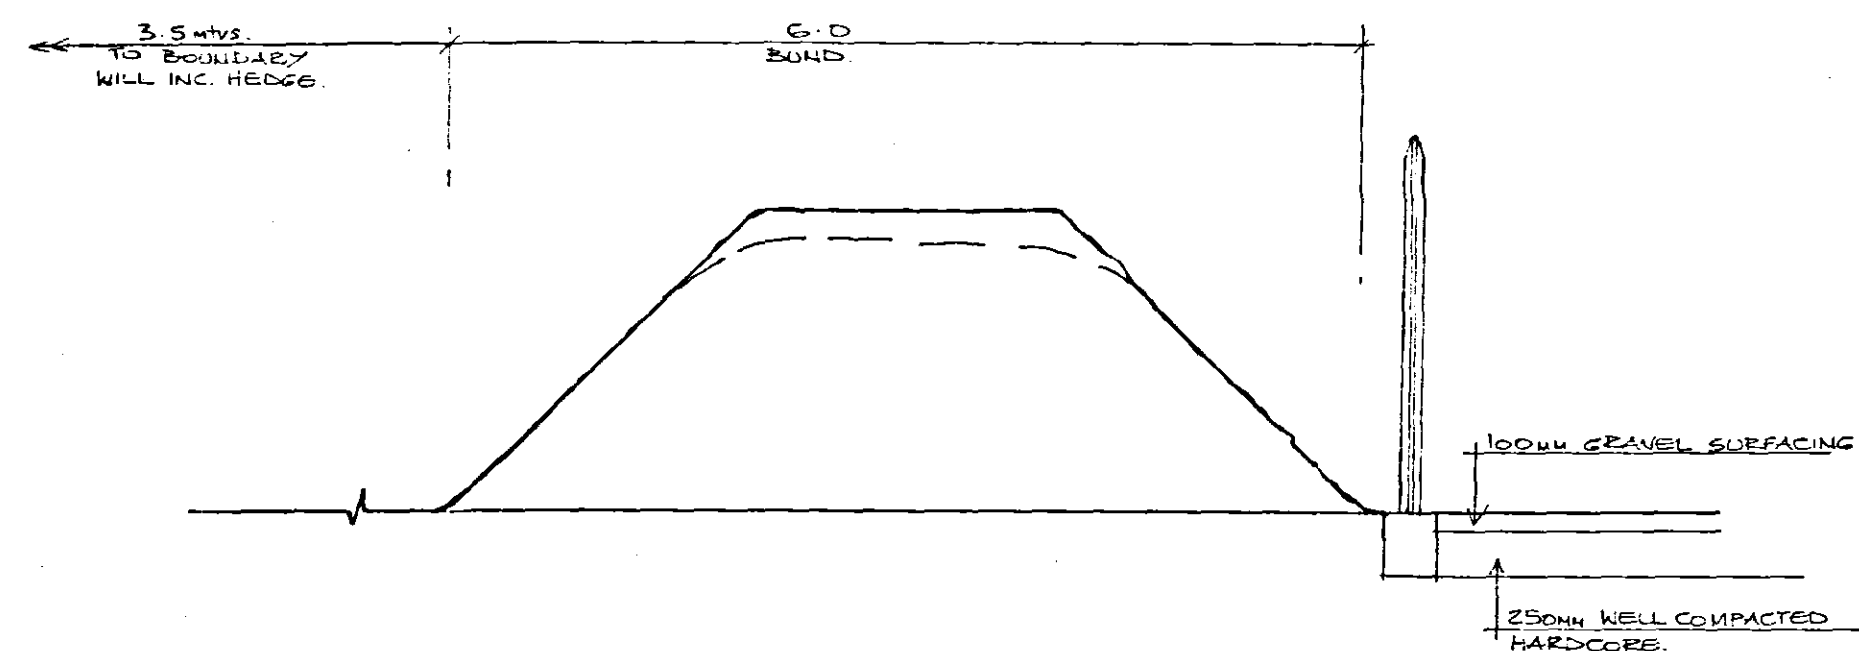

SECTION - Boundary to hardstanding.
1:50

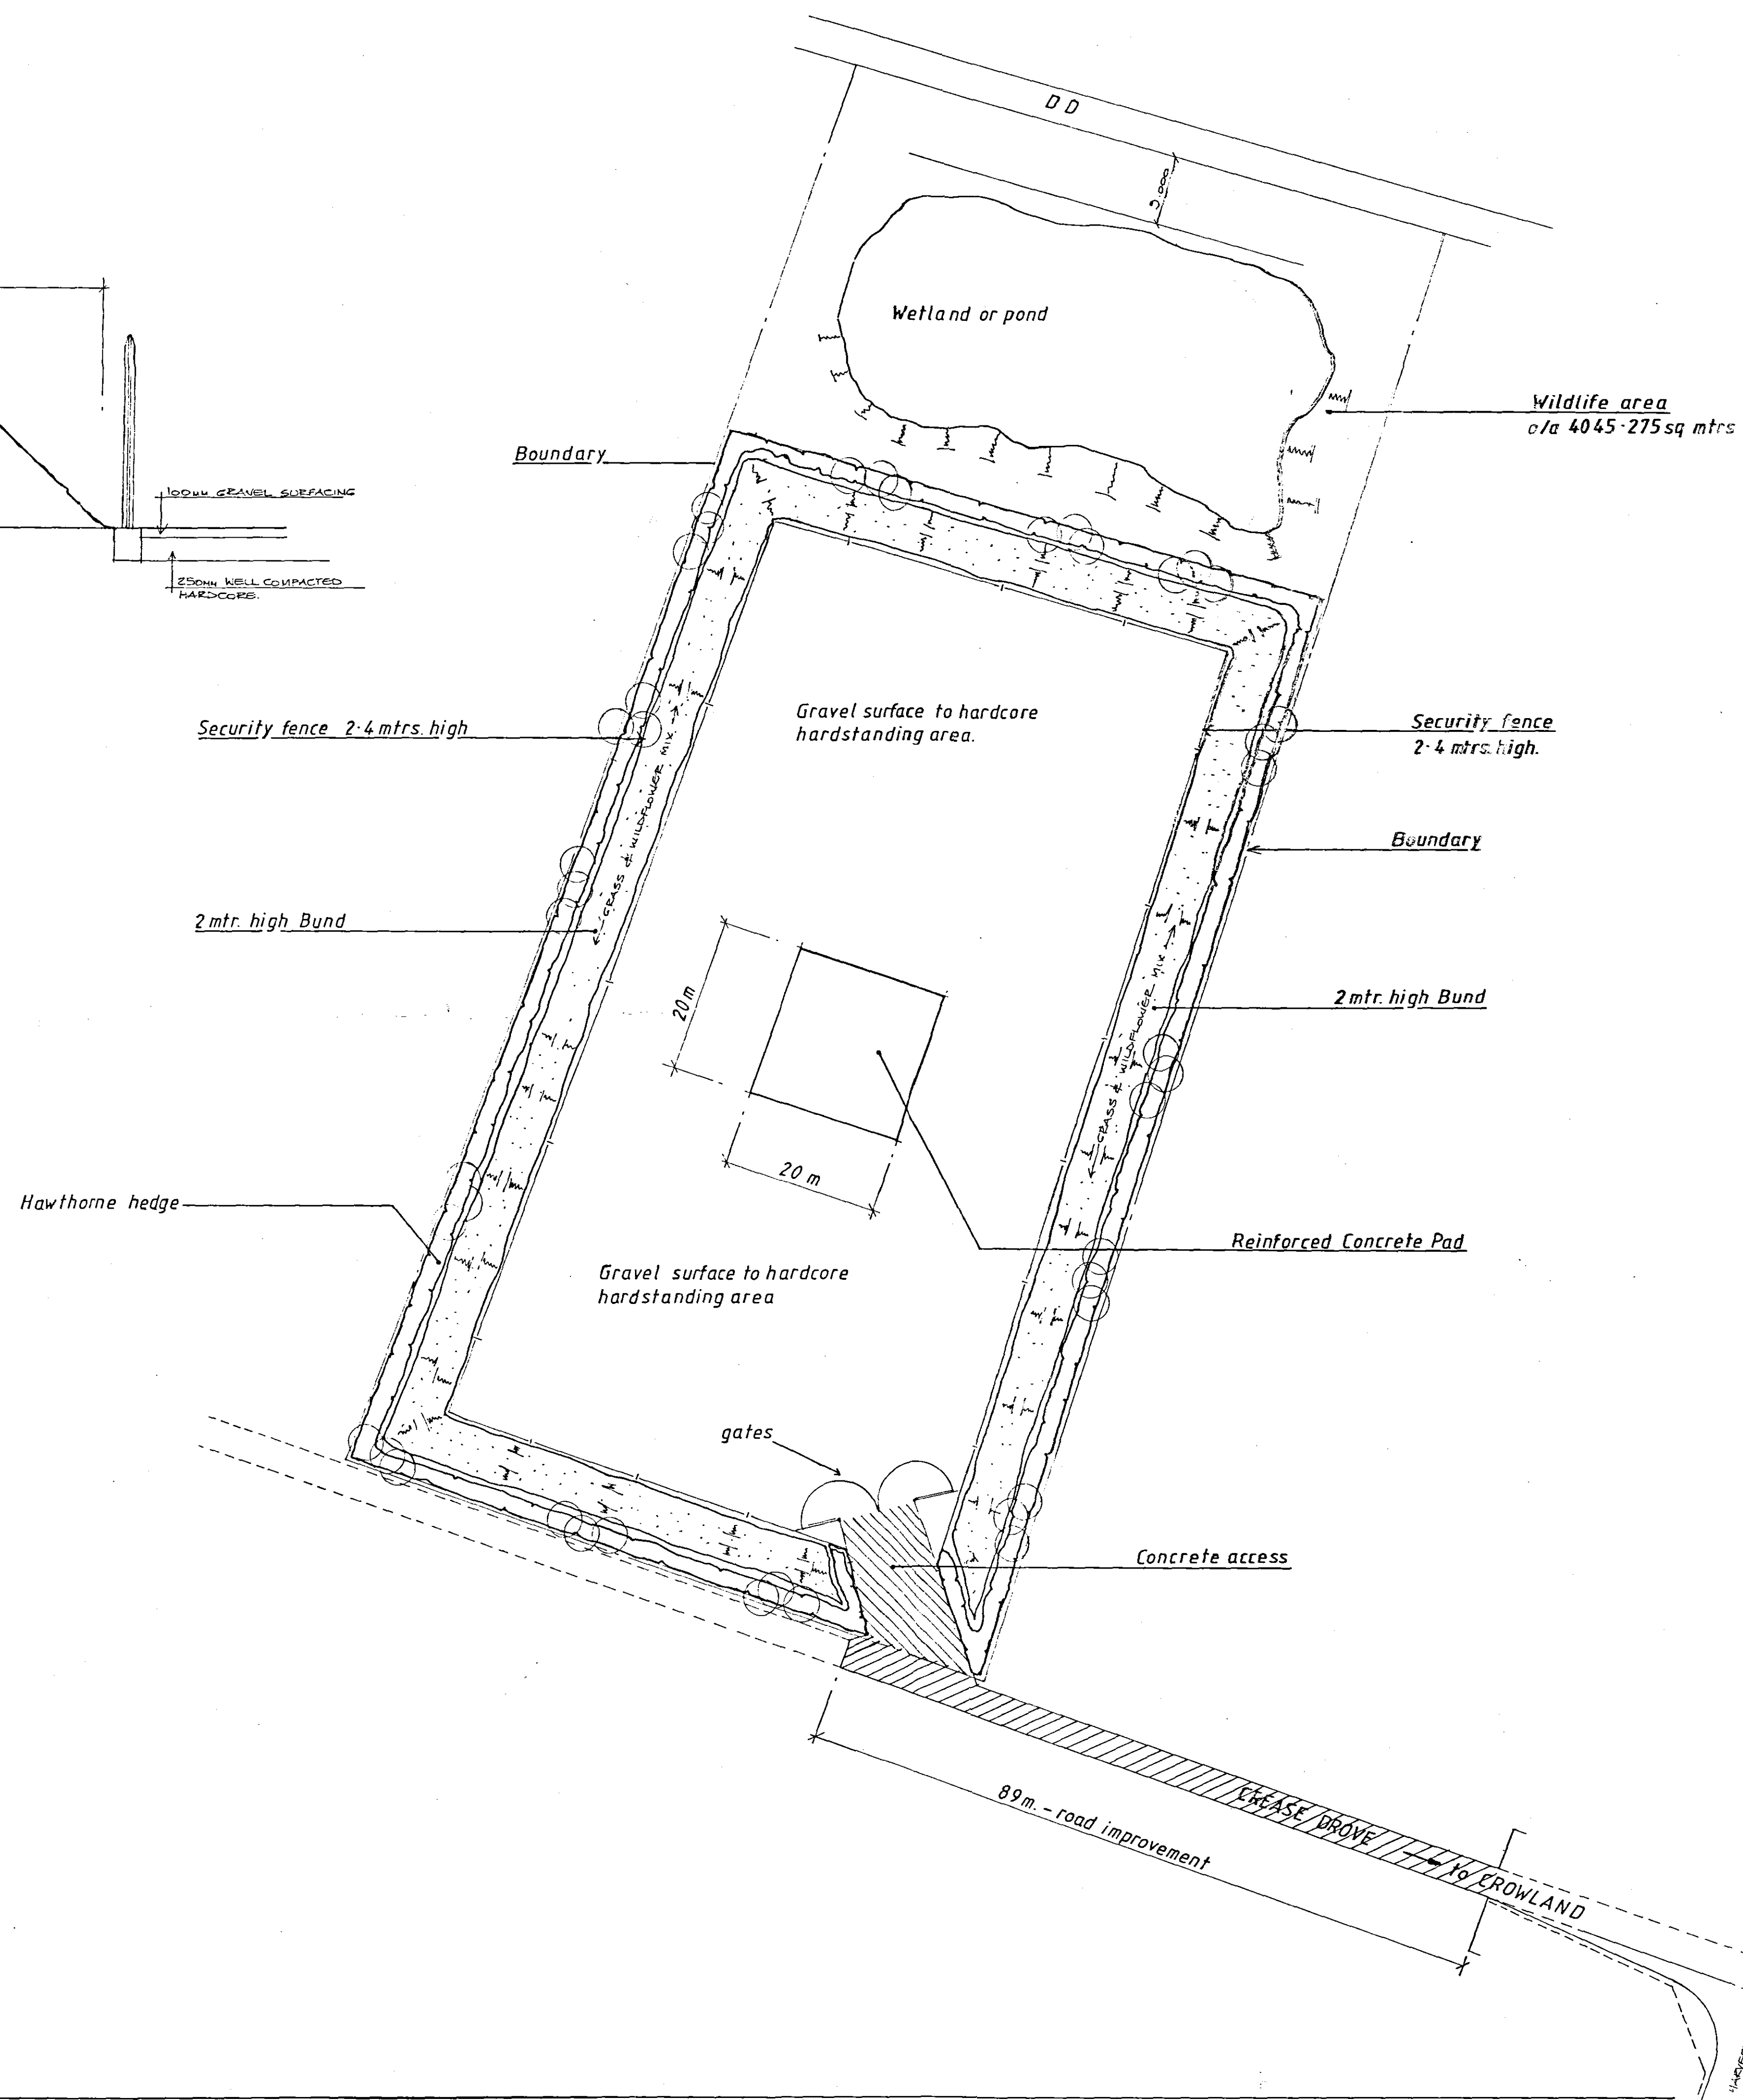

AMENDED PLAN
Ref. A/1

SHDC
Planning & Development
19 28 APR 2006
Ref: 295/06

DETERMINED
PLAN

PROJECT:	Proposed Crane Test Site for Crowland Cranes Ltd. Crease Drove, Crowland, Peterborough. PE 6 0BN
TITLE:	SITE PLAN
scale:	1:500 1:50
date:	Feb.06
REV.	REV A. PLANNING REQUIREMENT REPOSITIONING OF FENCE TO INSIDE BUND.
CC/CD/DA/1901/064	