


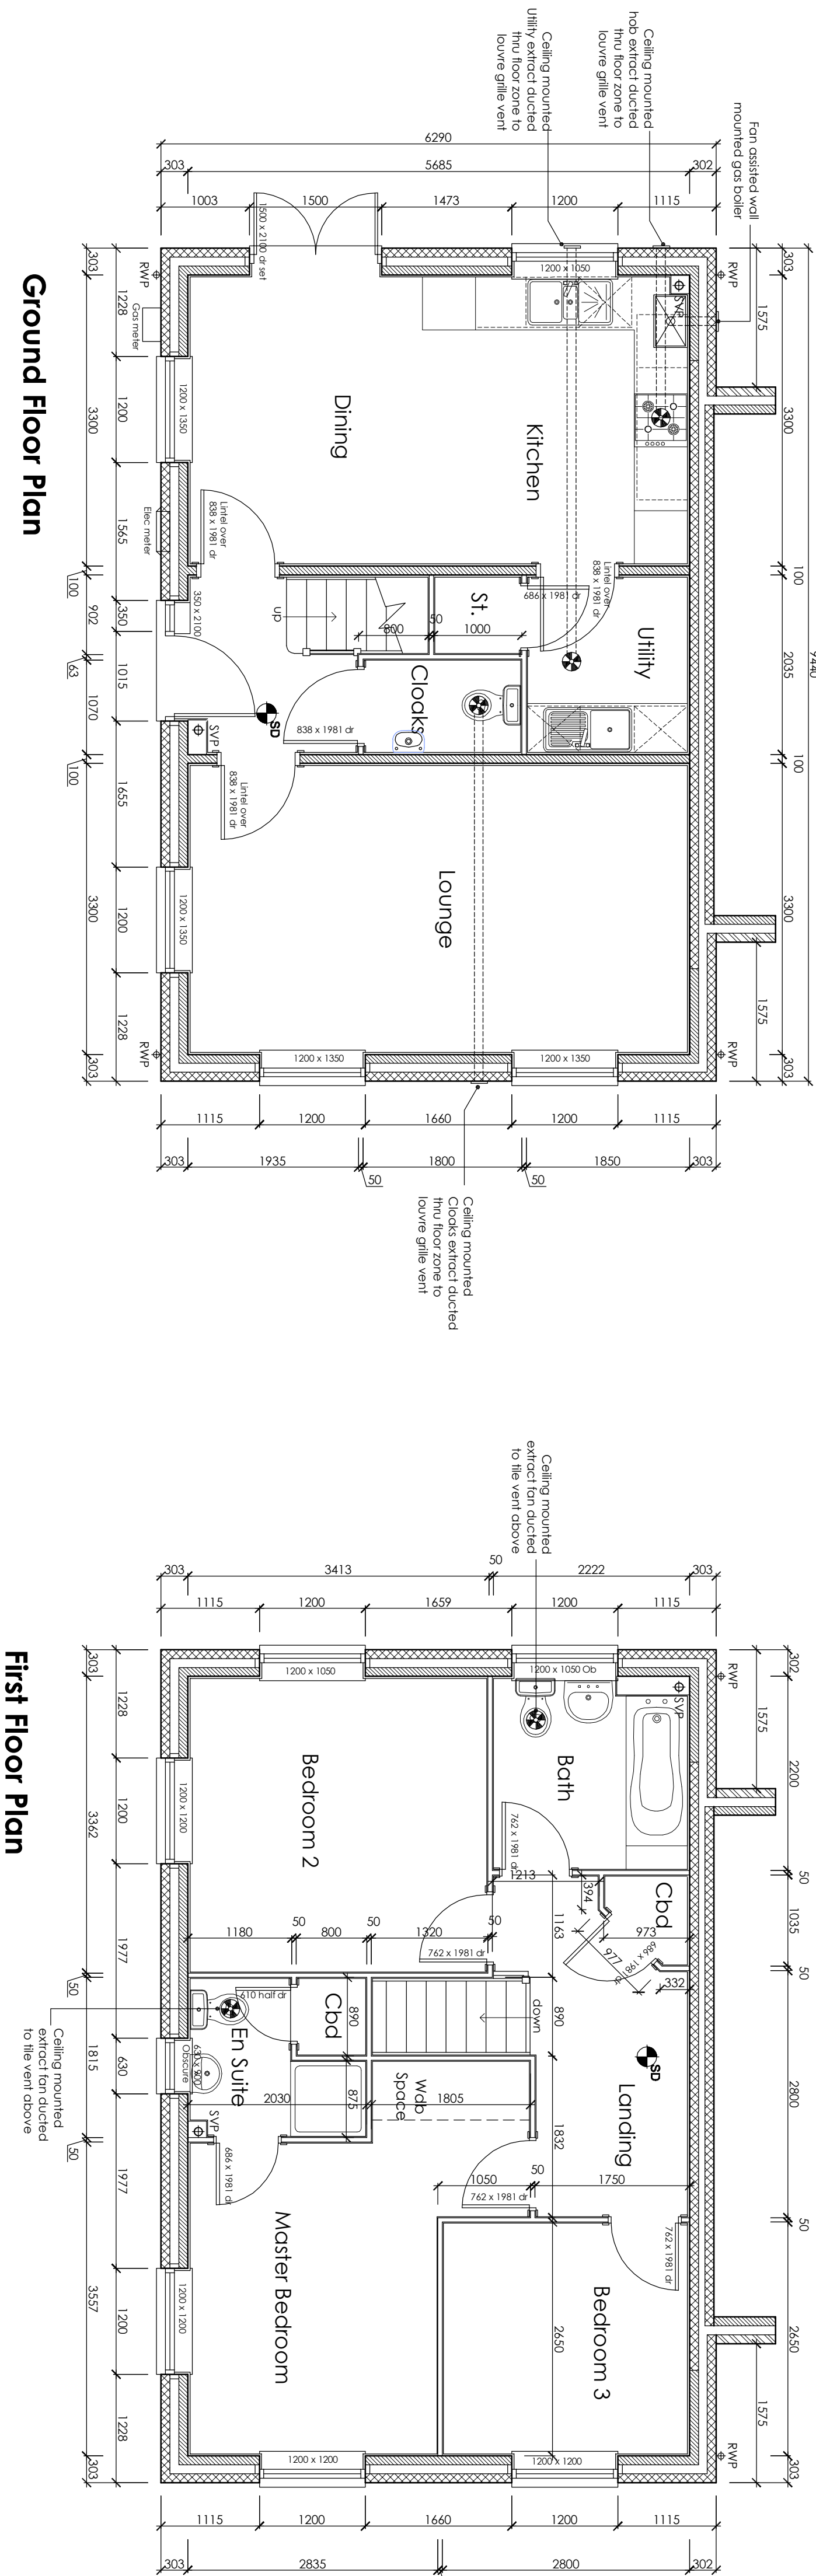

STUDIO 11 ARCHITECTURE LTD, THE BOATHOUSE, HARBOUR SQUARE, NENE PARADE, WISBECH, CAMBRIDGE CB23 7QJ
T: 01945 467339 E: design@studio11architecture.co.uk W: www.studio11architecture.co.uk