


For Continuation Refer to Drawing 1415-0137-WDK-C-311

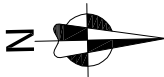

Notes

1. Do not scale this drawing.
2. All dimensions are in millimetres unless stated otherwise.
3. This drawing to be read in conjunction with all other relevant drawings and specifications.
4. All proprietary items to be installed in strict compliance with manufacturers instructions and recommendations.



Sheet 1 of 2

Sheet 2 of 2

Notes:

1. Some services are present on this site, and the Contractor should satisfy himself as to their location prior to commencing any excavations. Any services indicated on the drawings are shown for information only and are not to be relied upon. The Contractor is to obtain all necessary utility company information prior to commencing any excavations on site. Contractor is recommended to accurately locate services by hand dug trial holes prior to carrying out mechanical excavation.
2. Co-ordinates and levels given are relative to Ordnance Datum, details of survey station locations and co-ordinates are given on the survey.
3. Contractor to check setting out and levels information and advise the Engineer/Contract Administrator of any discrepancies prior to commencing works.
4. Where interpolated level is shown, Contractor is to use existing levels on site.
5. Contractor to ensure that kerbs and channels etc. are laid to smooth alignments between points given and tie into existing features smoothly.
6. Care should be taken when laying surfacing to ensure a positive fall to all surfaces, to minimise the risk of ponding.
7. Maximum unsupported slope to be 1 in 3 gradient.

PM 01.04.15

PM 23.03.15

PM 11.01.15

PM 02.01.15

PM 02.01.15

