



SITE LOCATION

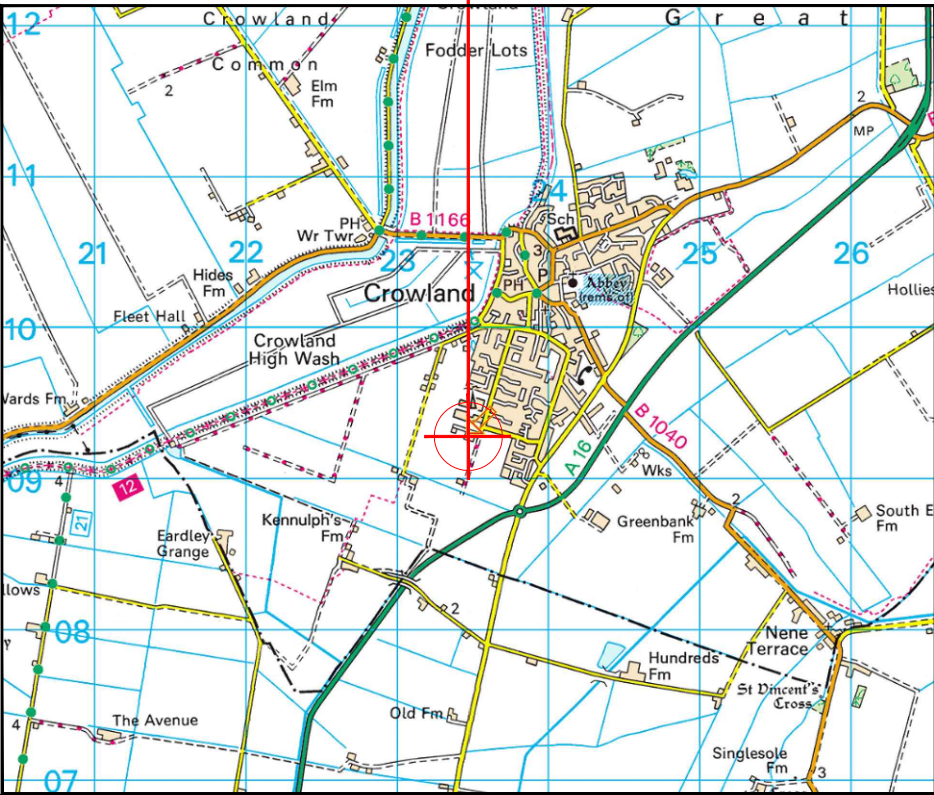


Reproduced by permission of Ordnance Survey on behalf of the Controller of Her Majesty's Stationery Office
All rights reserved. © Crown Copyright licence no. 0100031673

SITE AREA PLAN

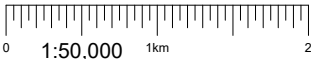


SITE PHOTOGRAPH

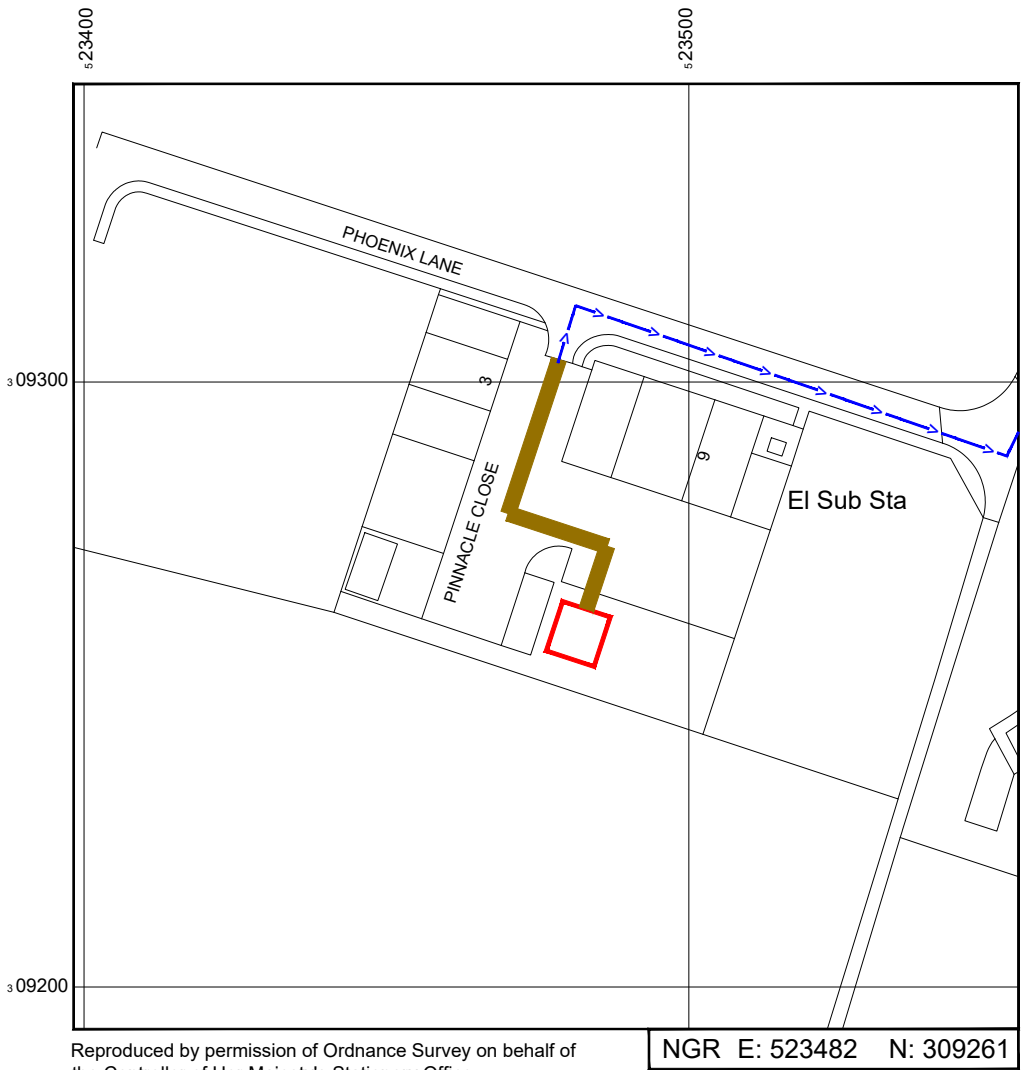

Reproduced by permission of Ordnance Survey on behalf of
the Controller of Her Majesty's Stationery Office
All rights reserved. © Crown Copyright licence no. 0100031673

SITE LOCATION PLAN

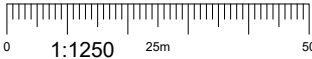

GOOGLE MAPS QR CODE

GOOGLE MAPS - <https://maps.app.goo.gl/mxNKO2kwvRmCJjym8>

GOOGLE STREETVIEW - <https://maps.app.goo.gl/xByqeaunGcan4QXy6>

NOTES:

1. ALL DIMENSIONS IN MM UNLESS OTHERWISE NOTED.

DIRECTIONS TO SITE:
FROM A1(M), EXIT AT JUNCTION 17 ONTO FLETTON PARKWAY/A1139
TOWARDS WISBECH. CONTINUE ON A1139 FOR 7.1MILES. AT THE
ROUNDBABOUT TAKE THE 3RD EXIT ONTO EYE RD/A1139. CONTINUE
0.8MILES AND TAKE THE 1ST EXIT AT THE NEXT ROUNDBABOUT ON
TO CROWLAND RD FOR 3.6 MILES. AT THE NEXT ROUNDBABOUT
TAKE THE 2ND EXIT ON TO JAMES RD. AFTER A 0.2 MILES TURN
LEFT ONTO PETERBOROUGH RD. AFTER 0.1 MILES TURN LEFT
ONTO HARVESTER WAY. AFTER 9.2 MILES TURN LEFT ONTO
CREASE DROVE. AFTER 200 FEET TURN RIGHT ONTO PHOENIX LINE.
SITE IS ON THE LEFT, WITHIN THE INDUSTRIAL ESTATE

Host Building Outline/
Compound Outline: 
Access Route To Site: 
Access Route: 

Master:	MBNL / EE / H3G:	Project:	Purpose of Issue:	Issue:
M002	MBNL	NTQ	Planning	B
Date:	16/01/2024	Revision / Upgrade Description:		
Drawn:	S. Burr	GPS Nodes added, Passive Router number count corrected and		
Checked:	C. Barge	compound fence amended		
Approved:	M. Noel			
Master:	MBNL / EE / H3G:	Project:	Purpose of Issue:	Issue:
M001	MBNL	NTQ	Planning	A
Date:	12/10/2023	Revision / Upgrade Description:		
Drawn:	L. Welburn	First Issue		
Checked:	C. Barge			
Approved:	M. Noel			



Hutchison 3G UK Limited
Green Park
450 Longwater Avenue,
Reading
RG30 3UR
Tel: 01628 765 000
H3G Base Station Information line:
0845 6043000
Available 8am-8pm Monday to Friday



Hatfield Business Park
Hatfield
Hertfordshire
AL10 9BW
Tel: 01707 315000
Fax: 01707 319001



Mobile Broadband Network Limited
Sixth Floor, Thames Tower, Station Road, Reading, RG1 1LX

Design Consultant & Principal Contractor:



Unit 27F-G
Hartlebury Trading Estate
Crown Lane
Hartlebury
Worcestershire
DY10 4JD

Site Name:
PINNACLE CLOSE INDUSTRIAL UNITS

Site ID:
1715175

Address:
PINNACLE CLOSE INDUSTRIAL
UNITS
PETERBOROUGH
PE6 0GB

Title:
002 SITE LOCATION PLAN

Project:
NTQ

Purpose of Issue:
GENERAL ARRANGEMENT

EE Cell ID: 39657	MBNL Cell ID: SHO038	3UK Cell ID: TBC
----------------------	-------------------------	---------------------

Master Drawing No: 1715175_39657_SHO038_TBC_M002	Issue: B
---	-------------