


GENERAL NOTES:

This drawing is copyright of Martin and Venneman and can only be reproduced with the written permission.


Do not scale from the drawings.

All dimensions, levels, positions of buildings and boundaries must be checked on site prior to commencing work and any discrepancies reported immediately to the writer and verified.


This drawing is to be used in conjunction with any relevant engineering's and specialist subcontractors' specifications and drawings.

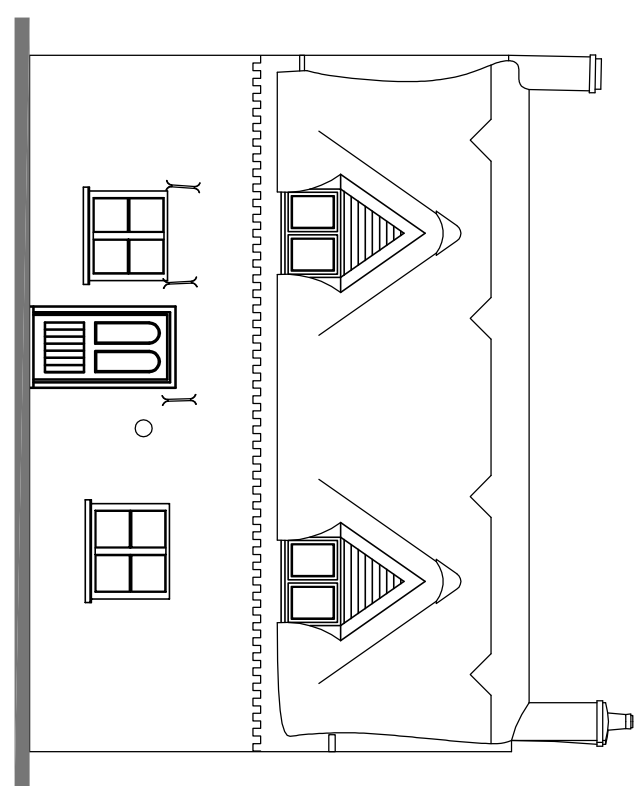


EXISTING FRONT

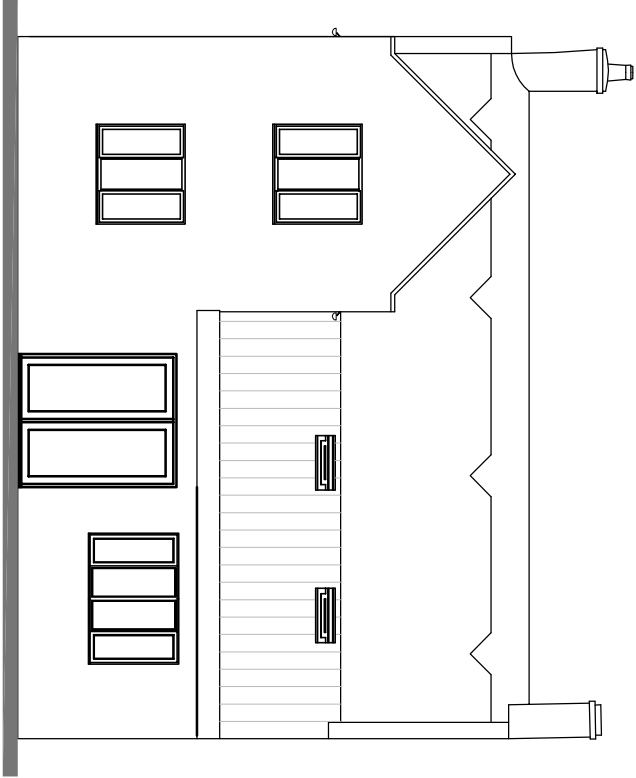


EXISTING REAR

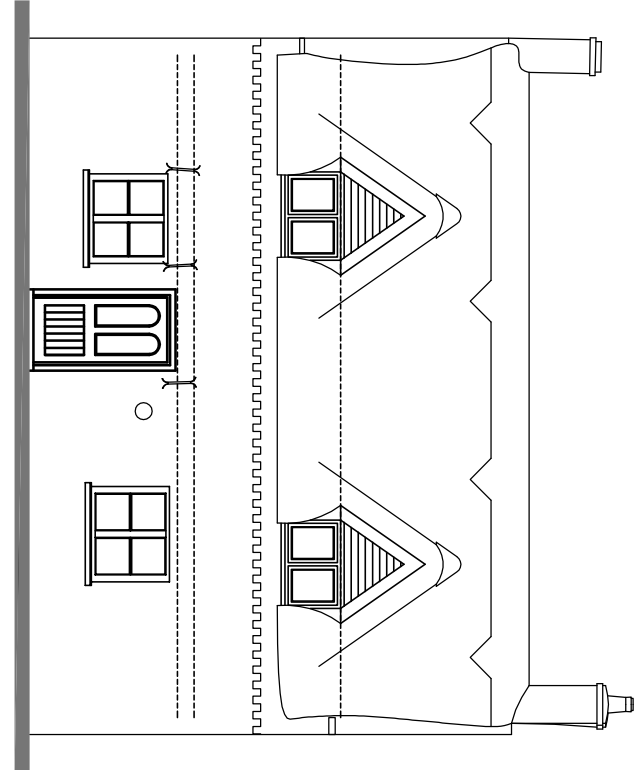


PROPOSED FRONT

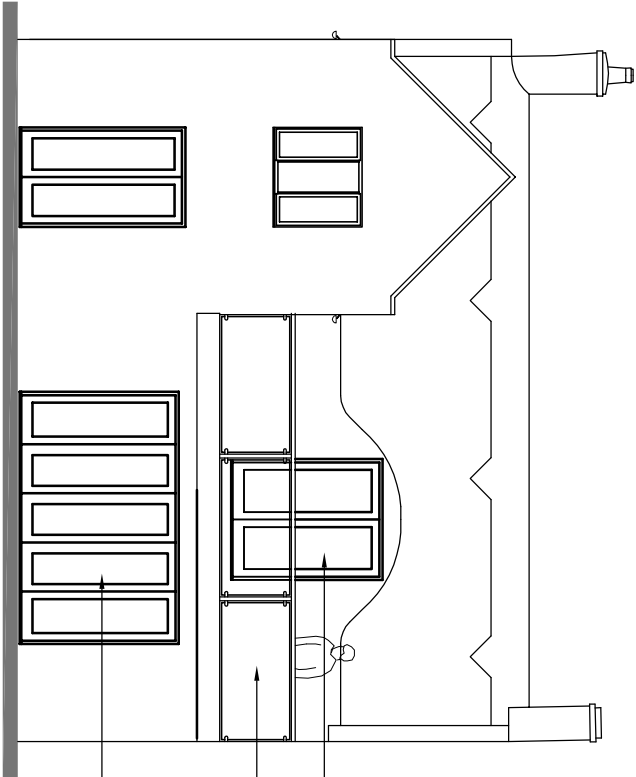


PROPOSED REAR

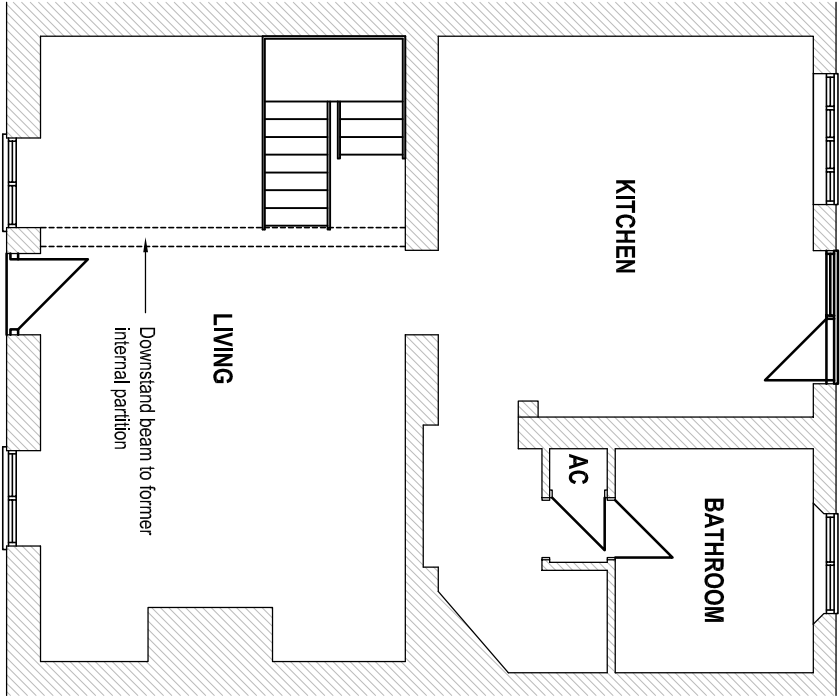


EXISTING GROUND FLOOR

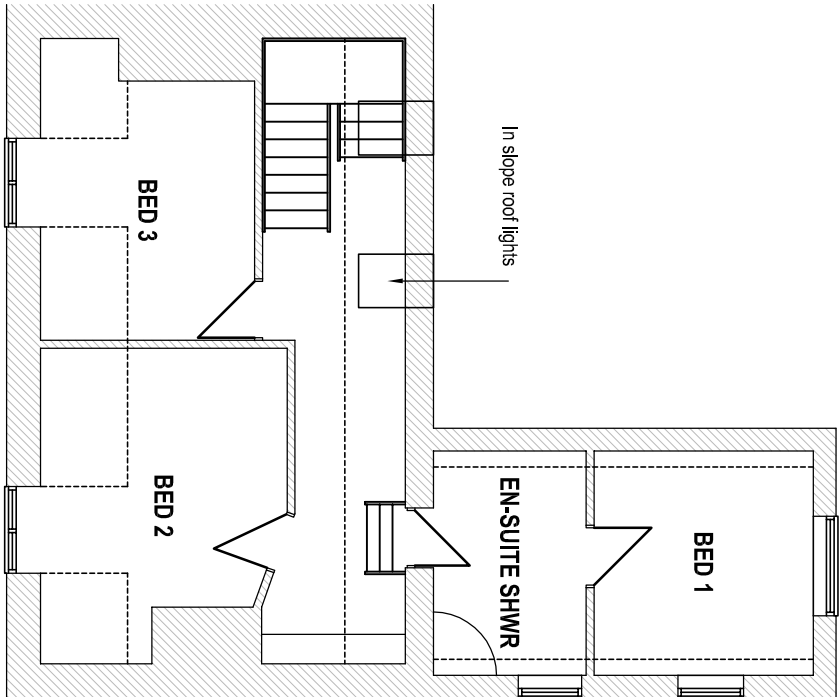

EXISTING FIRST FLOOR

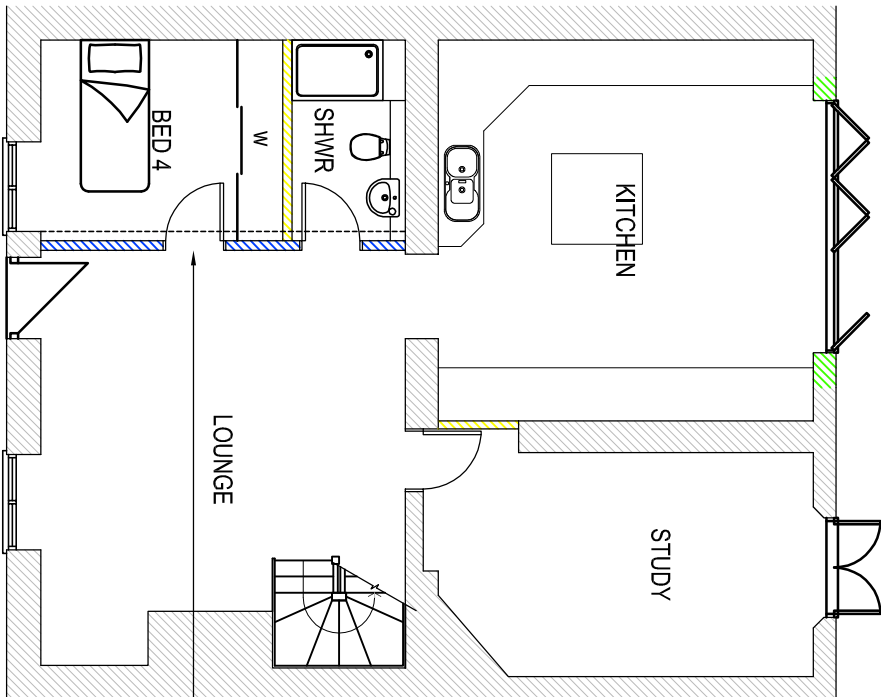

PROPOSED GROUND FLOOR

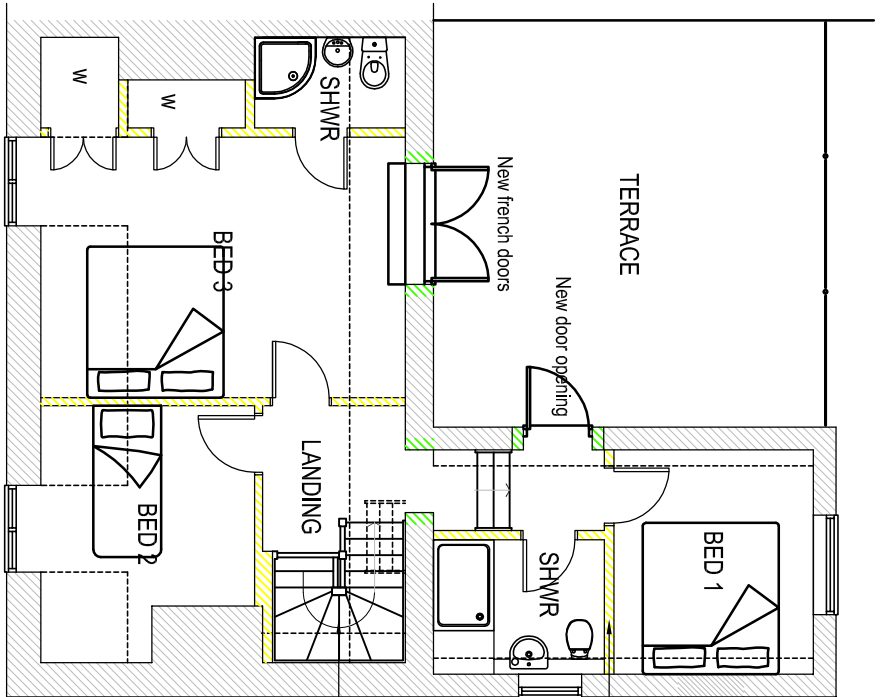

PROPOSED FIRST FLOOR

CLIENT
Drs N. Cattell & J. Venneman

Rev.	Date

PROJECT
CROWLAND
65 NORTH STREET
OLD CROWN COTTAGE

TITLE
PROPOSED ALTERATIONS

DRAWING STATUS	
PLANNING	CHECKED


DRAWN	CHN
SCALE	1:100, 1:500
DATE	Dec 2014

MARTIN AND NORTMER
25A HIGH STREET
ELY
CAMBRIDGESHIRE
CB7 4UJ

MR 01353 686 222
email: martin@martinandnortmer.co.uk



DWG NO	DRAWING NO	REV
14611	10	E

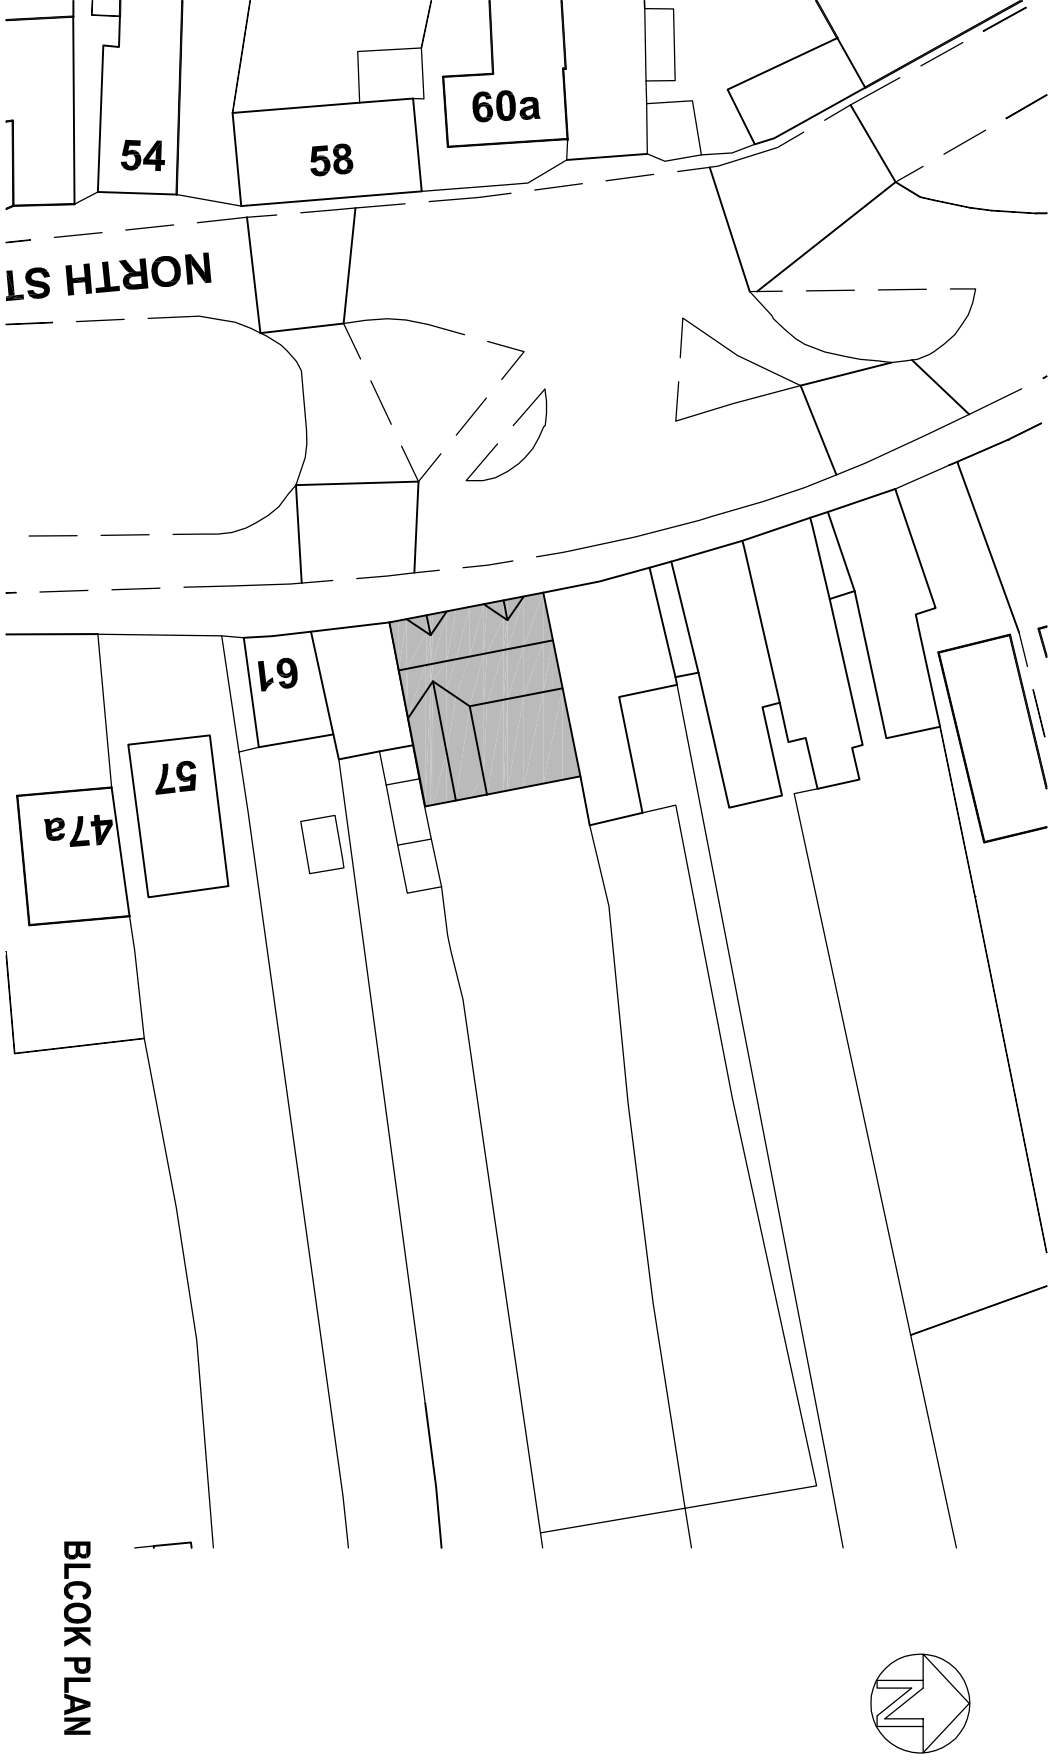

BLCK PLAN