



BLOCK PLAN 1:500

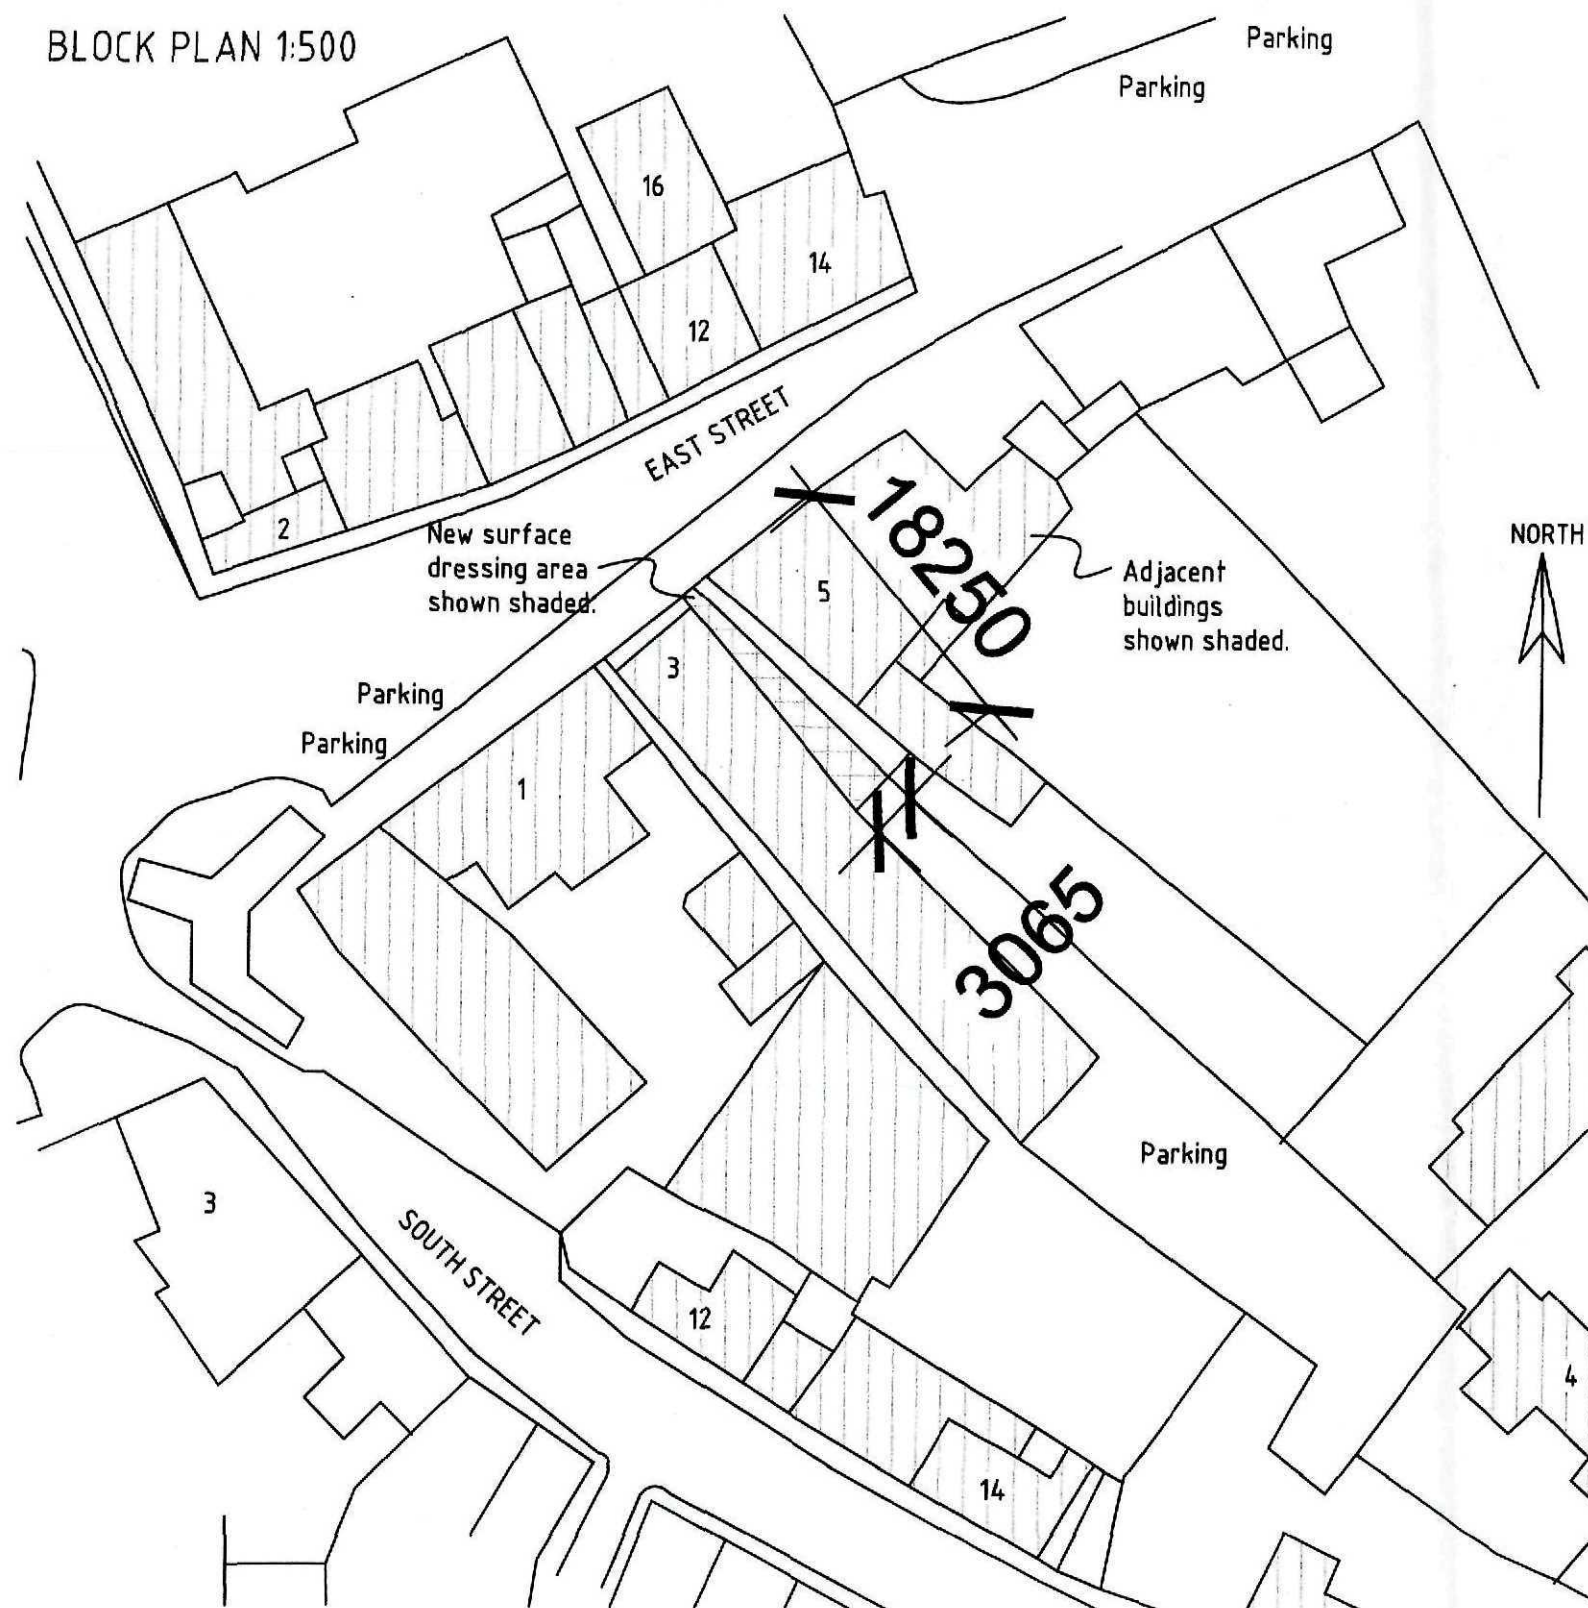


LOCATION PLAN 1:1250

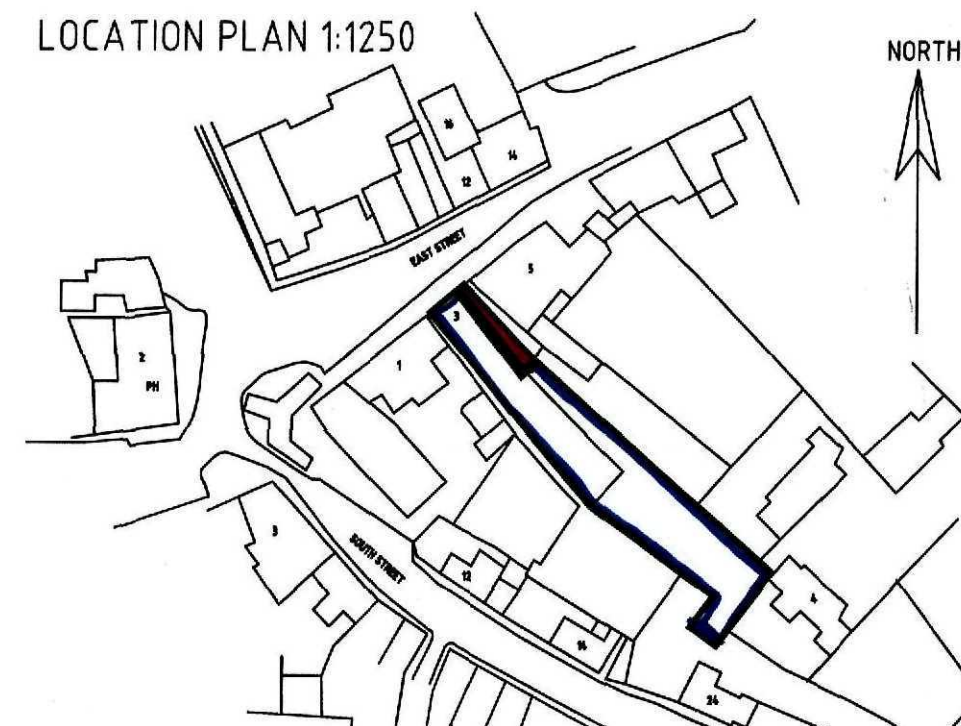

SHDC
Planning & Development
- 6 MAY 2010
Ref: 0373-10

Rev.	Date	Details	Drw

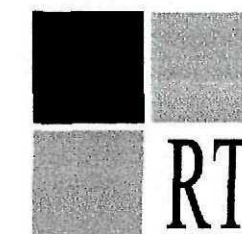

Ross Thain & Co. Ltd.

Chartered Surveyors - Architecture - Interior Design

20 Belton Street, Stamford, PE9 2EF

Tel: 01780 482483 Fax: 01780 752281

www.rossthain.co.uk

Job Title

3 East Street

Crowland

Nr. Peterborough

PE6 0EN

Scale: 1:1250/500 Date: April 2010

Drawn: CJT

Drawing Title:


Location & Block Plan

Drawing No.


627-02

Revision -

EXISTING ENTRANCE DRIVE PLAN -1:50

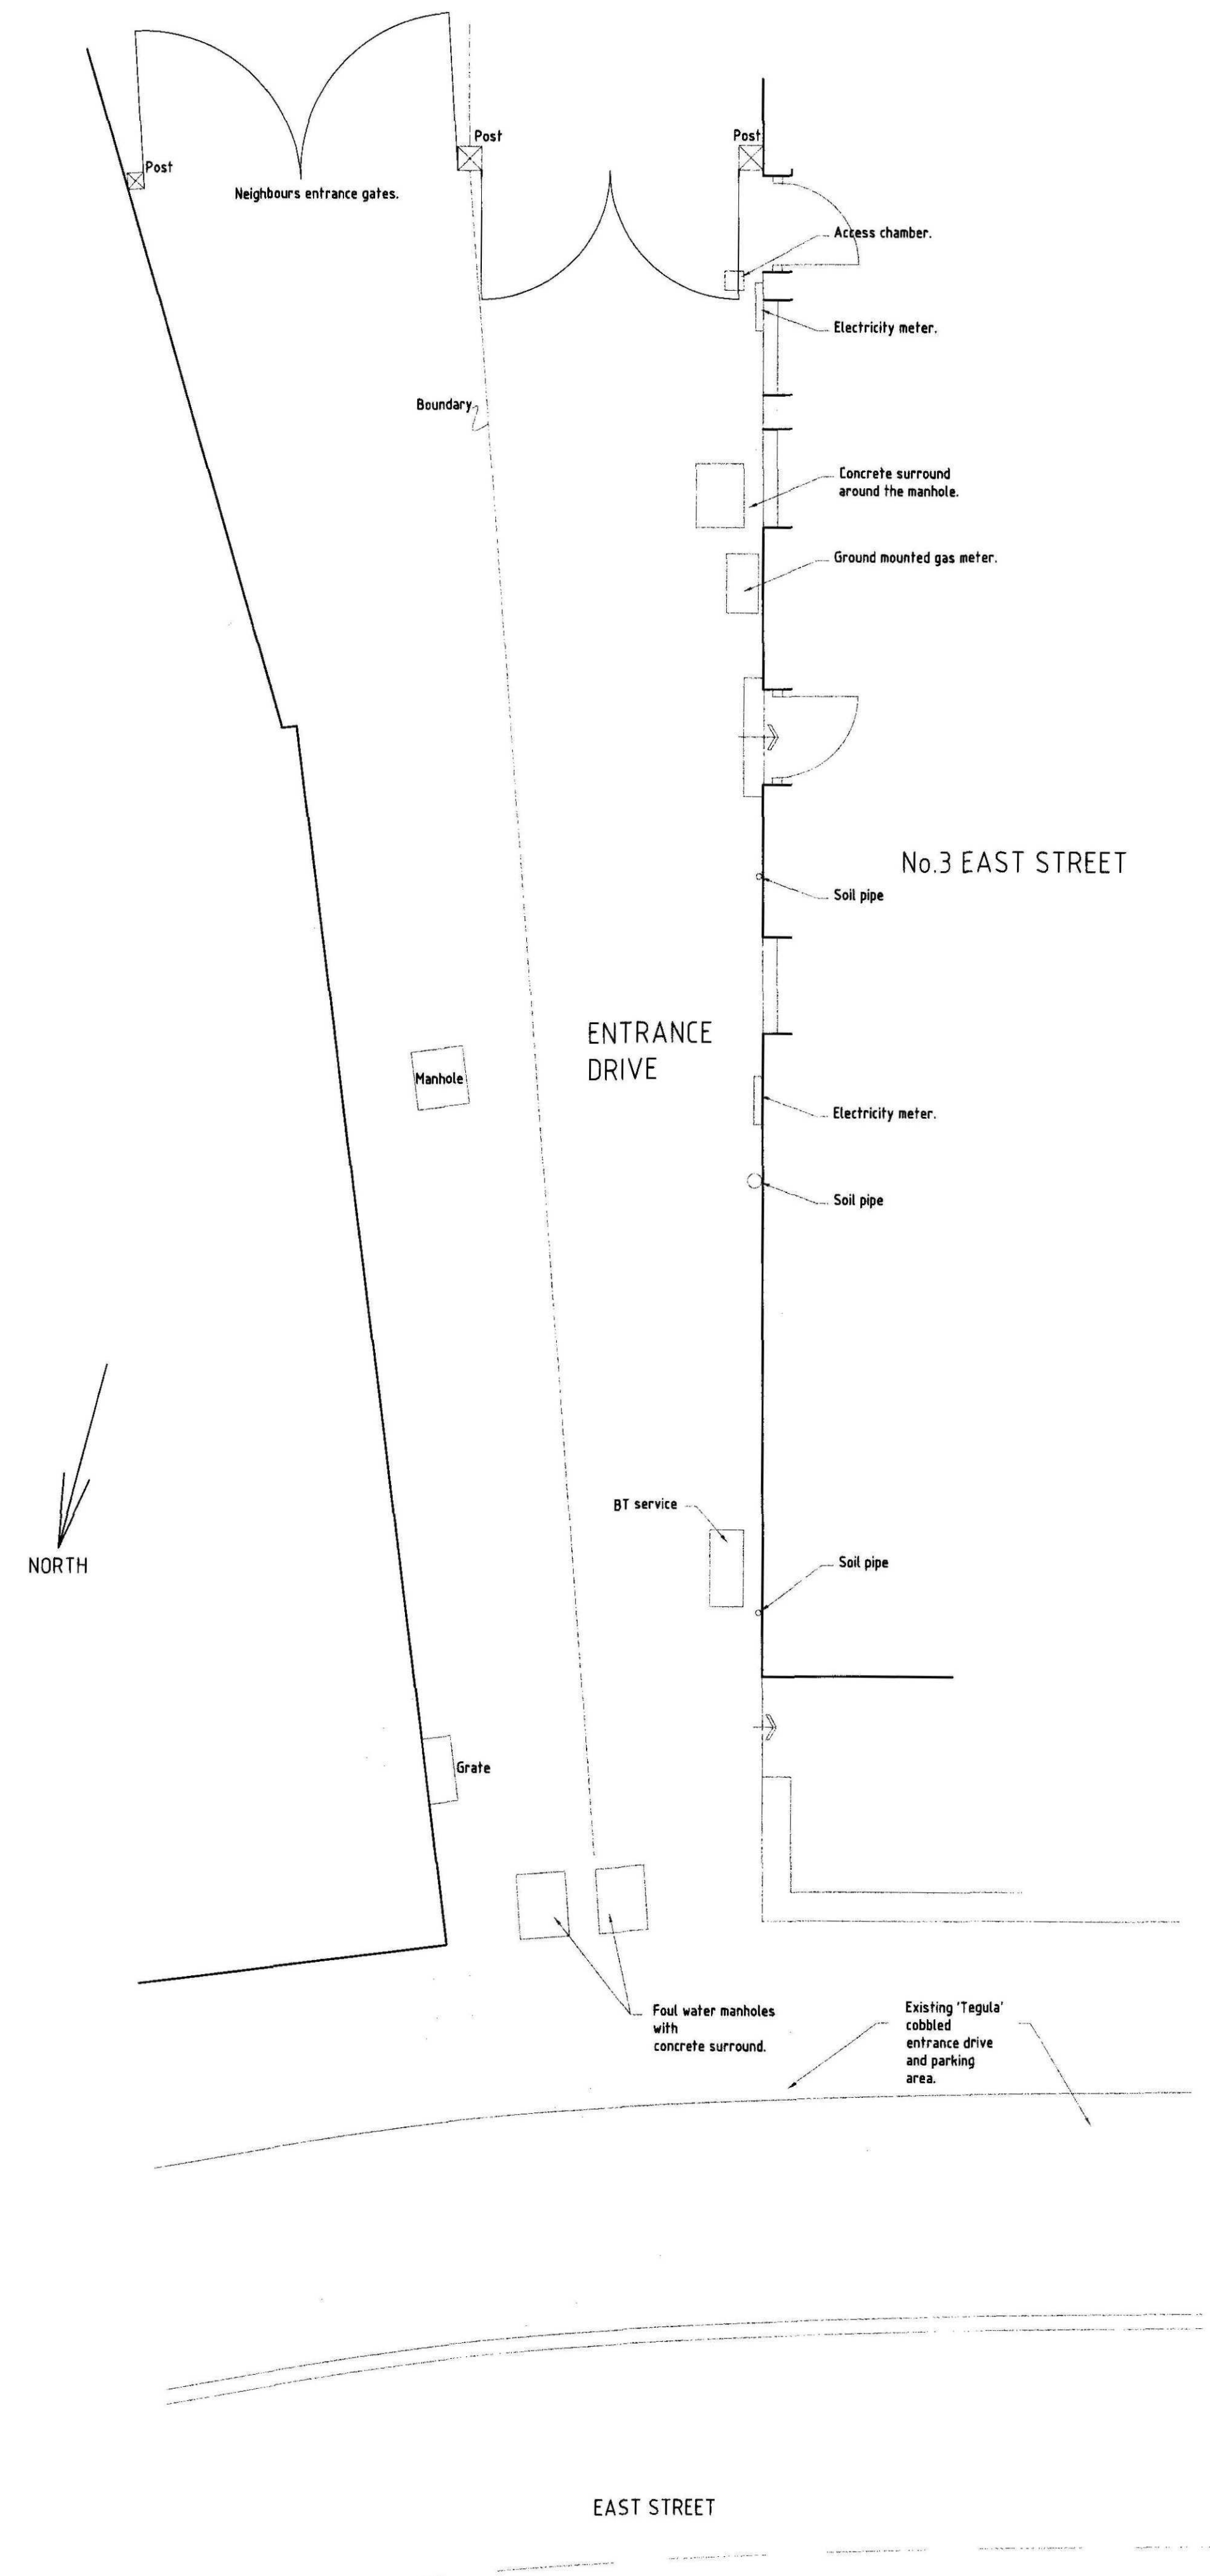

PROPOSED ENTRANCE DRIVE PLAN -1:50

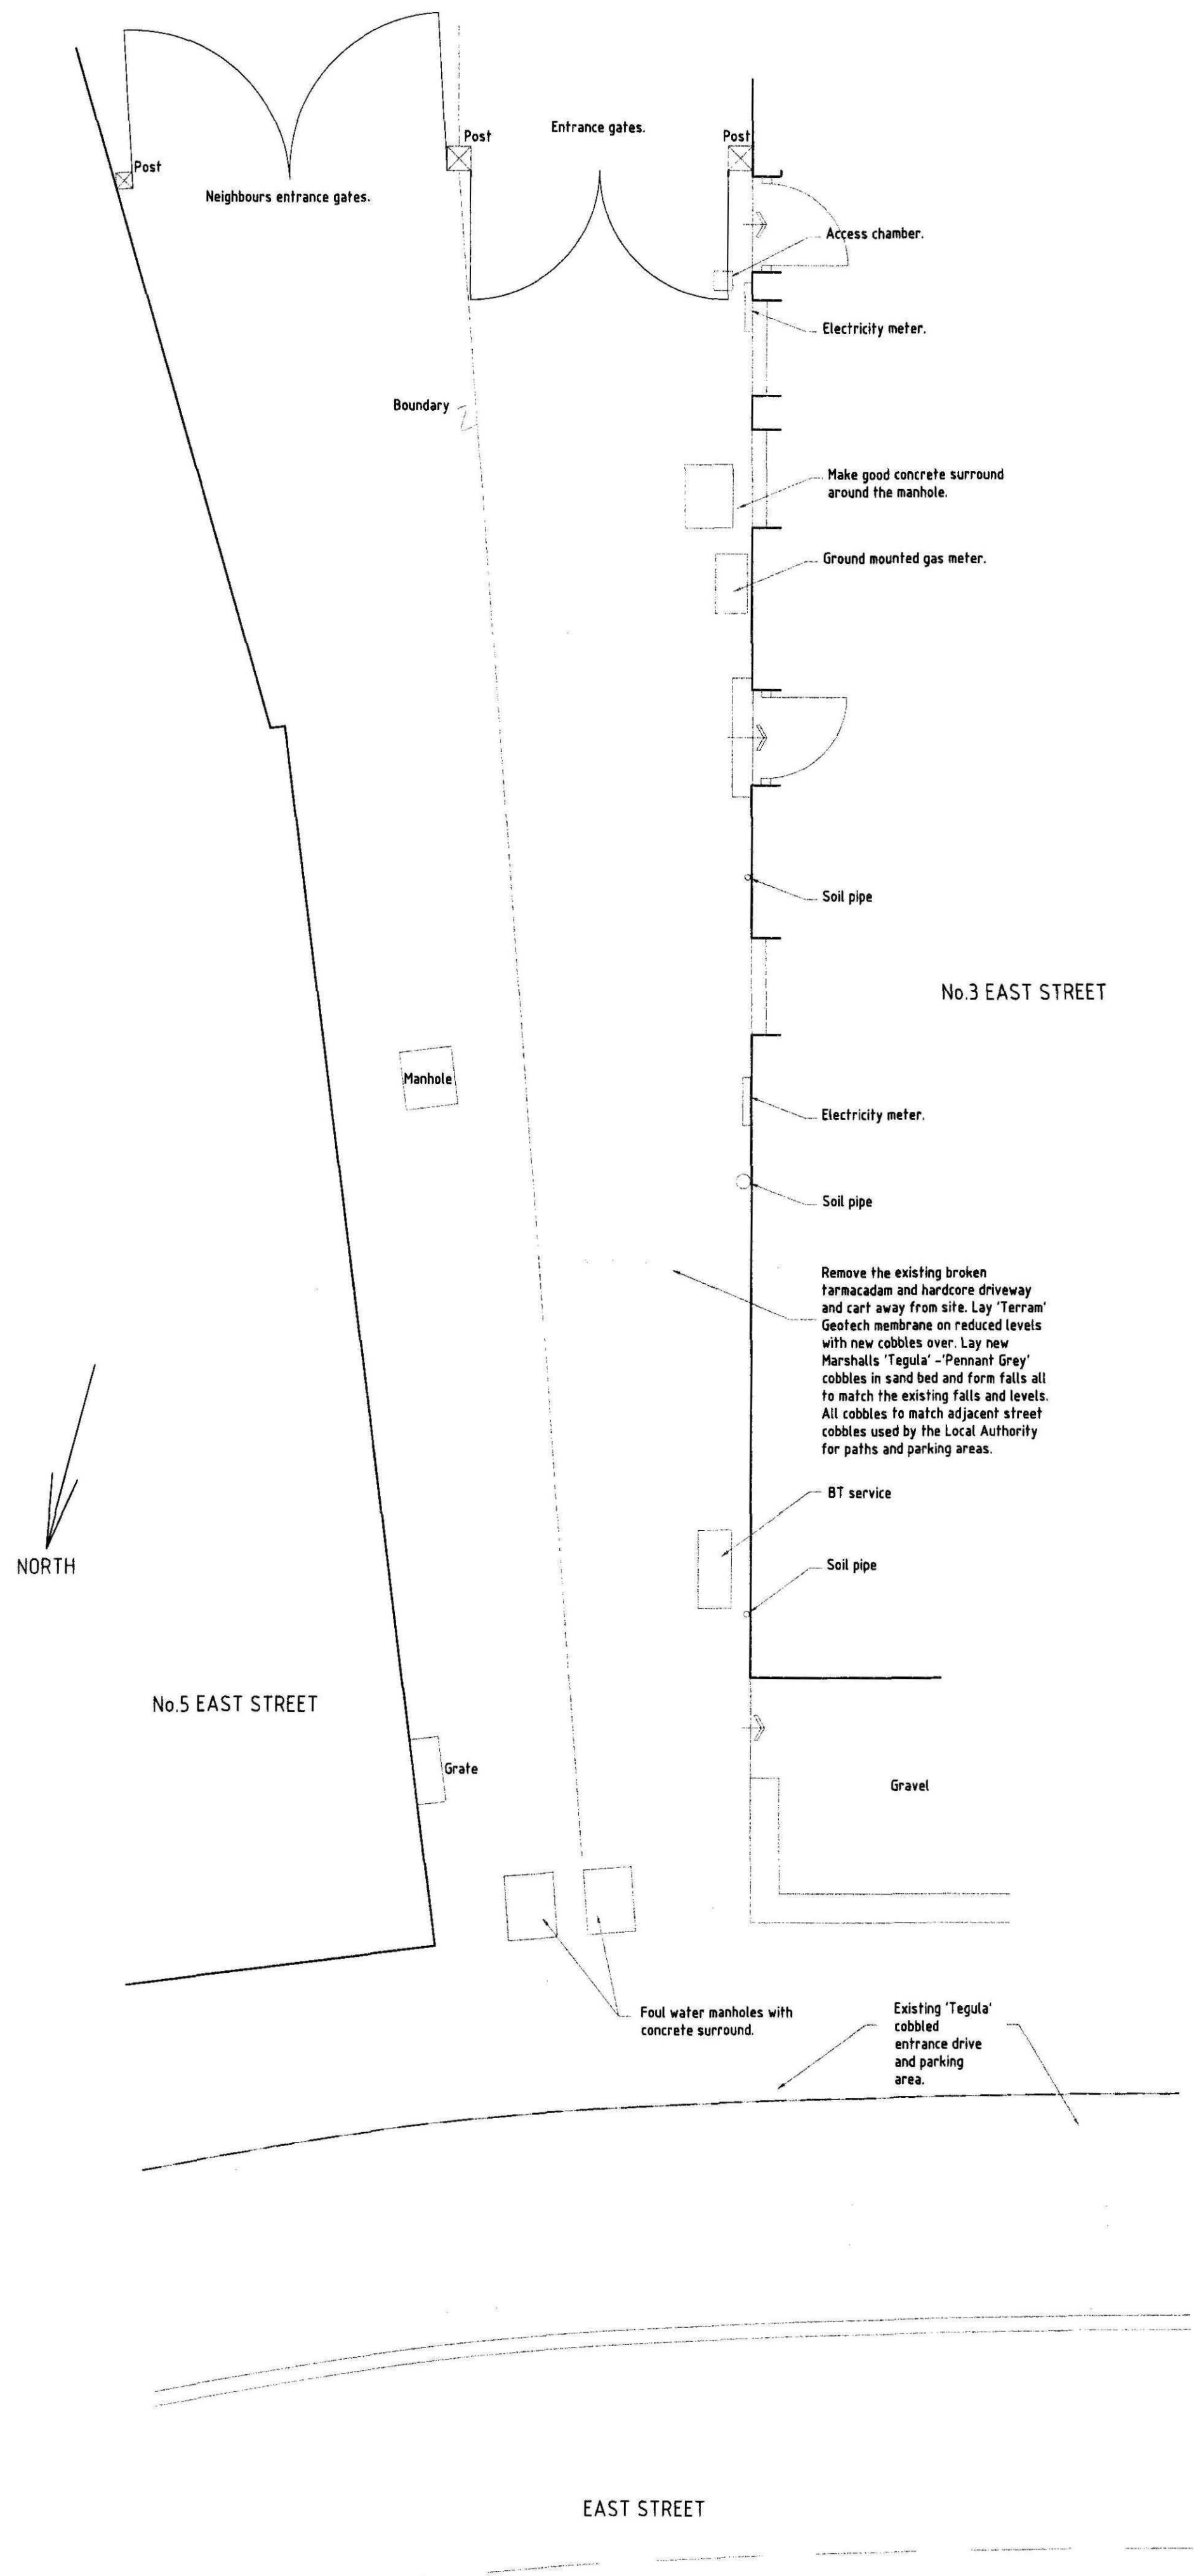

SHDC
Planning & Development
- 6 MAY 2010
Ref: C313-10

Rev.	Date	Details	Drwn

RT
Ross Thain & Co. Ltd.
Chartered Surveyors - Architecture - Interior Design
20 Belton Street, Stamford, PE9 2EF
Tel: 01780 482483 Fax: 01780 752281
www.rossthain.co.uk

Job Title
**3 East Street
Crowland
Nr. Peterborough
PE6 0EN**

Scale: 1:50 Date: Mar 2010
Drawn: CJT

Drawing Title:
Existing & Proposed Entrance

Drawing No.
627-01

Revision -

DRAWING TO BE SCALED FOR PLANNING PURPOSES ONLY.
ALL DIMENSIONS TO BE VERIFIED ON SITE.
ALL DRAWINGS ARE THE COPYRIGHT OF ROSS THAIN & CO. LTD.