


Key	Species	Sq M	No/Sq M	No	Size
Trees					
Act	Acer campestre			9	10-12 cms girth, root balled
Ac	Acer campestre			7	1-1.5 m flhd whips
AcQ	A. campestre 'Queen Elizabeth'			14	12-14 cms girth, root balled
Ag	Alnus glutinosa			3	10-12 cms girth, root balled
Ag	Alnus glutinosa			11	1-1.5 m flhd whips
Bpc	Betula pendula			32	10-12 cms girth, root balled
Bp	Betula pendula			4	1-1.5 m flhd whips
Cbc	Carpinus betulus			10	10-12 cms girth, root balled
Pav	Prunus avium			8	10-12 cms girth, root balled
Pa	Prunus avium			8	1-1.5 m flhd whips
NSM Native Shrub Mix comprising					
	20% Cornus sanguinea	1480	1	296	40-60 cms, bare root
	20% Crataegus monogyna			296	40-60 cms, bare root
	20% Ilex aquifolium			296	40-60 cms, pot grown
	20% Ligustrum vulgare			296	40-60 cms, bare root
	20% Prunus spinosa			296	40-60 cms, bare root
All native planting to have 600 x 600 mm biodegradable mulch mat					
Shrubs & Ground Cover					
CBM	Ceanothus 'Blue Mound'	80	2.5	200	30-40 cms (D), 2 lt pots
Cco	Cistus corbariensis	44	2.5	110	30-40 cms, 2 lt pots
CWF	Cornus 'Winter Flame'	35	2	70	40-60 cms, 3 lt pots
CWG	Cornus 'White Gold'	59	2.5	147	30-40 cms, 2 lt pots
Eeb	Elaeagnus x ebbingei	39	2	78	40-60 cms, 3 lt pots
EDB	Euonymus fort. 'Darts Blanket'	97	5	485	30-40 cms (D), 2 lt pots
ESQ	Euonymus fort. 'Silver Queen'	26	6	156	30-40 cms (D), 2 lt pots
HMW	Hebe 'Mrs Winder'	46	3	138	30-40 cms, 2 lt pots
Hhe	Hedera helix	554	4	2216	40-60 cms (D), pot grown
Hmo	Hypericum moserianum	52	3	156	30-40 cms, 2 lt pots
MaA	Mahonia aquifolium 'Apollo'	32	5	160	30-40 cms, 2 lt pots
Oha	Olearia x haastii	65	2.5	163	30-40 cms, 2 lt pots
Sjr	Skimmia japonica rubella	33	2.5	83	30-40 cms, 2 lt pots
SAW	Spirea 'Anthony Waterer'	44	3	132	30-40 cms, 2 lt pots
Vu	Viburnum tinus	32	2	64	40-60 cms, 3 lt pots
	All other planting 50 mm bark mulch	1238			
Grass					

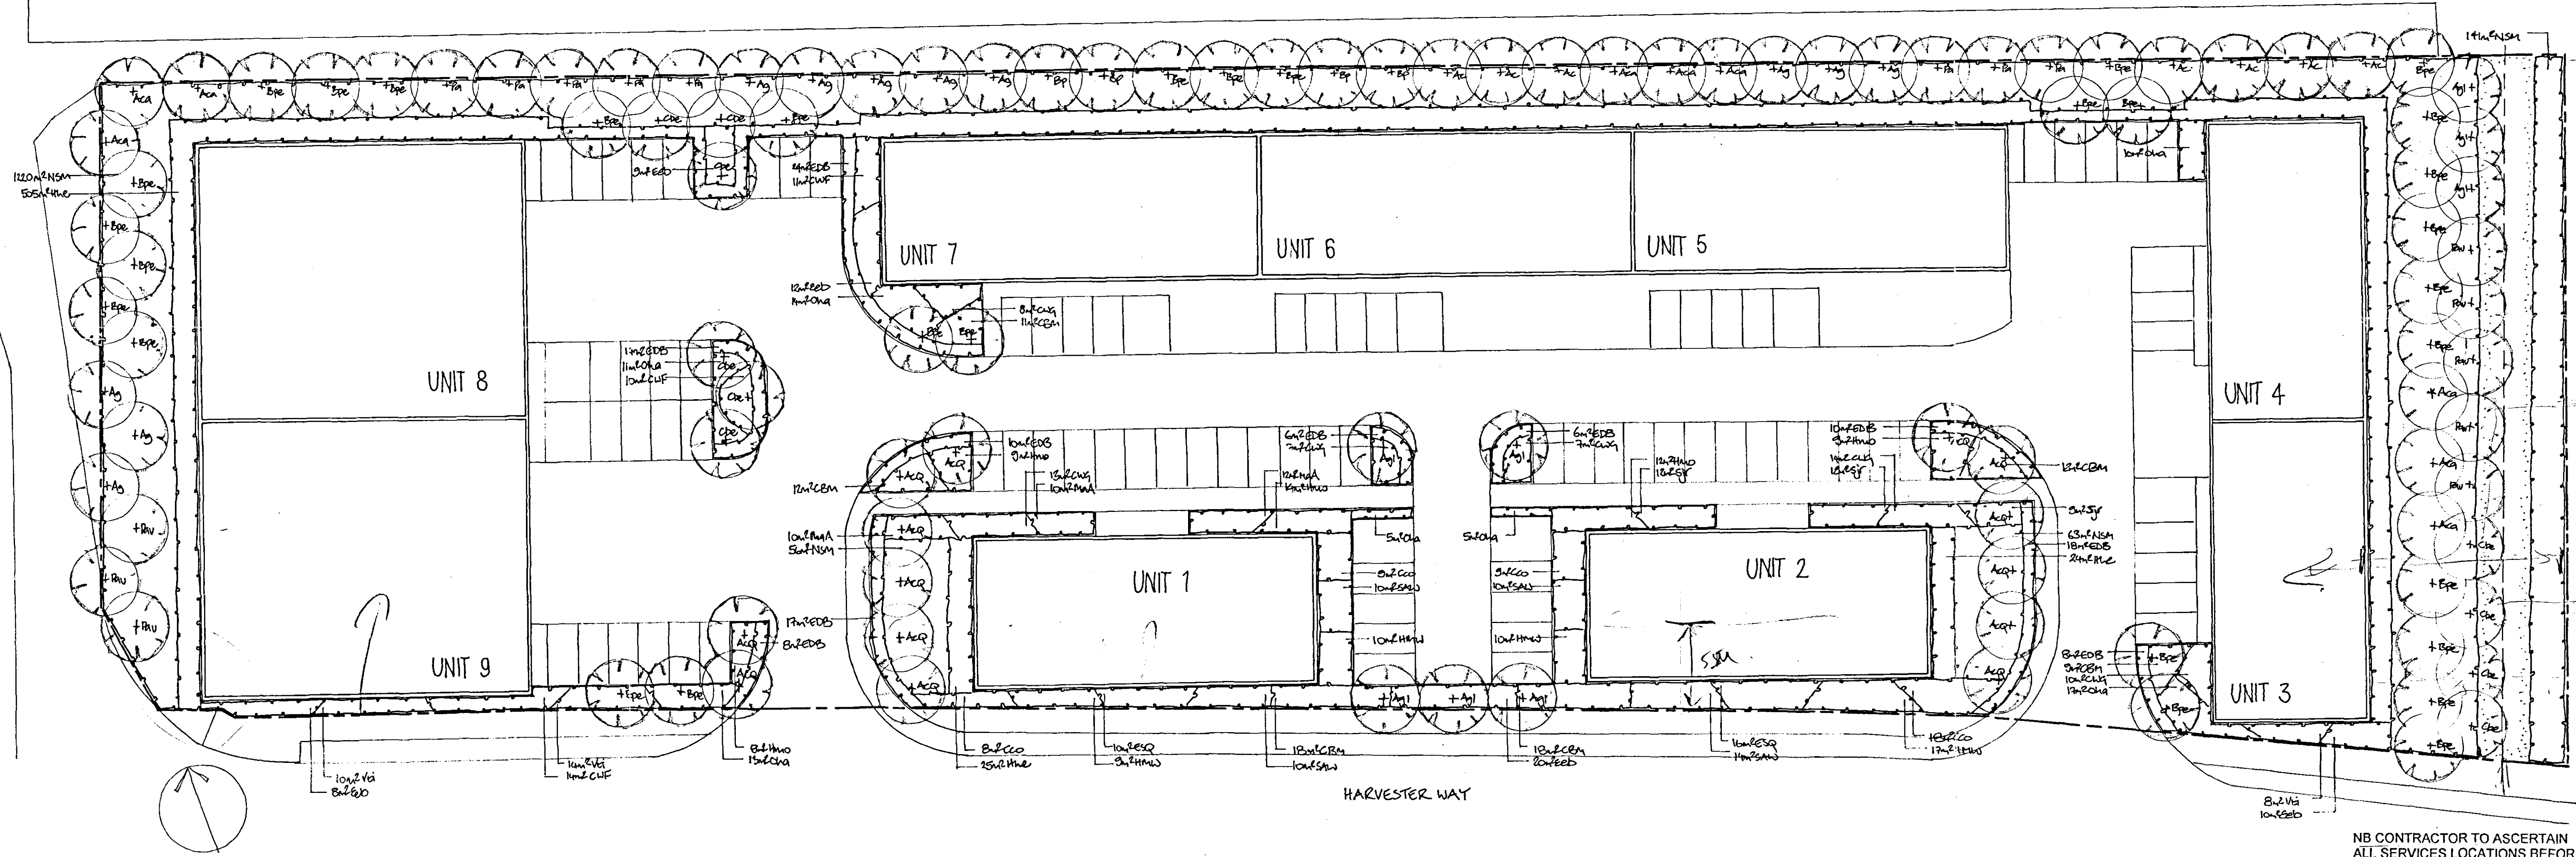

NB CONTRACTOR TO ASCERTAIN ALL SERVICES LOCATIONS BEFORE TREE PLANTING

Planning & Development
09 AUG 2005
Ref:

Caroline Hay
ASSOCIATES
LANDSCAPE ARCHITECTS
2 High St/1 George St, Wellingham, Cambs CB4 5ES
Tel/Fax 01954 260500

Project
HARVESTER WAY
CROWLAND

Drawing Title
PLANTING PLAN

Scale 1:250
Drawn by CJH
Date 2/8/05
Drg No 726.1
Rev