


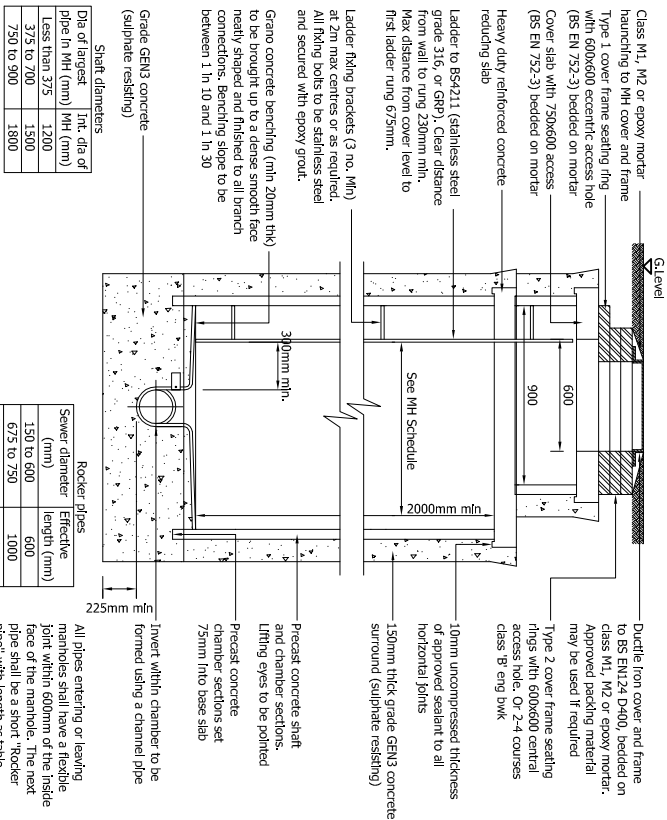

Joint to be as close as possible to face of manhole to permit satisfactory joint and subsequent movement.

