

Notes


1. Do not scale this drawing.
2. All dimensions are in millimetres unless stated otherwise.
3. This drawing to be read in conjunction with all other relevant drawings and specifications.
4. All proprietary items to be installed in strict compliance with manufacturers instructions and recommendations.

Key

Proposed road center line alignment

Existing ground profile

Road 2 - LONGITUDINAL SECTION
SCALE: H 1:500, V 1:100. DATUM: -1.000

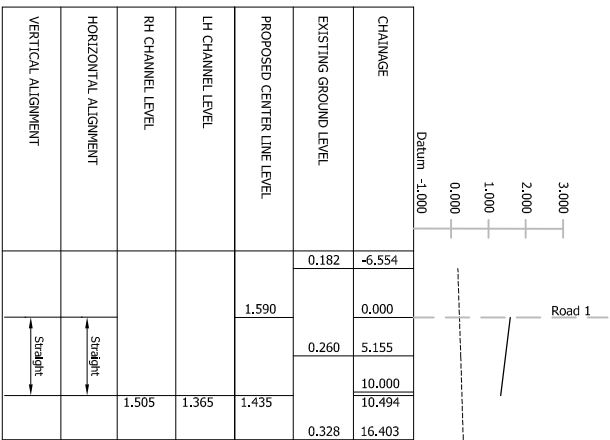

Road 1 - LONGITUDINAL SECTION
SCALE: H 1:500, V 1:100. DATUM: -1.000

