
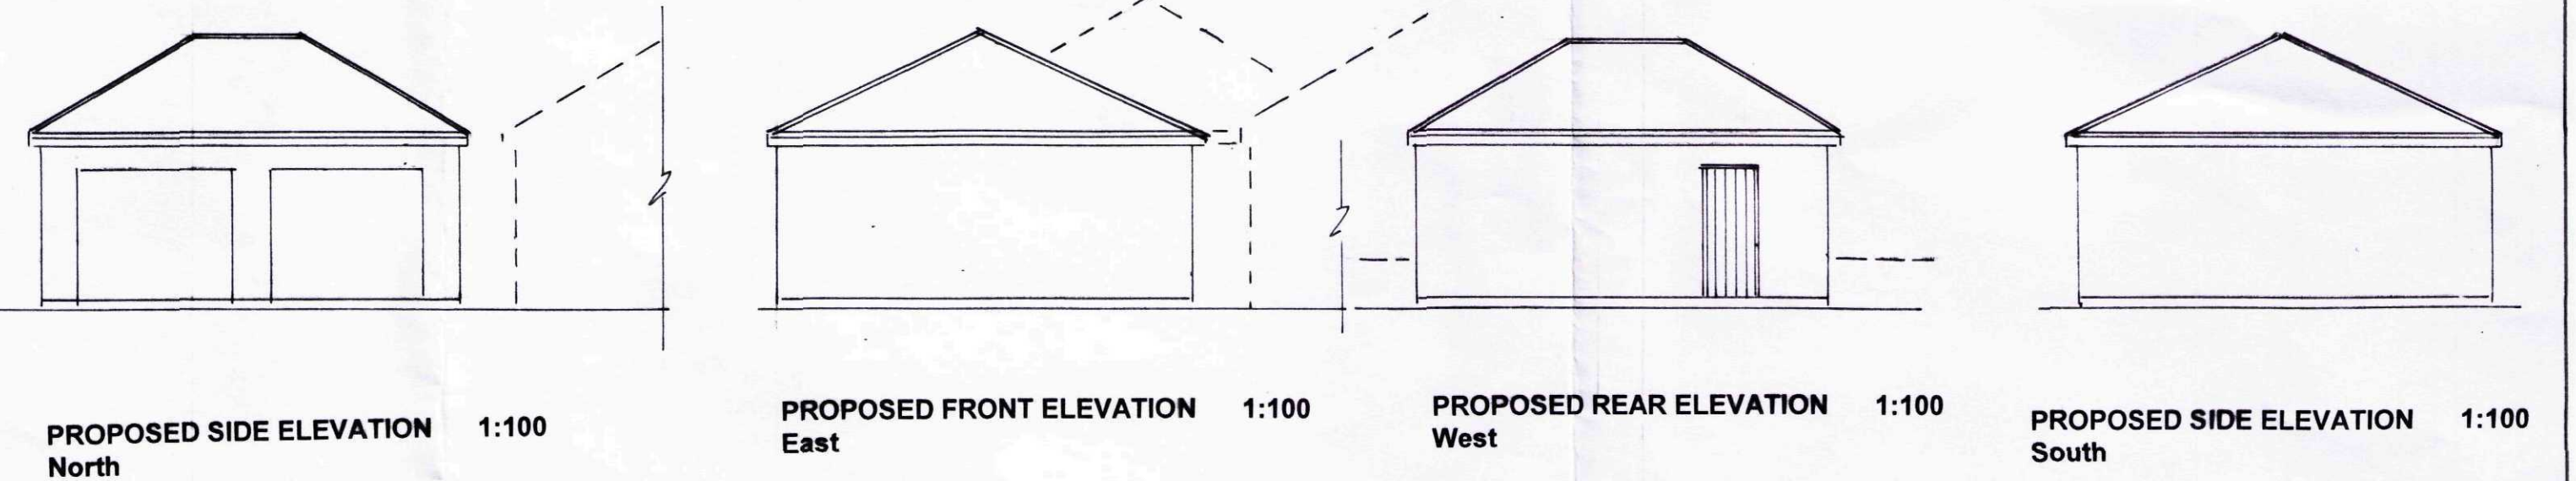



SCOPE OF WORK: Construction of new detached double garage.
 Roof Finish: Matching colour tiles. Redland Renown in Breckland Brown...
 Wall Finish: Matching bricks. Buff rustics..
 Doors: Timber
 Rainwater gutters: White upvc

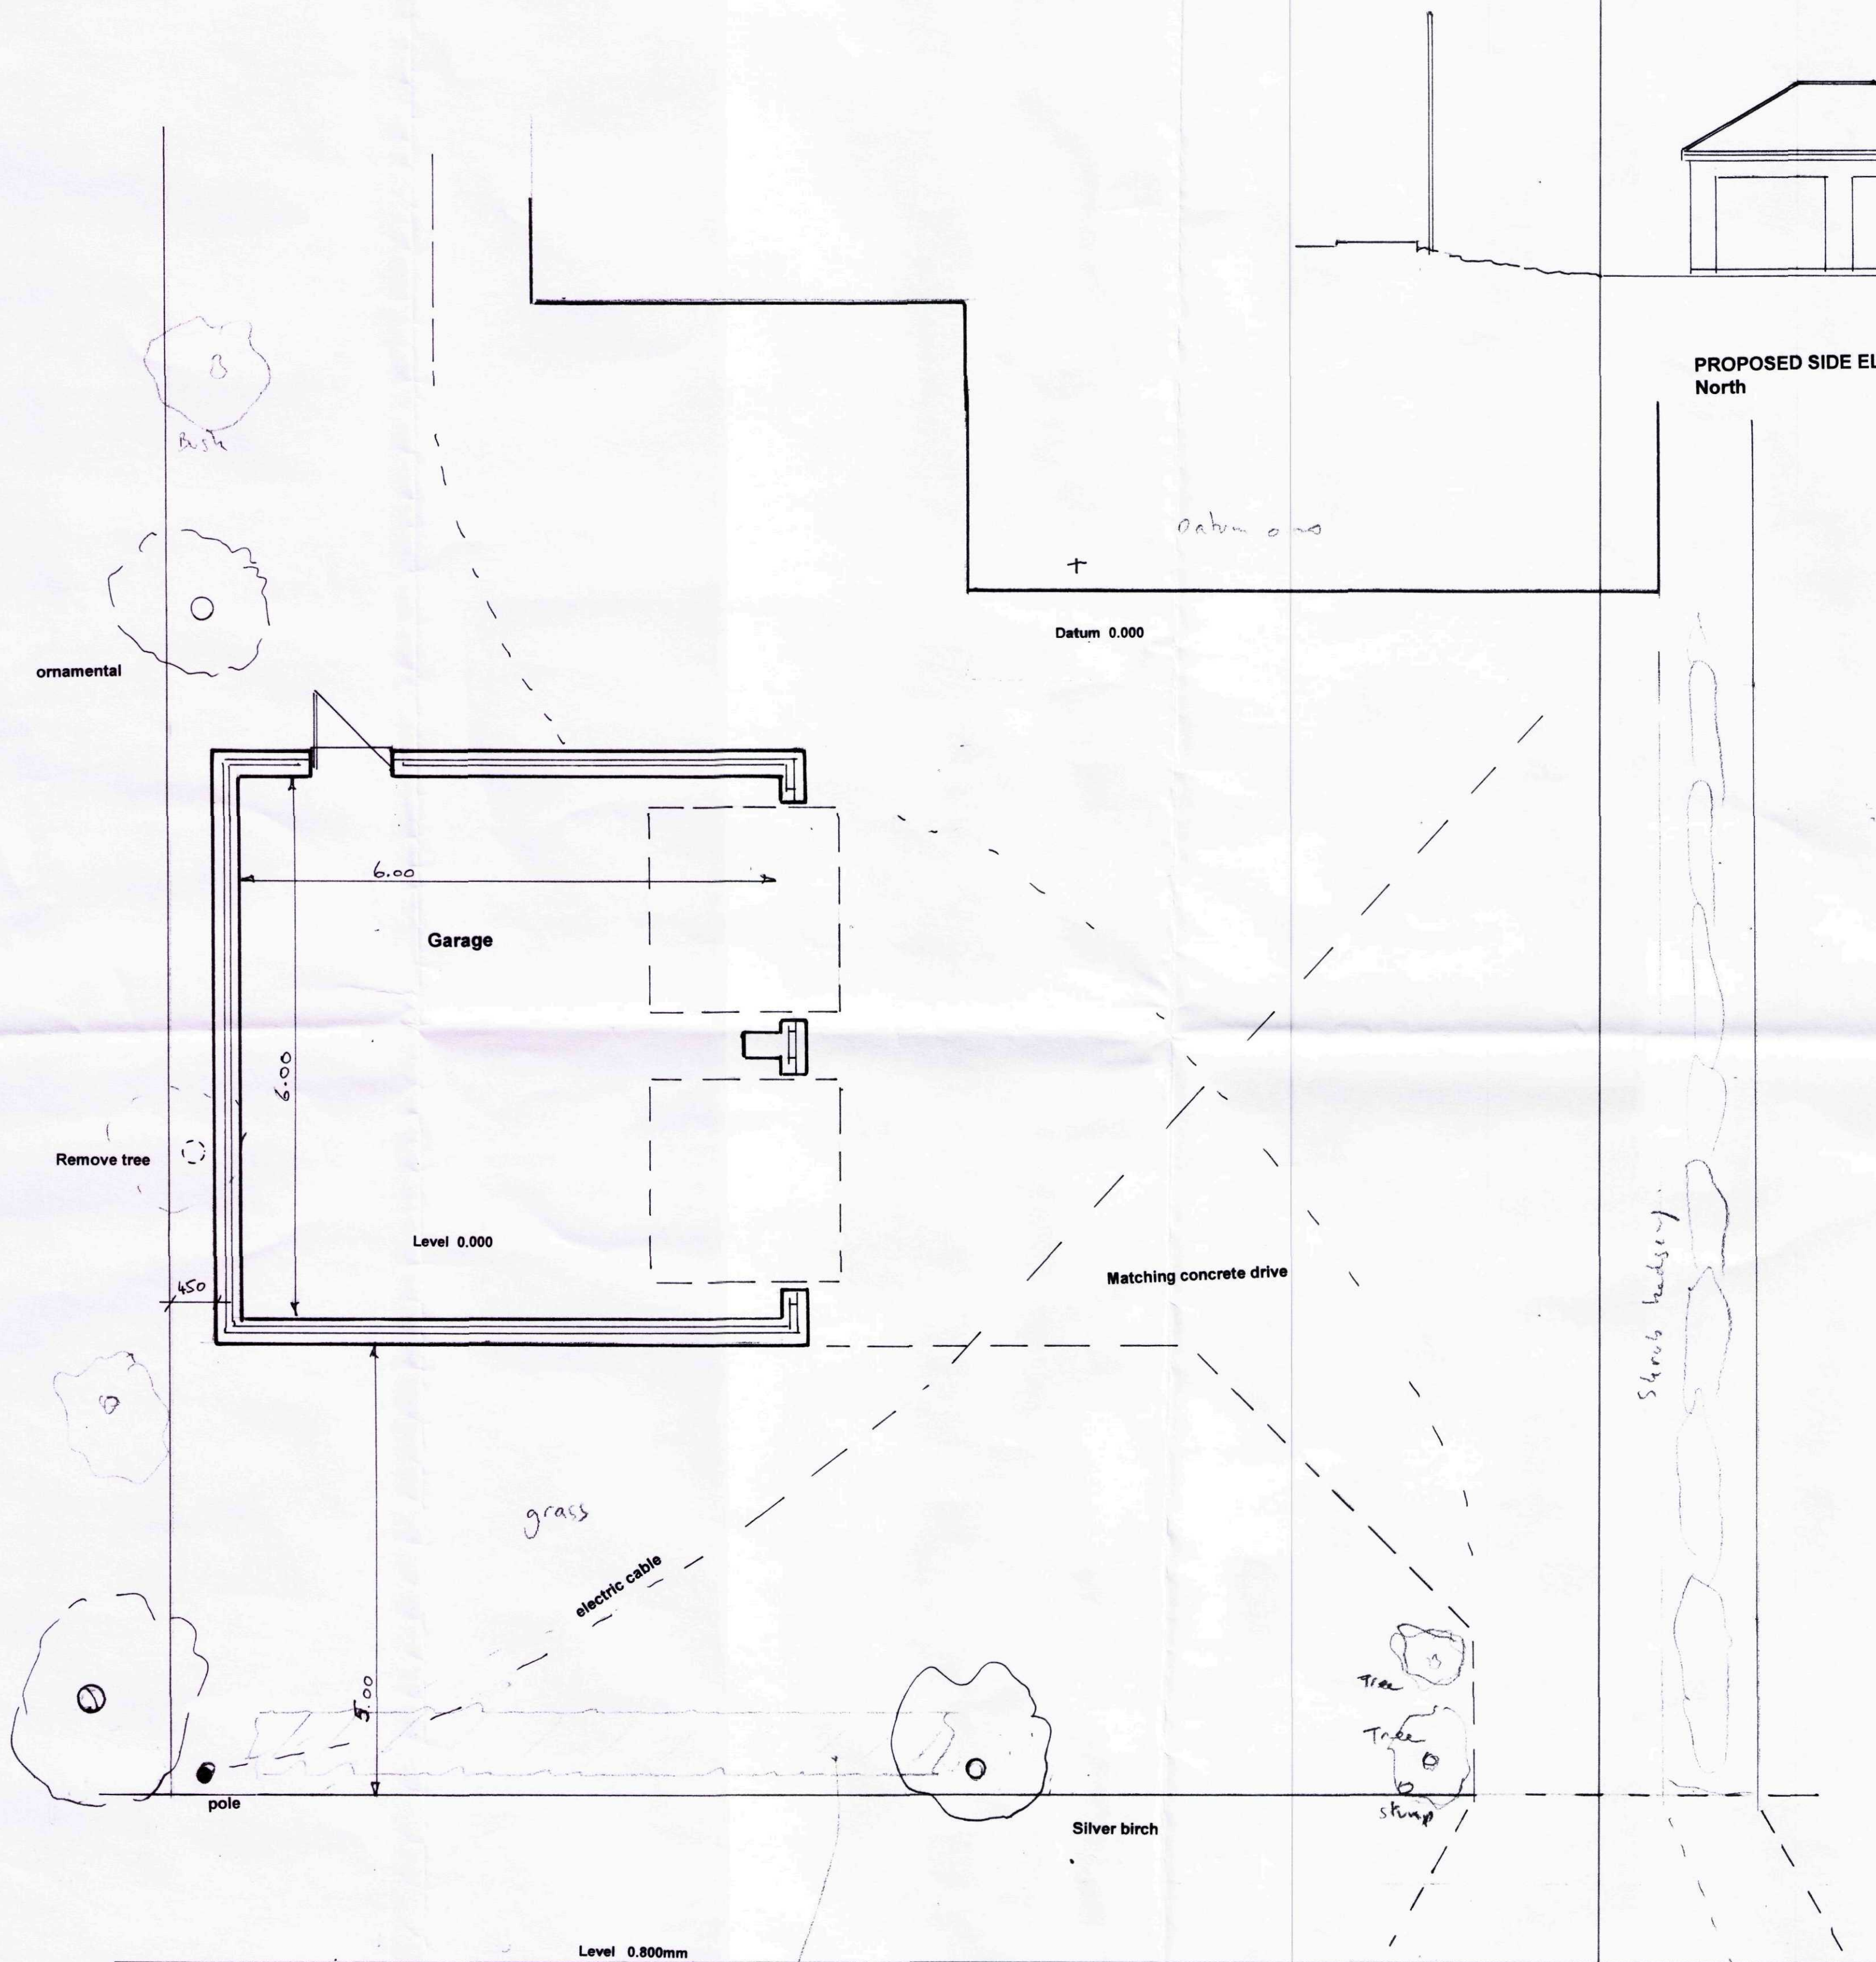

PROPOSED GROUND FLOOR 1:50

Proposed addition
planting: 1.00m high
Shrubbery

All shrubs and trees to remain
Except the one tree at rear of
garage

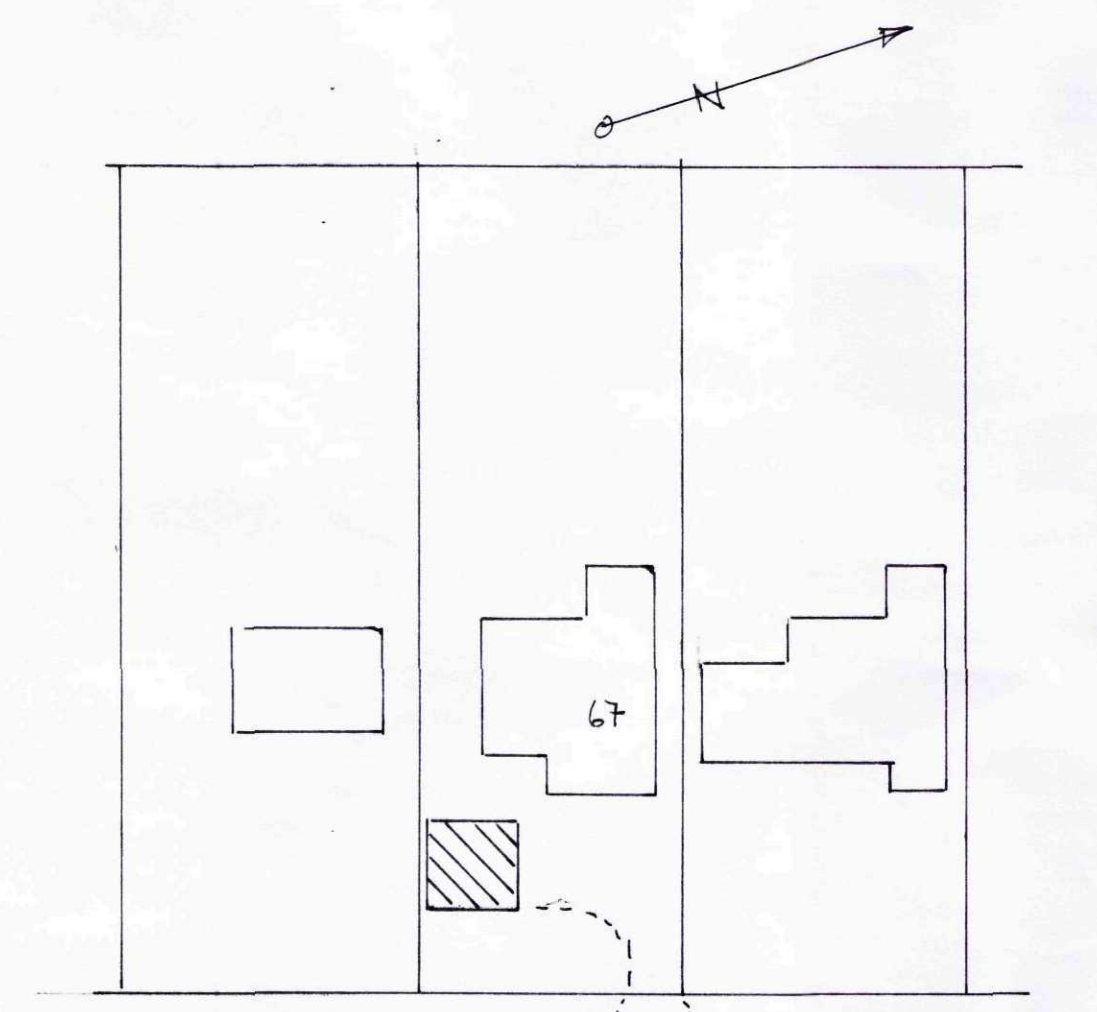

BLOCK PLAN 1:500

AMENDED PLAN
 Ref. A2

SHDC
 Planning & Development
 13 JUN 2011
 Ref: 0394-11

PROPOSED GARAGE
 FOR
 MRS K BEEBY
 AT
 67 PETERBOROUGH
 ROAD
 CROWLAND

N. P. BRANSTON mrics, mciob
 400 EASTFIELD ROAD,
 PETERBOROUGH,
 PE1 4RE
 phone: 01733-348119
 email: philbranstons@btinternet.com

Scales:
 1:100

Date:
 MAY 2011

Drawing Number:
 11.011 AB