




SCOPE OF WORK: Construction of new detached double garage.

Roof Finish: Matching colour tiles. Redland Renown in Breckland Brown...

Wall Finish: Matching bricks. Buff rustics...

Doors: Timber

Rainwater gutters: White upvc

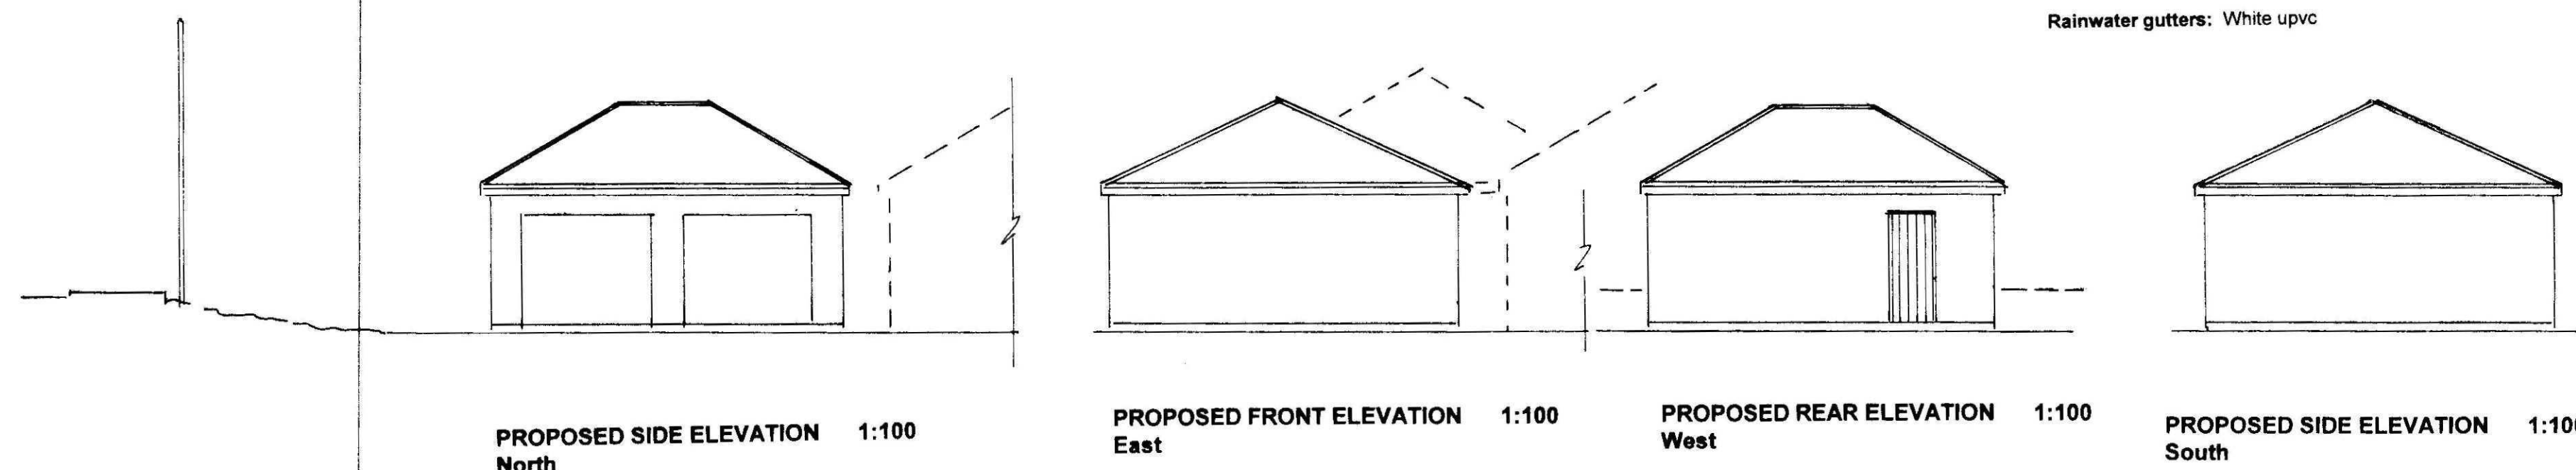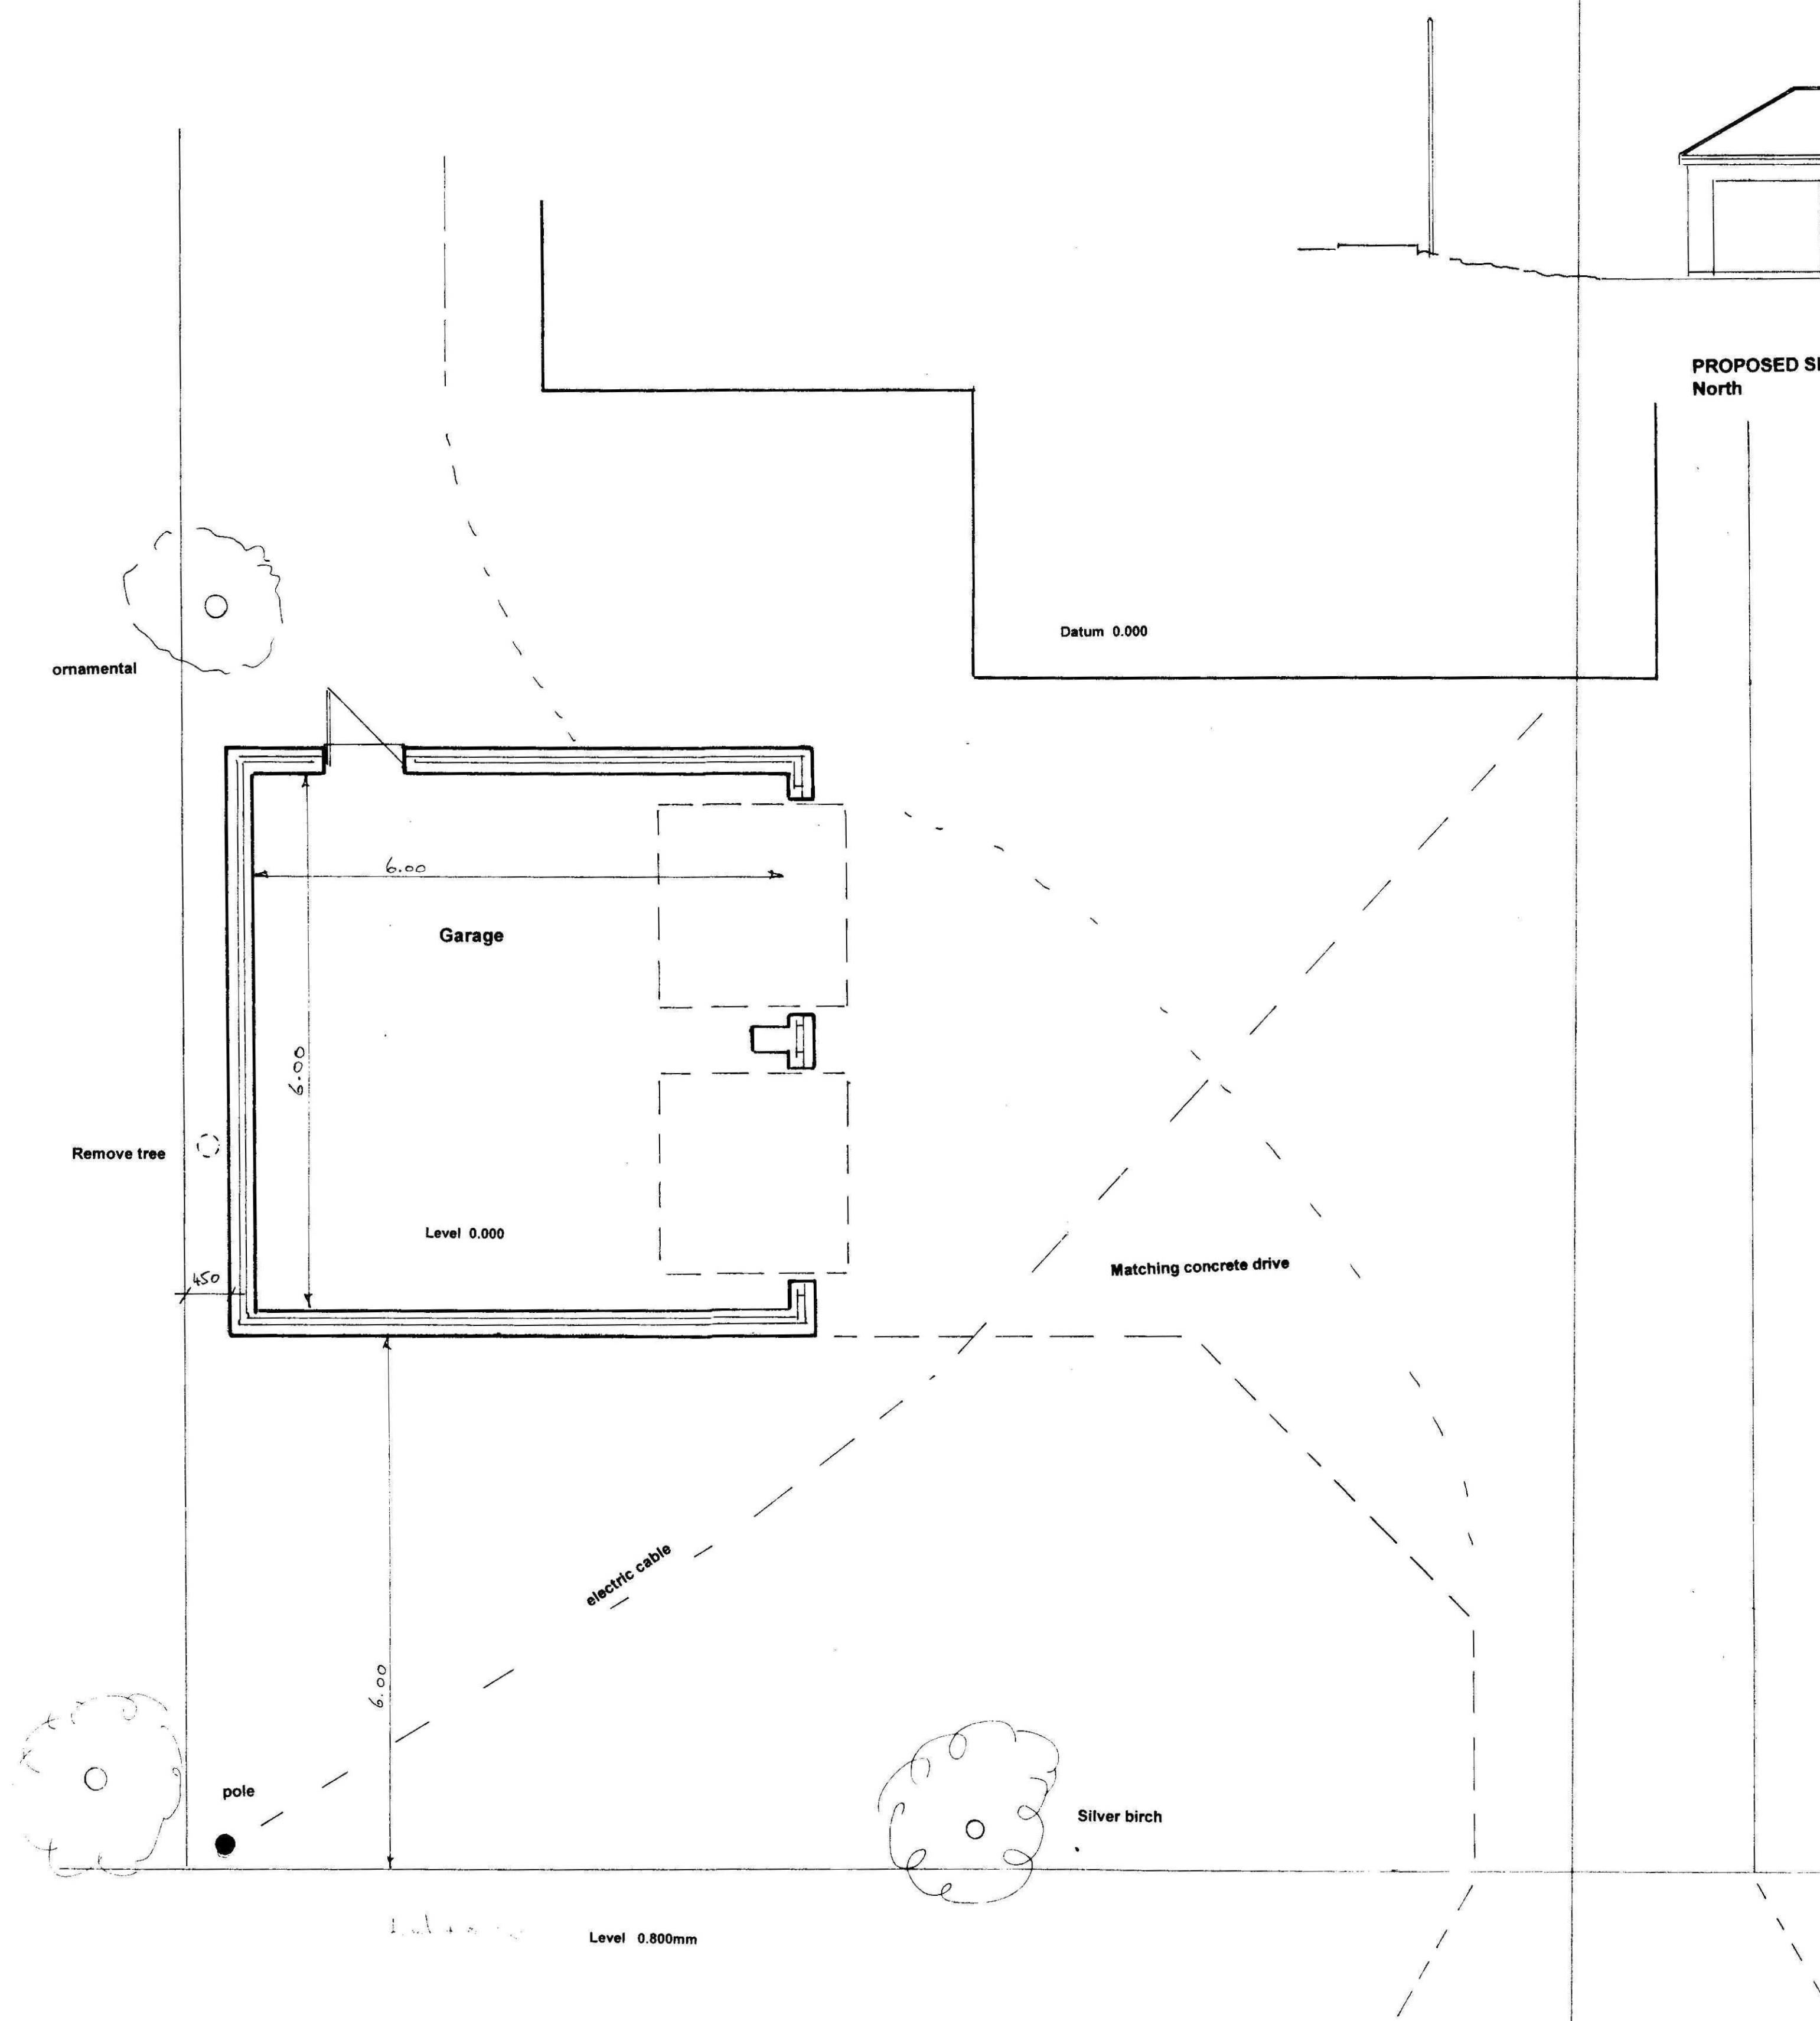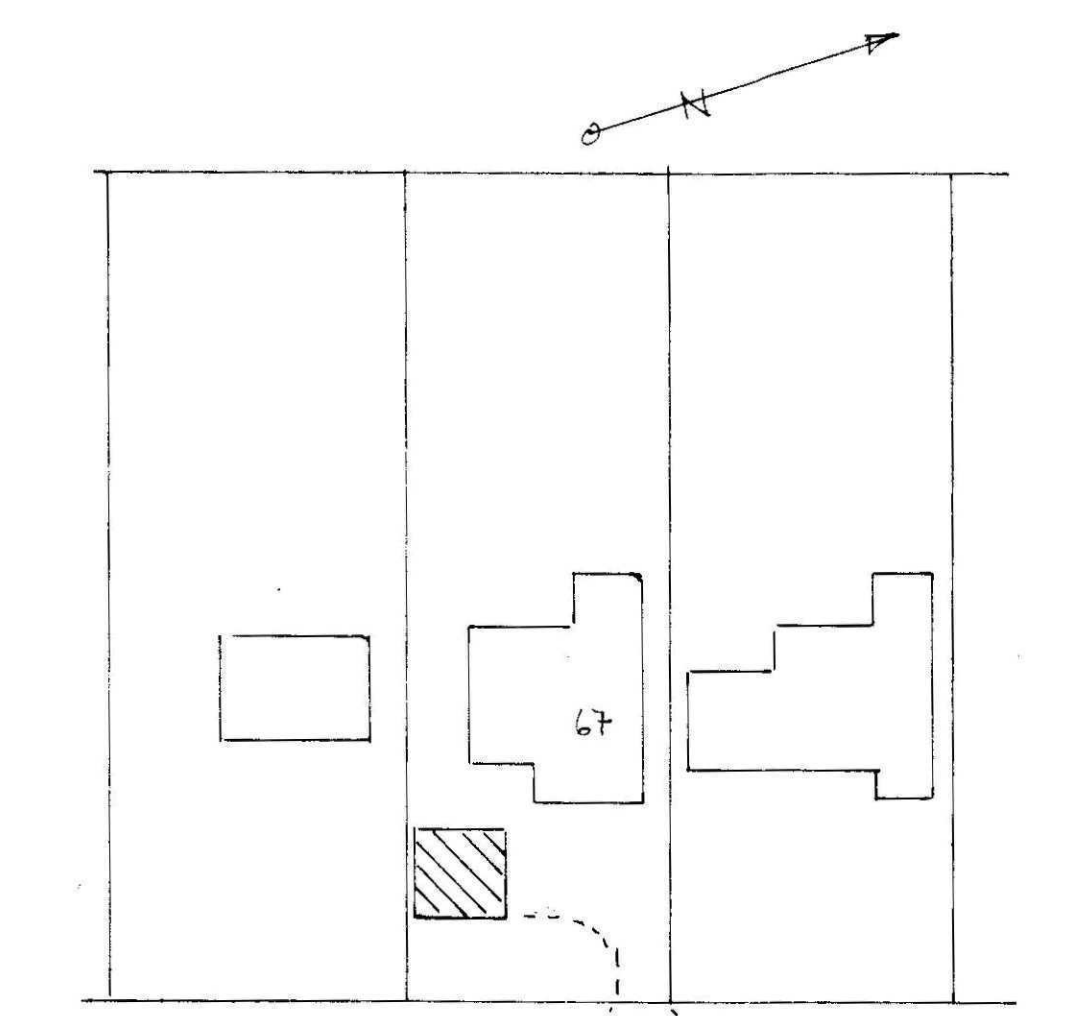

SHDC
Planning & Development
24 MAY 2011
Ref:

PROPOSED GARAGE

FOR
MRS K BEEBY
AT
67 PETERBOROUGH
ROAD
CROWLAND

N. P. BRANSTON mrics, mciob
400 EASTFIELD ROAD,
PETERBOROUGH,
PE1 4RE
phone: 01733-348119
email: philbranstons@btinternet.com

Scales:
1:100

Date:
MAY 2011

Drawing Number:
11.011

PROPOSED GROUND FLOOR 1:50