


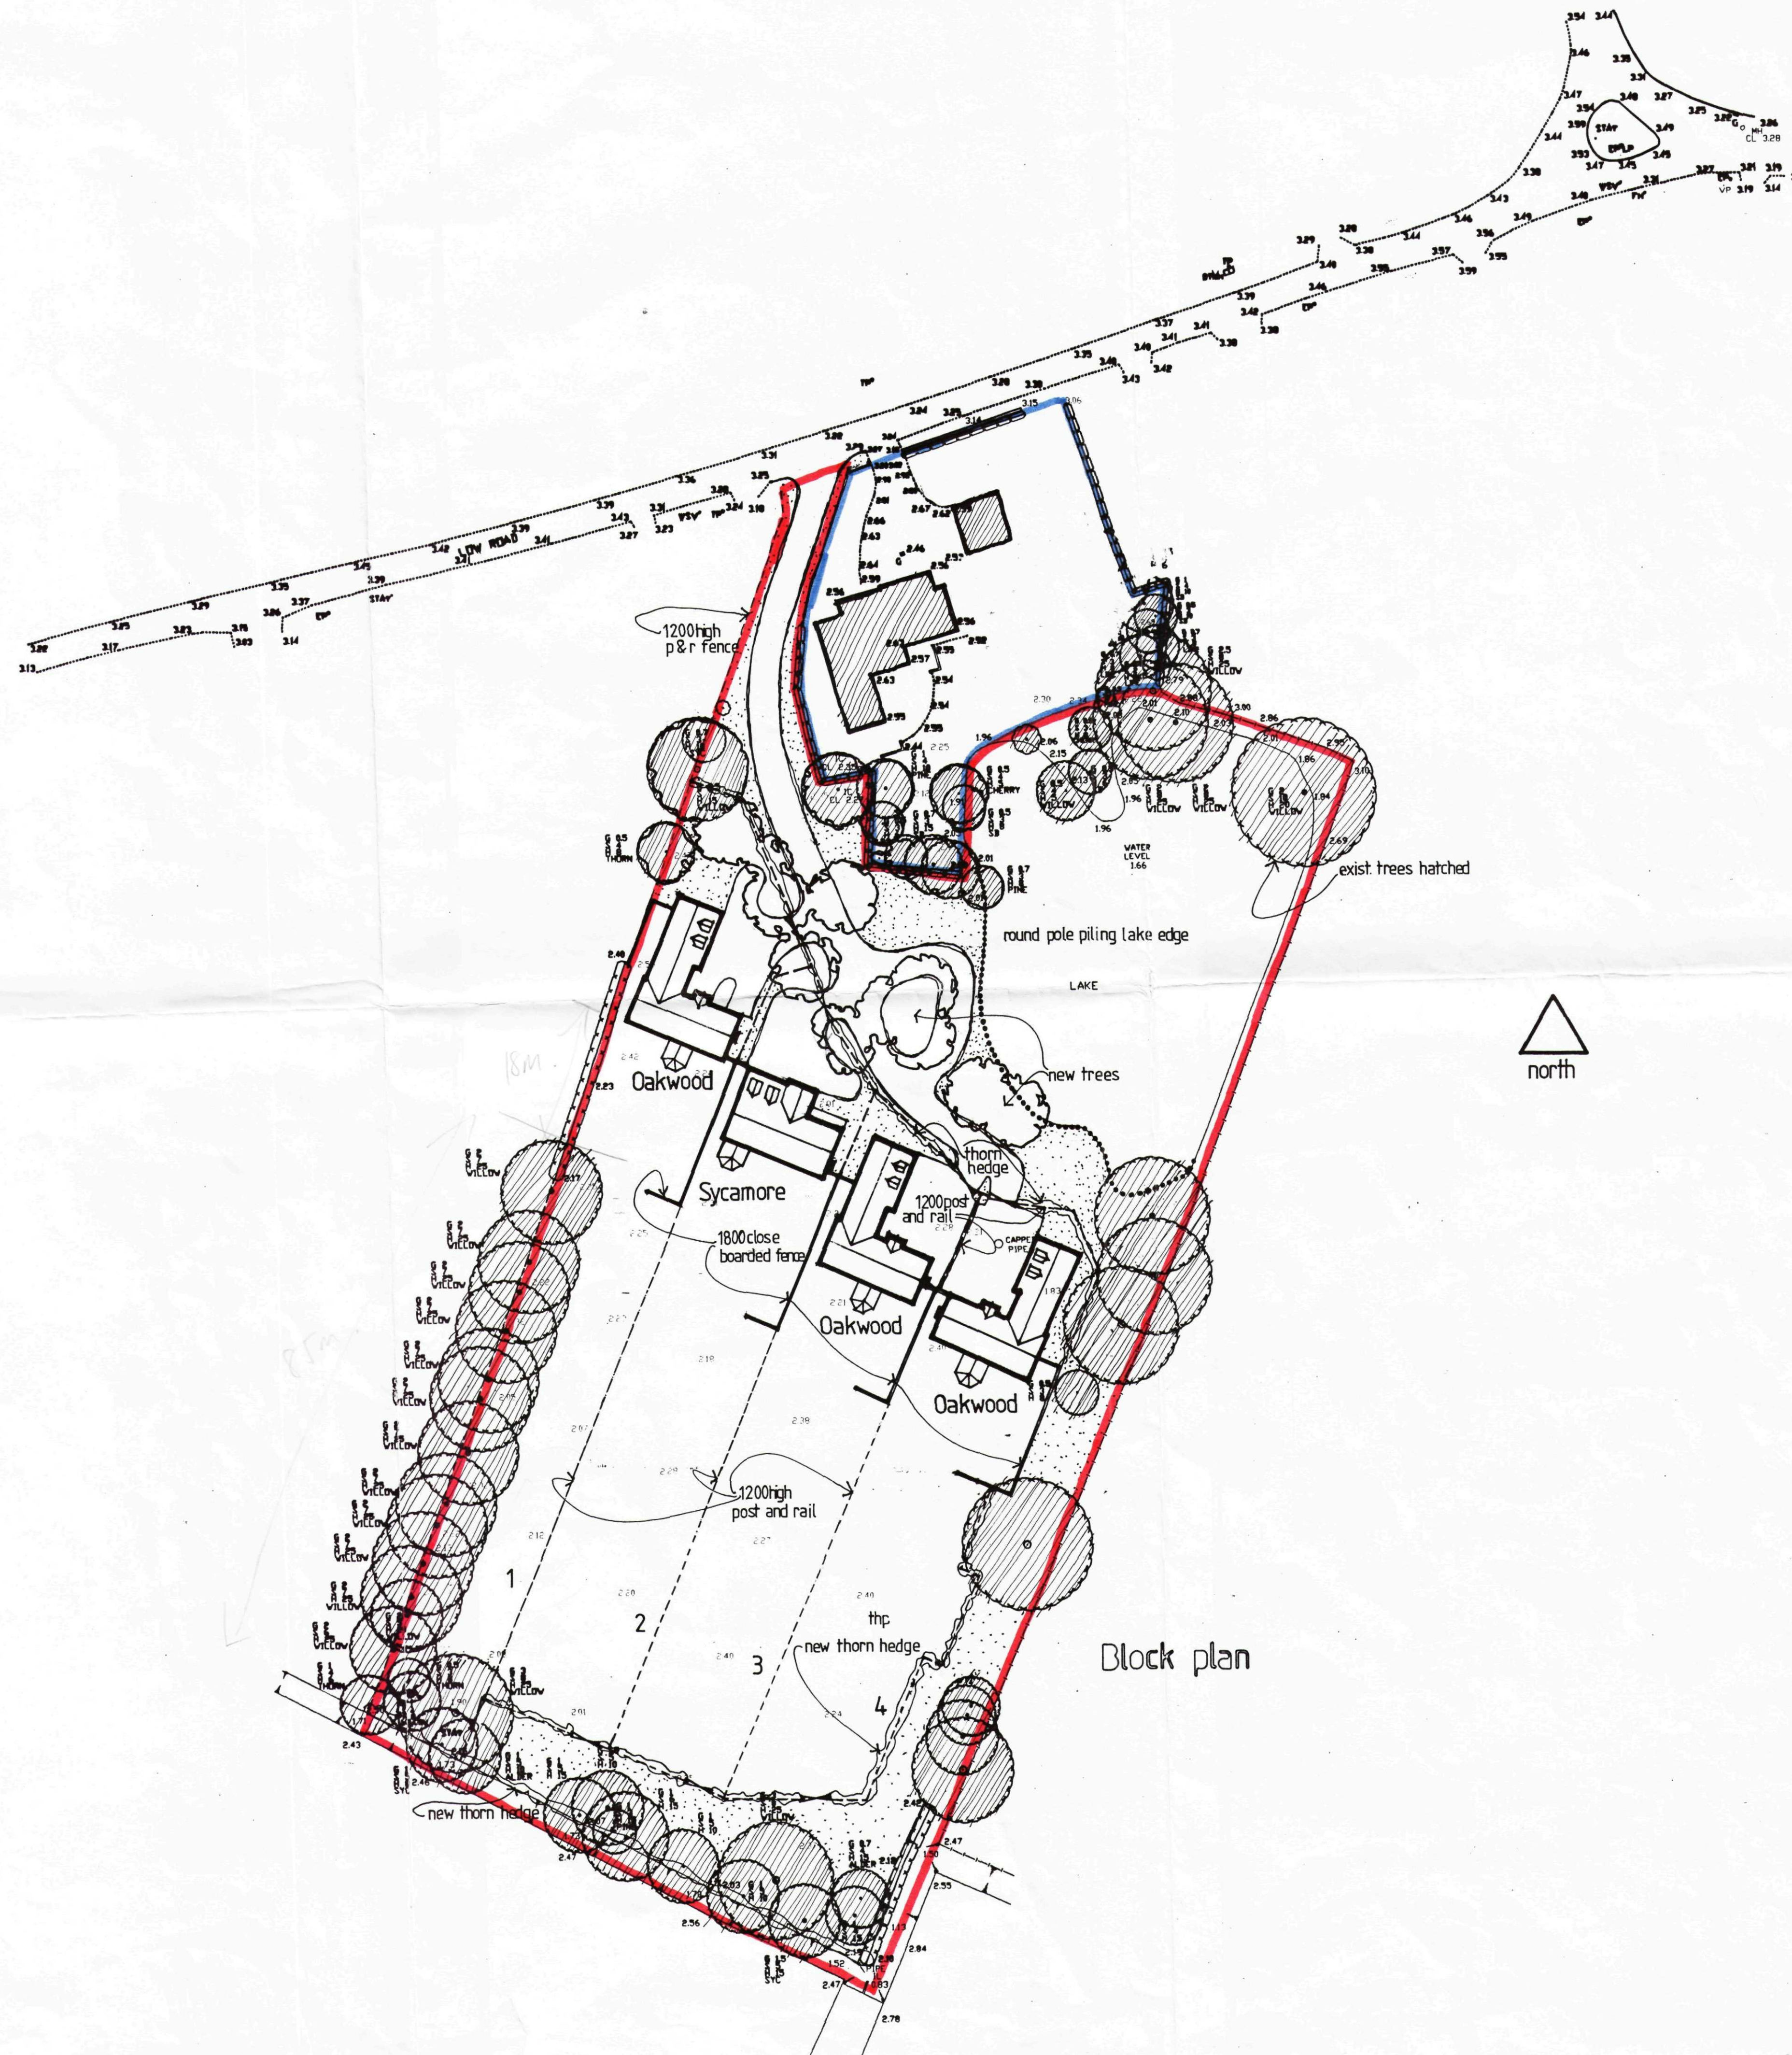

DRAWING 2
22 MAR 2004
ISSUED

SHDC
Planning & Development
29 MAR 2004
Ref: 46/04

Rev.	By	Notes	Date

rdc THE ROBERT DOUGHTY CONSULTANCY LIMITED TOWN AND COUNTRY PLANNING-LANDSCAPE ARCHITECTURE			
32 High Street, Helpingsham, Sleaford, Lincolnshire, NG34 0RA			
Tel: (01529) 421646 Fax: (01529) 421358 Website: www.rdc-landplan.demon.co.uk E mail: admin@rdc-landplan.demon.co.uk			
Client: Larkfleet Ltd			
Project: 4 dwellings, Low Road, Crowland			
Drawing title: Layout			
Job No. 474/18/2	Drawing No. 01	Rev.	Drawn RD
Scale 1:500	Date March 2004	Checked	

DO NOT SCALE from this drawing. All measurements should be checked against the site conditions and any discrepancies should be brought to the attention of the Robert Doughty Consultancy.

DETERMINED PLAN