




Elevation A 1:100

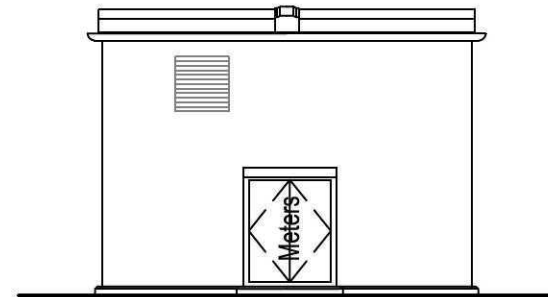


Elevation B 1:100

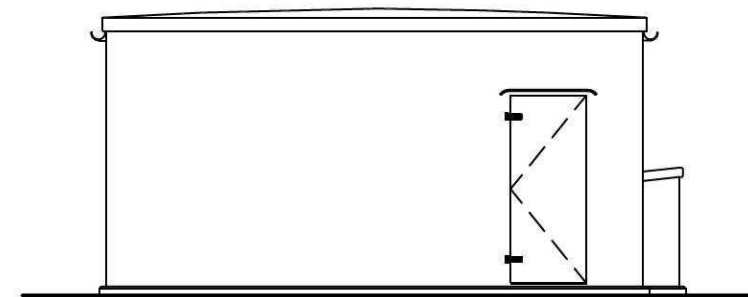

Elevation C 1:100

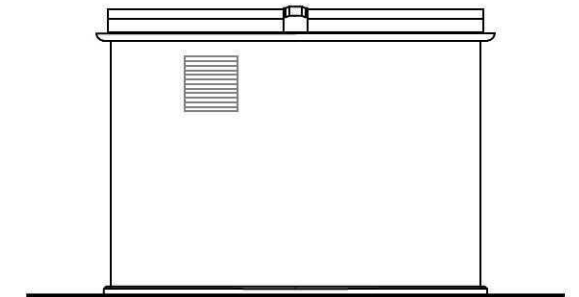

Elevation D 1:100

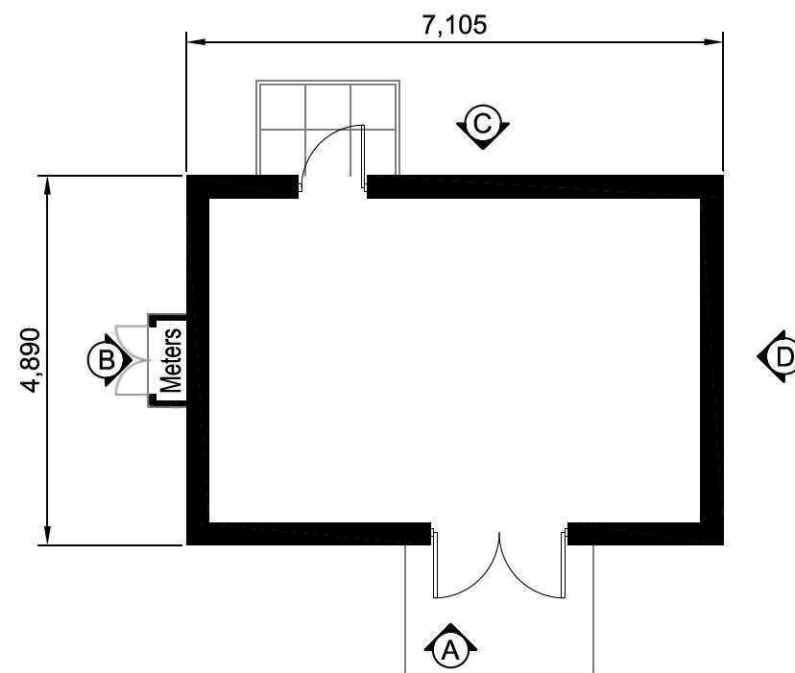

Typical DNO 33kV GRP Switchroom Plan 1:100

MATERIALS AND FINISHES

WALL- GRP SMOOTH - COLOUR BS 14C39 HOLLY GREEN
 ROOF- GRP SMOOTH - COLOUR BS 14C39 HOLLY GREEN
 DOORS - GRP SMOOTH - COLOUR BS 14C39 HOLLY GREEN

D- 27/07/2015 - DNO Size Update (JL)
 C- 12/05/2015 - Non Material Amendments (GS)
 B- 31/03/2015 - Alterations made to Substation (GS)
 A- 27/11/2014 - NMA (JL)

Revision:

Project:
 Decoy Solar Farm
 Decoy Farm
 Crowland
 Peterborough

Client:

Push Energy

Drawing Title:

Substation Plans and Elevations

Project Ref: / Drawing No.

15/PA007D

Scale: Date: Drawn: Checked:
 1:100@ A3 19/03/2014 JL JK



PUSH ENERGY
 1&2 Tollgate Business Park
 Tollgate West
 Stanway
 Colchester
 CO3 8AB
 Tel: 01206 203253
 Web: www.pushenergy.co.uk

Do not scale this drawing. Work to figured dimensions only. This drawing is copyright of Push Energy Ltd and should only be reproduced with their express permission.