


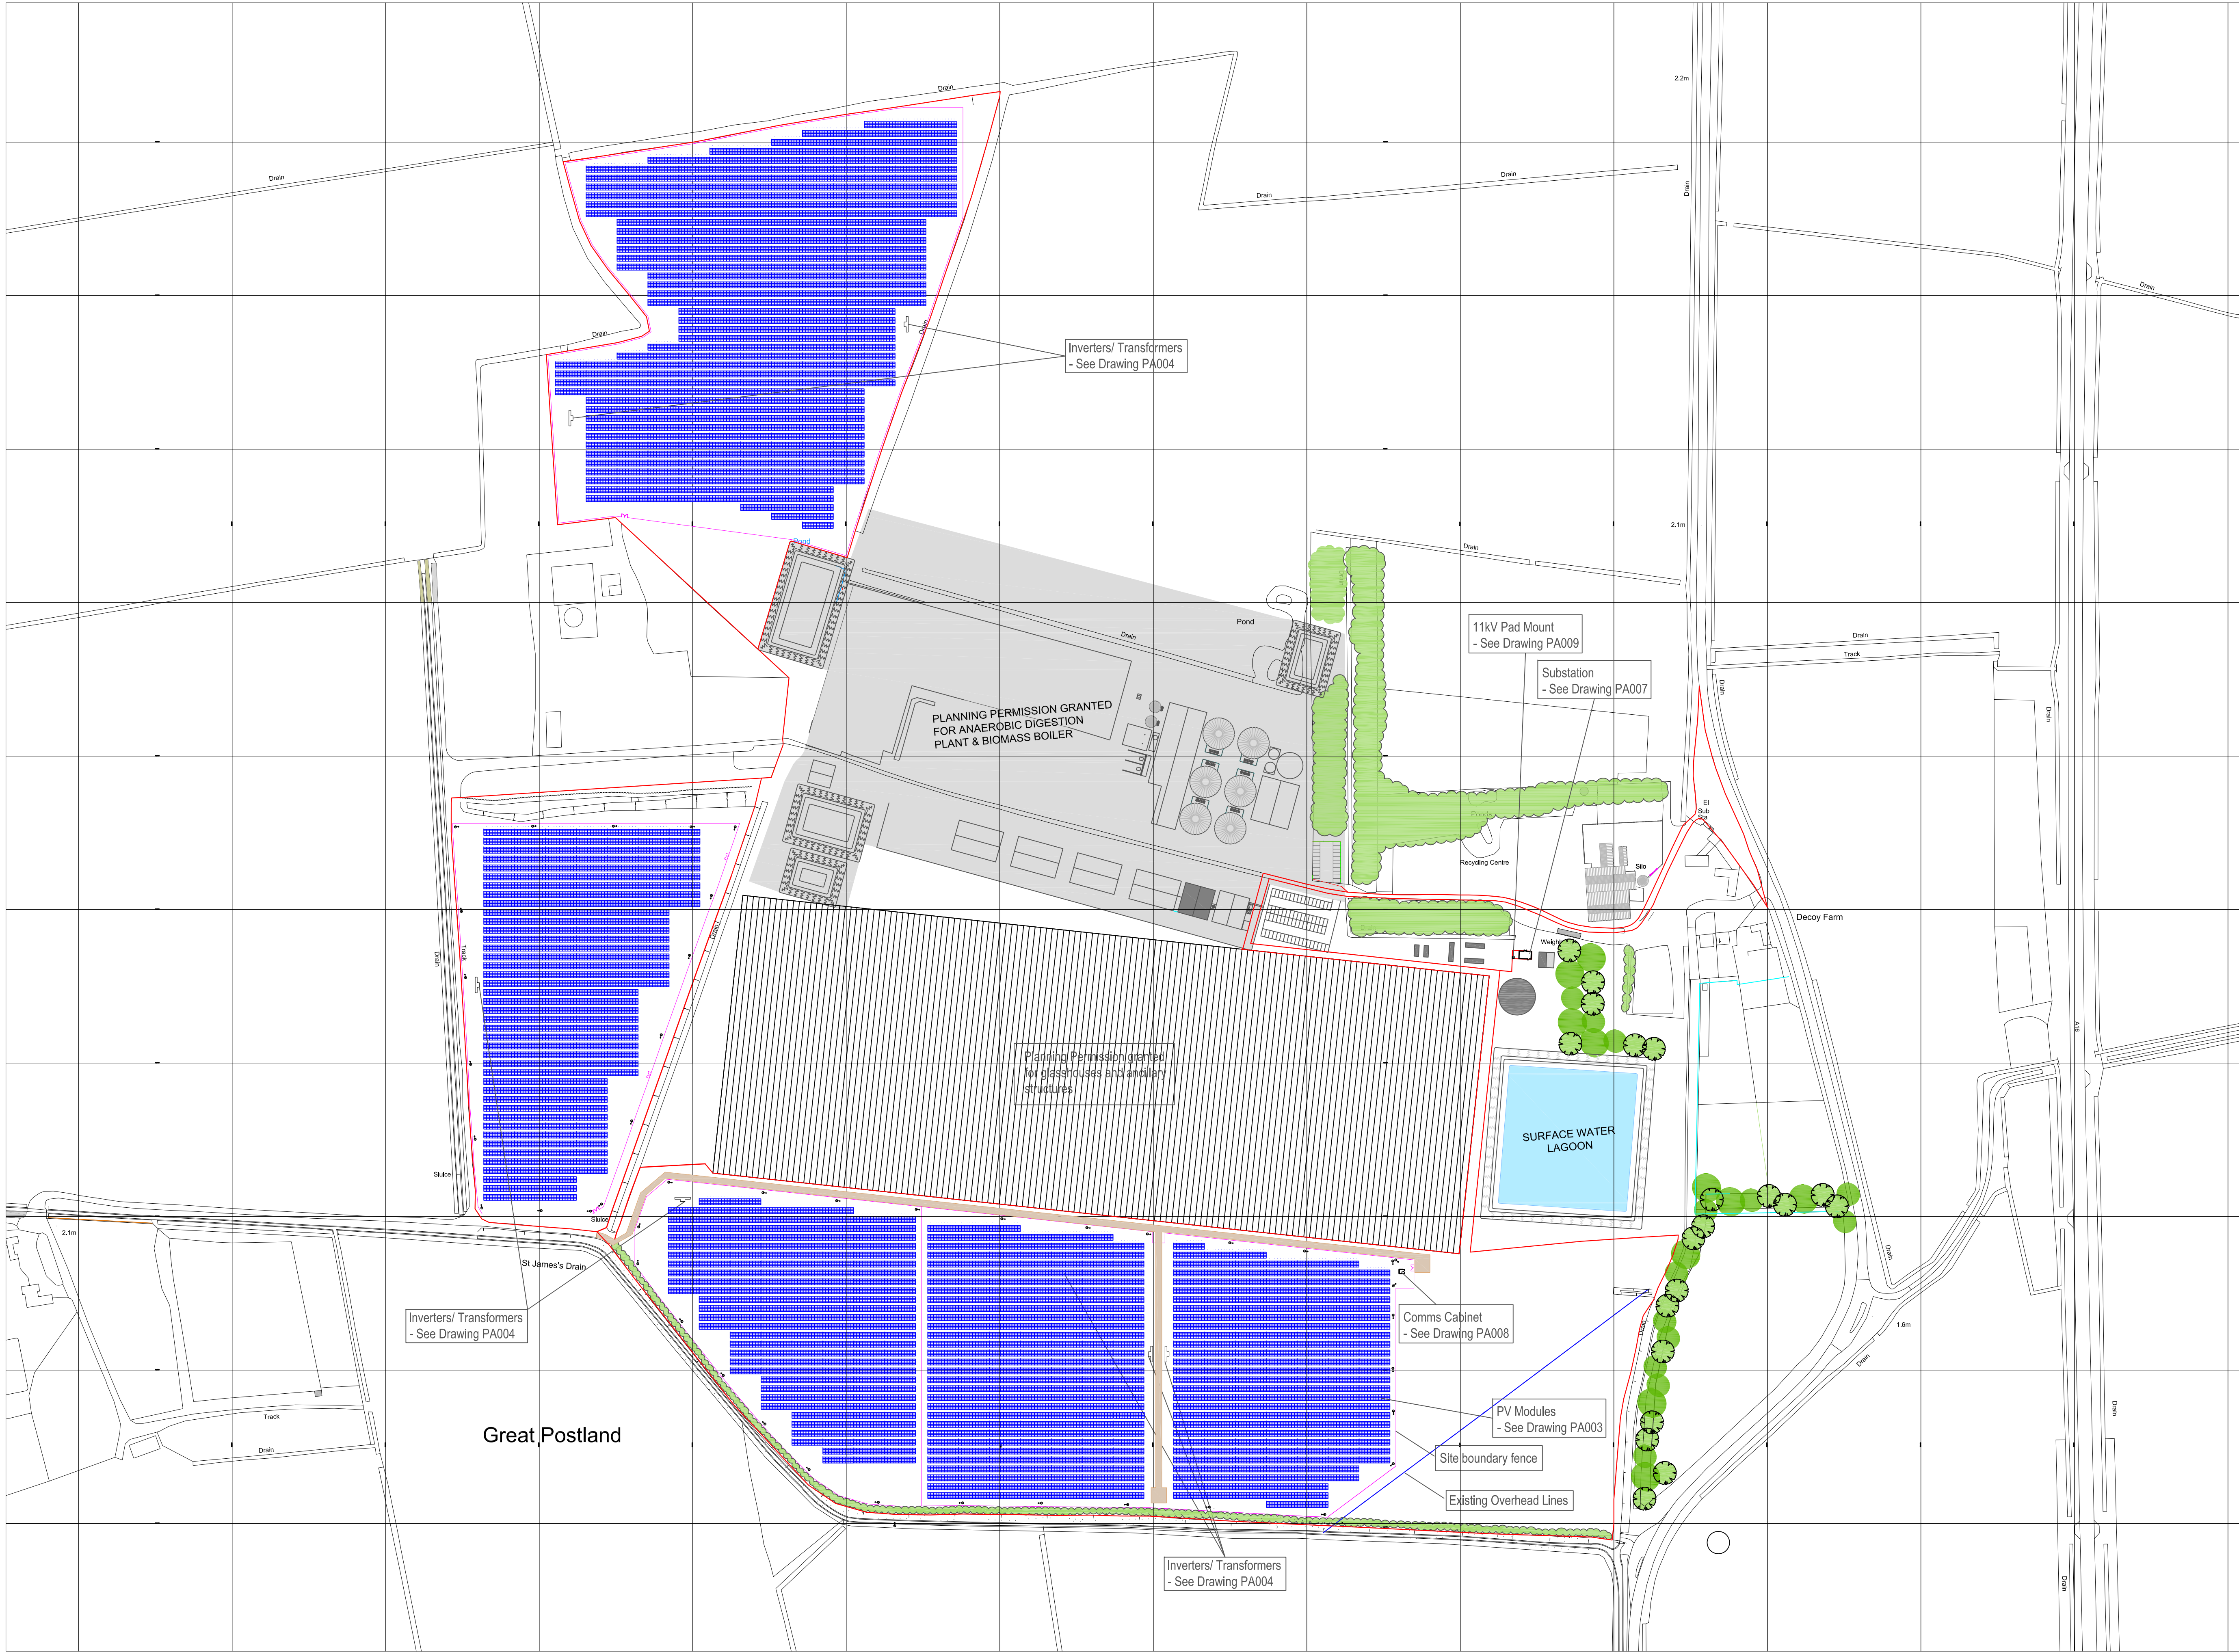

C: Non Material Amendment - 12.05.2015 (GS)
 B: Locate Site 2 & Reconfiguration of Site buildings (GS)
 A: Removal of Site 2 & Reconfiguration of Site 1 & 3 (GS)
 Revision:

Installation Details

1200 Large Mounting Racks (48 PV Panels)
 57,600
 15 MW

6 no Inverter / Transformer Housings
 3 no G59 Substation
 1 no DNO Substation
 1 no Comms Cabinet
 1 no 11kV Pad Mount

Layout of PV Panels & High Voltage Equipment
 is indicative and will be subject to final specification
 of PV panels

Drawing to be read in conjunction with Landscape
 Planning Consultants drawing

Project:
 Decoy Solar Farm
 Decoy Farm
 Crowland
 Peterborough

Client:
 Push Energy

Drawing Title:
 Site Layout Plan

Project Ref: / Drawing No.
 15/PA002C

Scale: Date: Drawn: Checked:
 As Noted @ A1 19/03/2014 JL JK



PUSH ENERGY
 1&2 Tollgate Business Park
 Tollgate West
 Stanway
 Colchester
 CO3 8AB
 Tel: 01206 203253
 Web: www.pushenergy.co.uk

Do not scale this drawing. Work to figured dimensions
 only. This drawing is copyright of Push Energy Ltd
 and should only be reproduced with their express
 permission.