



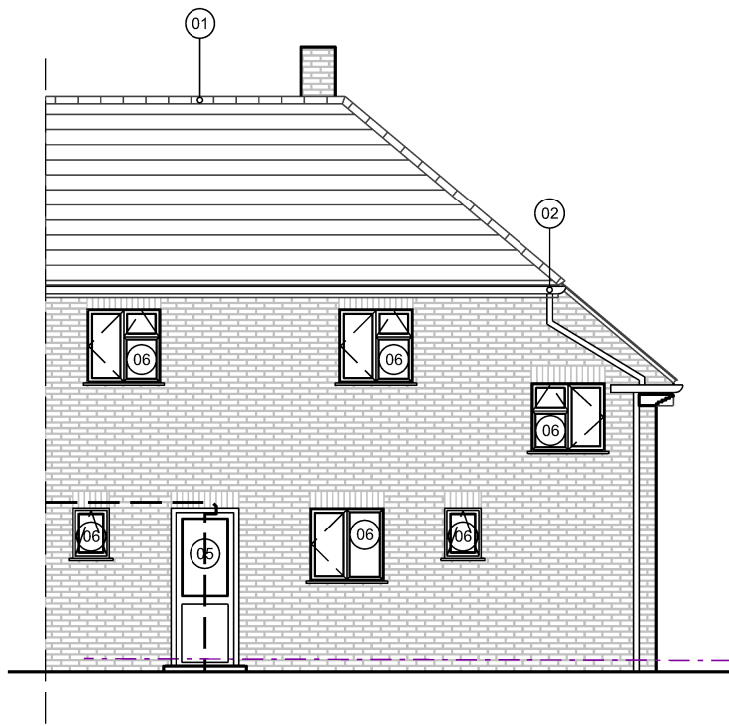

- Materials Key**
- 01. Existing dark colored ceramic roof tiles
 - 02. Existing black gutters and down pipes
 - 03. Existing black soffit boards and soffit facing
 - 04. Existing red coloured bricks
 - 05. Existing brown UPVC glazed door
 - 06. Existing brown UPVC windows
 - 07. Existing metal frame windows
 - 08. Existing flat roof

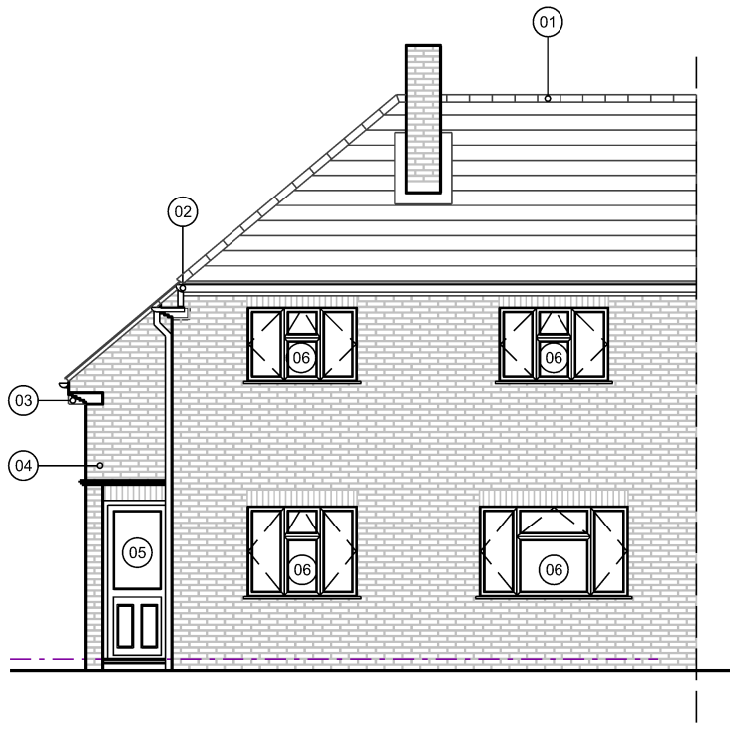

Notes	DATE	REV	DWN	Description	DATE	REV	DWN	Description	CLIENT	ARCHITECT	Scale(s)	Date	Drawn
Do not scale from drawing UNLESS FOR PLANNING PURPOSES Use figured dimensions only All Dimensions to be checked and confirmed by the contractor/ builder on site	17/03/2023	-	KM	Issued for Discussion					Mr Ghalib Hassan	Phi Architectural Design Ltd (PAD)	1:100 @ A3	March 2023	KM
									PROJECT	PHI ARCHITECTURAL DESIGN	Job No 139	Drawing No A_300	Revision -
									17 Alderlands Close	e-mail: ken.mwaniki@phiarchitecturaldesign.com Tel: +44 7809575090			

