



Materials Key

- 01. Existing dark colored ceramic roof tiles
- 02. Existing black gutters and down pipes
- 03. Existing black soffit boards and soffit facing
- 04. Existing red coloured bricks
- 05. Existing brown UPVC glazed door
- 06. Existing brown UPVC windows
- 07. Existing metal frame windows
- 08. Existing flat roof
- 09. Proposed drak coloured roof tiles
- 10. Proposed black gutters and down pipes to match existing
- 11. Proposed black soffit boards and soffit facing to match existing
- 12. Proposed red coloured brick to match existing
- 13. Proposed painted metal garage door
- 14. Proposed roof lights
- 15. Proposed brown double glazed windows to match exsting
- 16. Proposed brown bi-folding doors
- 17. Proposed brown double glazed door
- 18. Proposed painted timber double door

North East Elevation



South West Elevation

Notes

Do not scale from drawing **UNLESS FOR PLANNING PURPOSES**
Use figured dimensions only
All Dimensions to be checked and confirmed by the contractor/ builder on site

DATE

17/03/2023
08/05/2023

REV

—
A

DWN

KM
KM

Description


Issued for Discussion
Drawing updated to clients comments

DATE

REV

DWN

Description

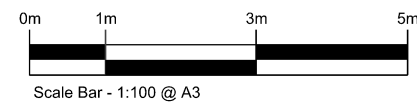

CLIENT

Mr Ghalib Hassan

PROJECT

17 Alderlands Close

ARCHITECT
Phi Architectural Design Ltd
(PAD)



e-mail:
ken.mwaniki@phiarchitecturaldesign.com
Tel: +44 7809575090

Drawing
Proposed Elevations

Description
FOR DISCUSSION

Scale(s)
1:100 @ A3

Date
March 2023

Job No
139

Drawing No
A_301

Drawn
KM
Revision
A