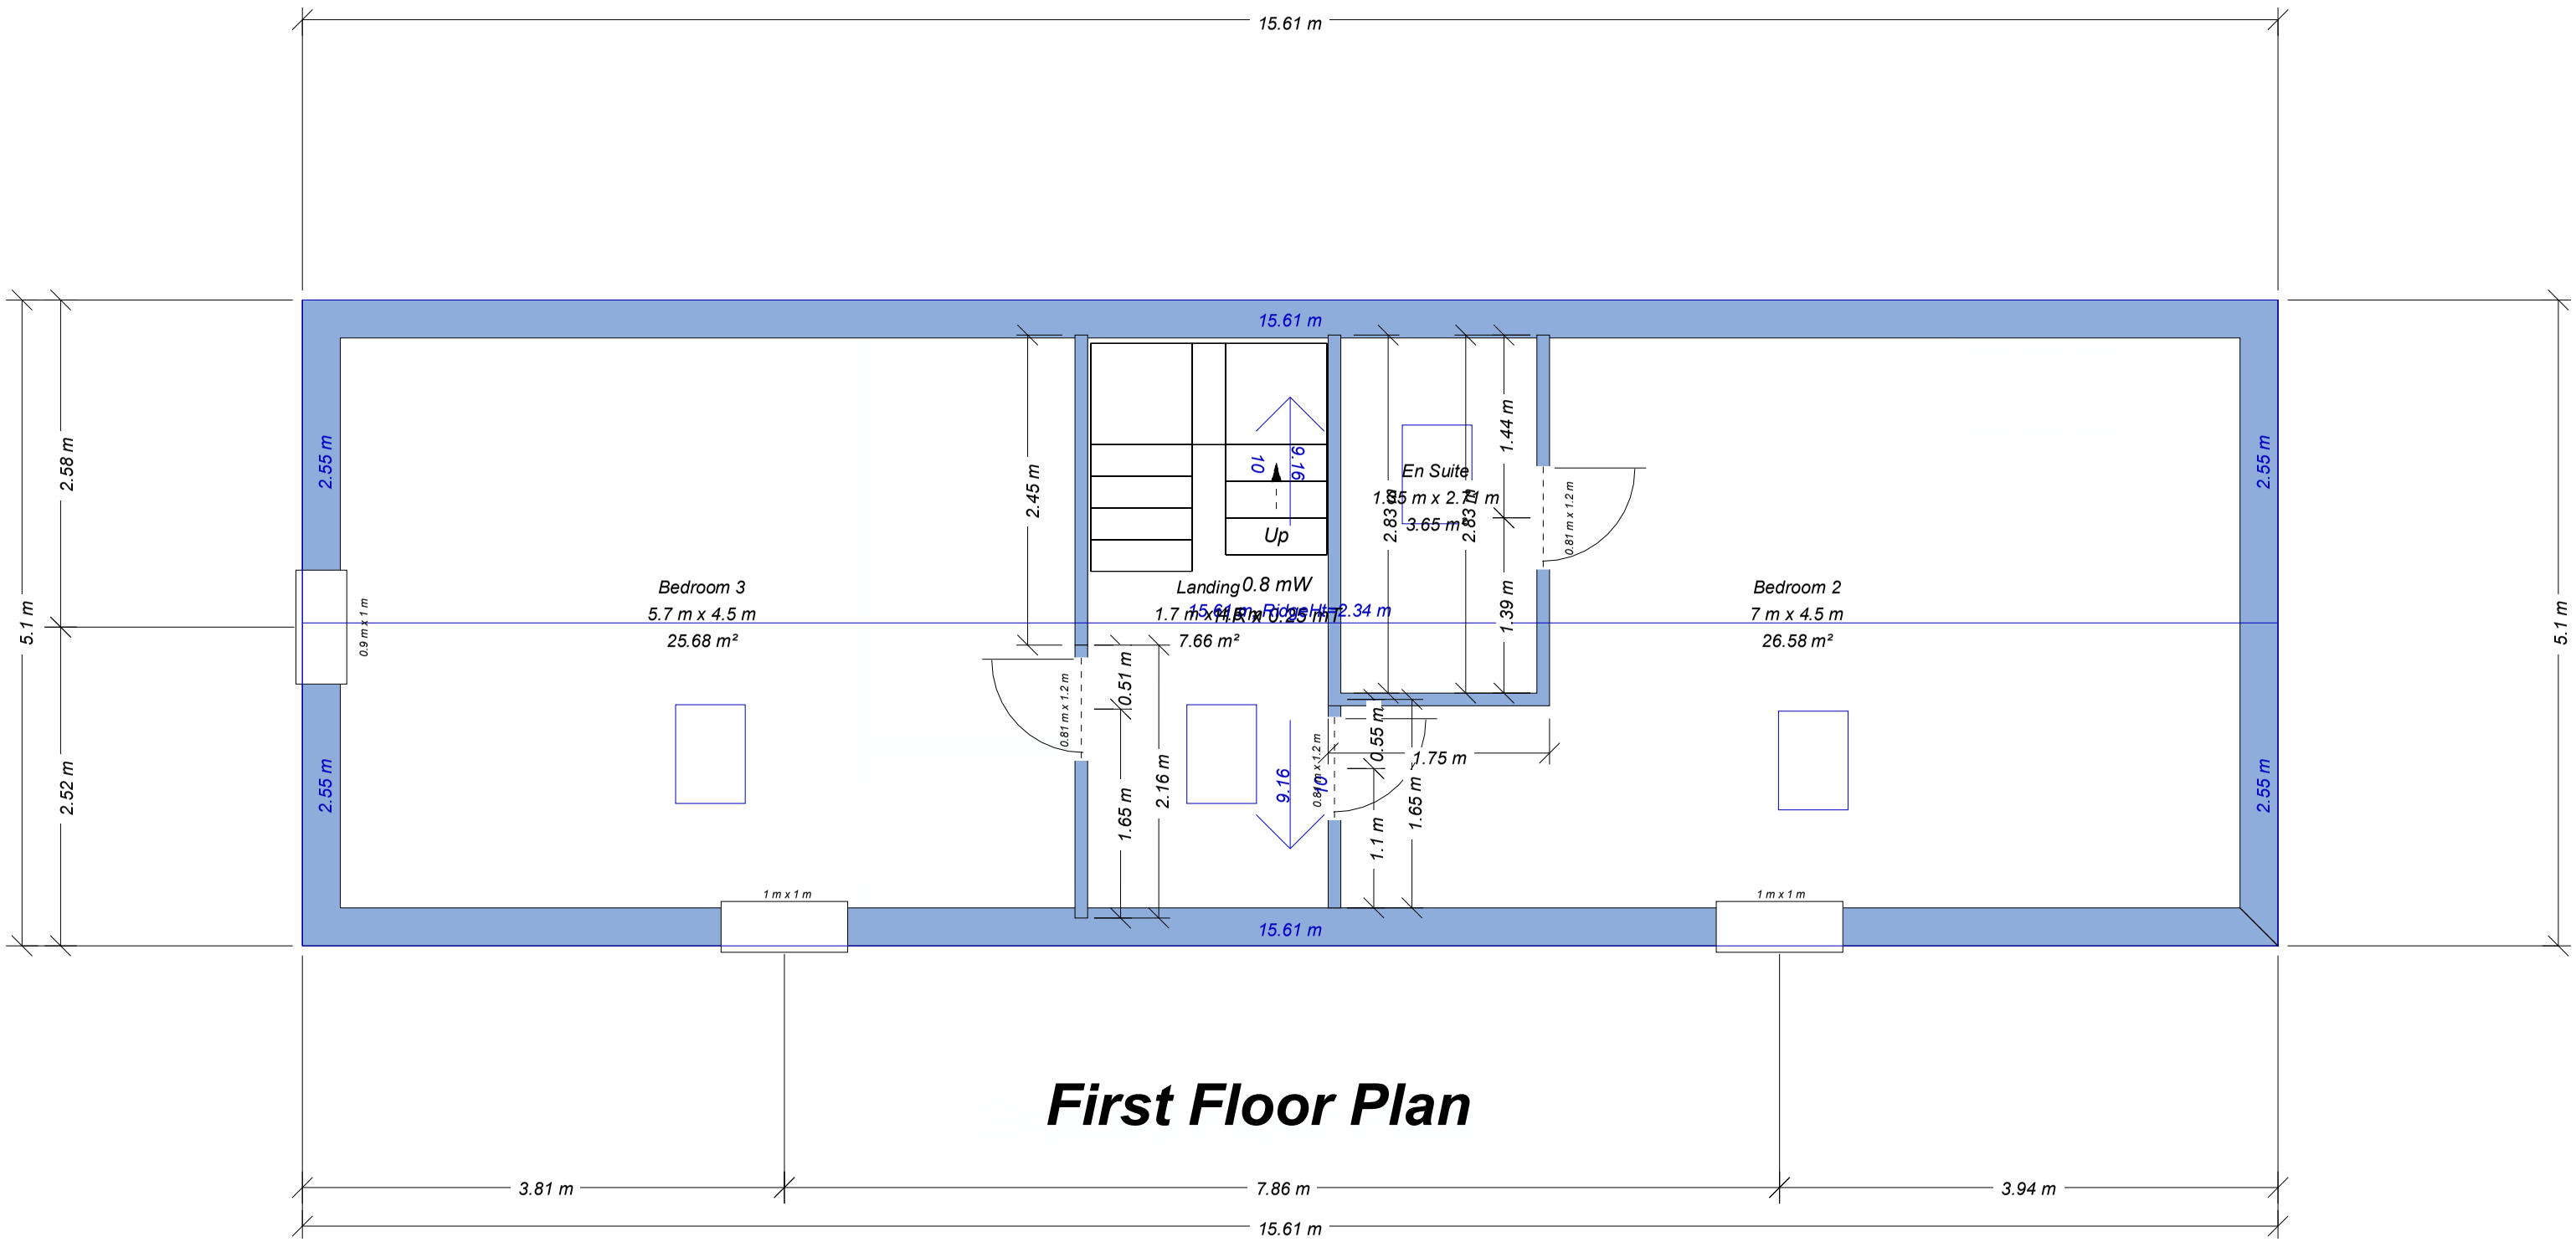


First Floor Plan