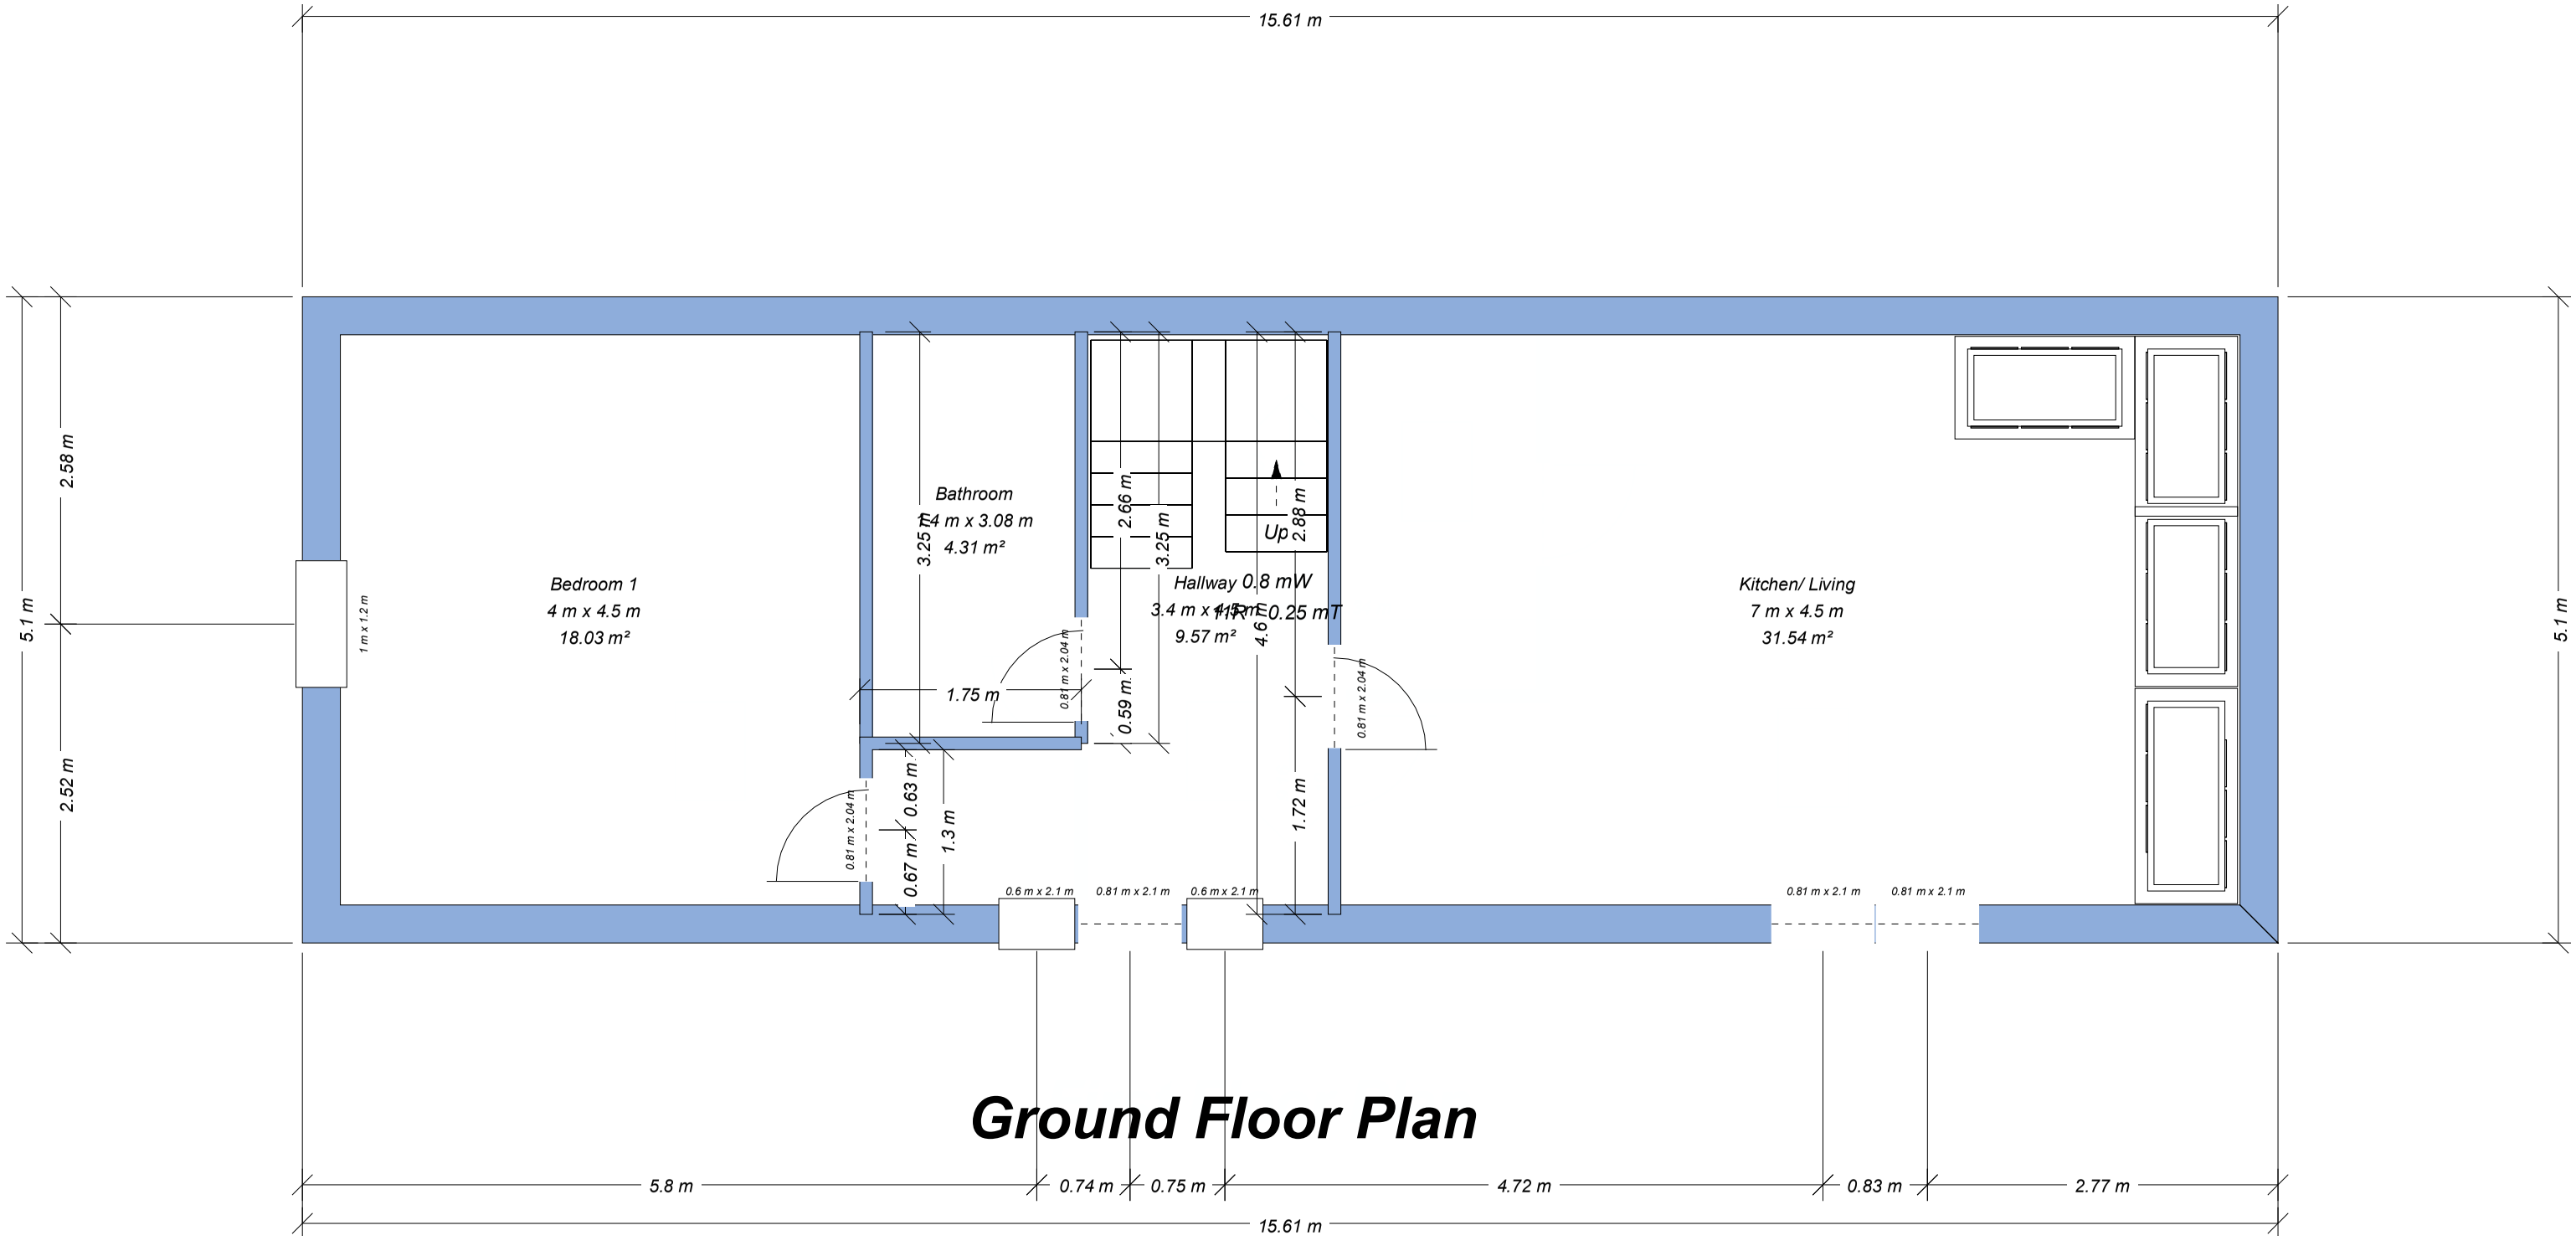


Ground Floor Plan