
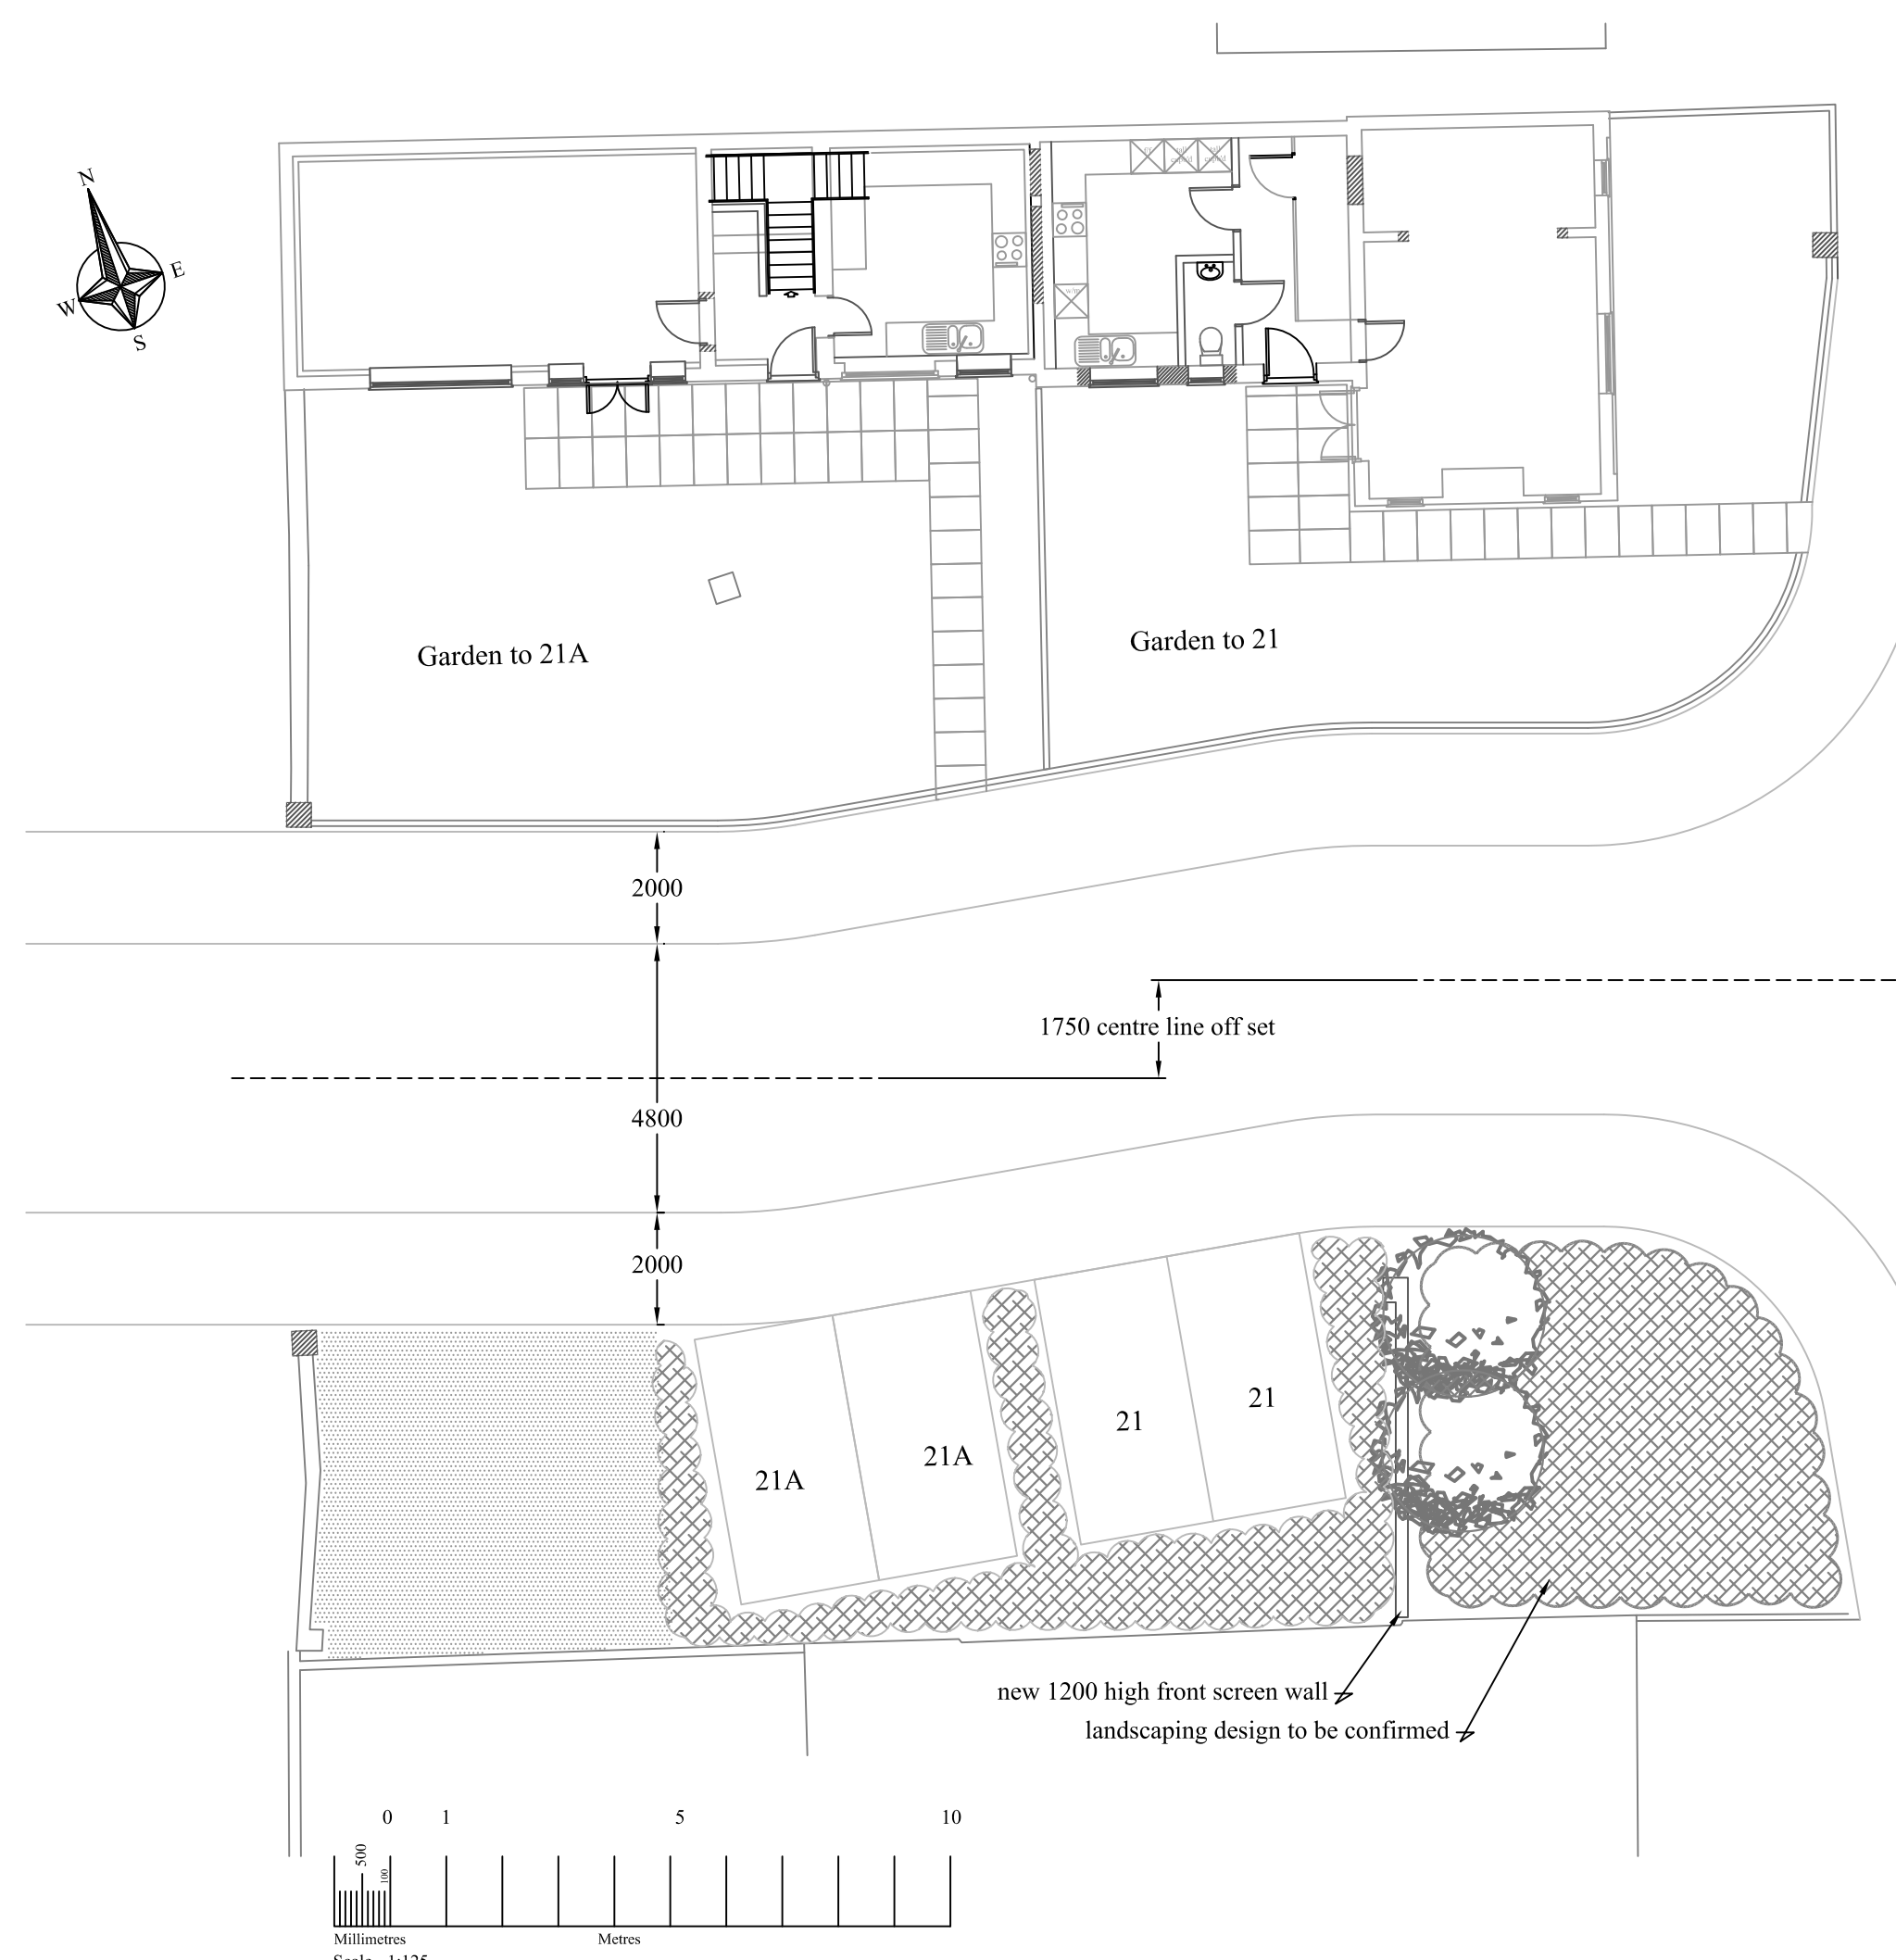
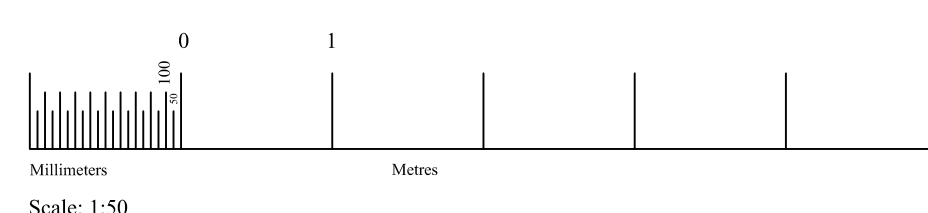


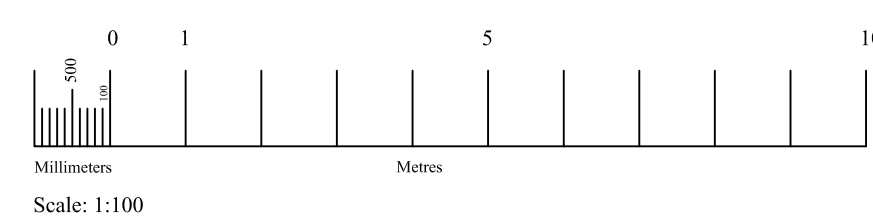

**ACCENT
&
WILKINSON**
ARCHITECTS • LANDSCAPE ARCHITECTS
CONSERVATIONISTS
Malborne House, 1 Benyon Grove, Herlington
Orton Malborne, Peterborough PE2 5ZJ
Telephone: 01733 236666 Fax: 01733 236555
e-mail: admin@accentandwilkinson.co.uk