



Entire extension to be built within the boundaries of the site.
Including foundations and all rainwater goods.

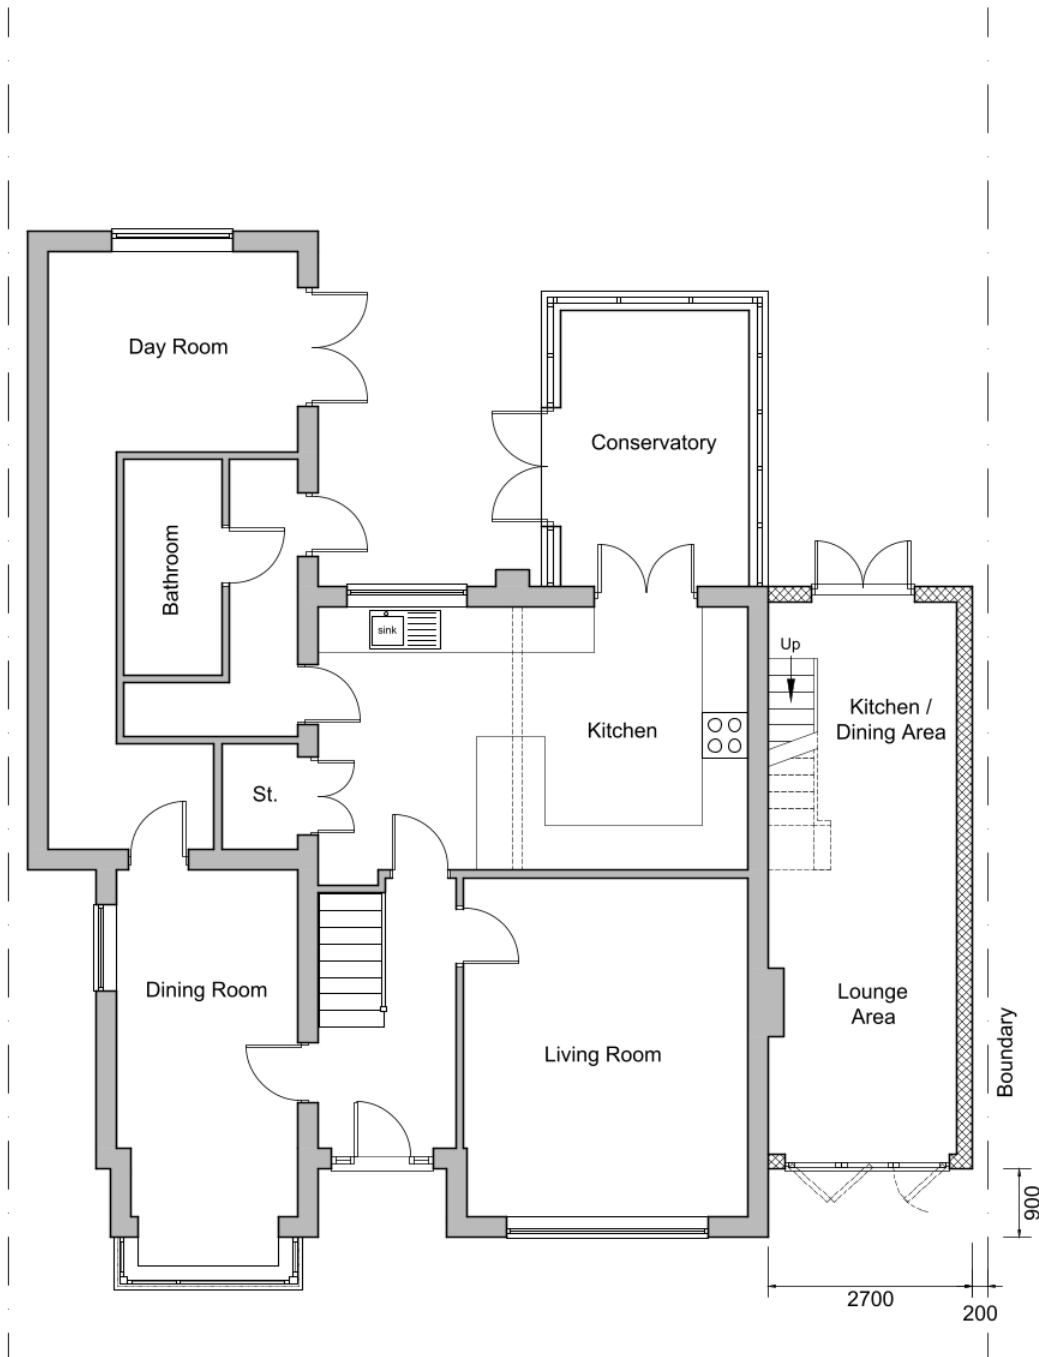

GROUND FLOOR

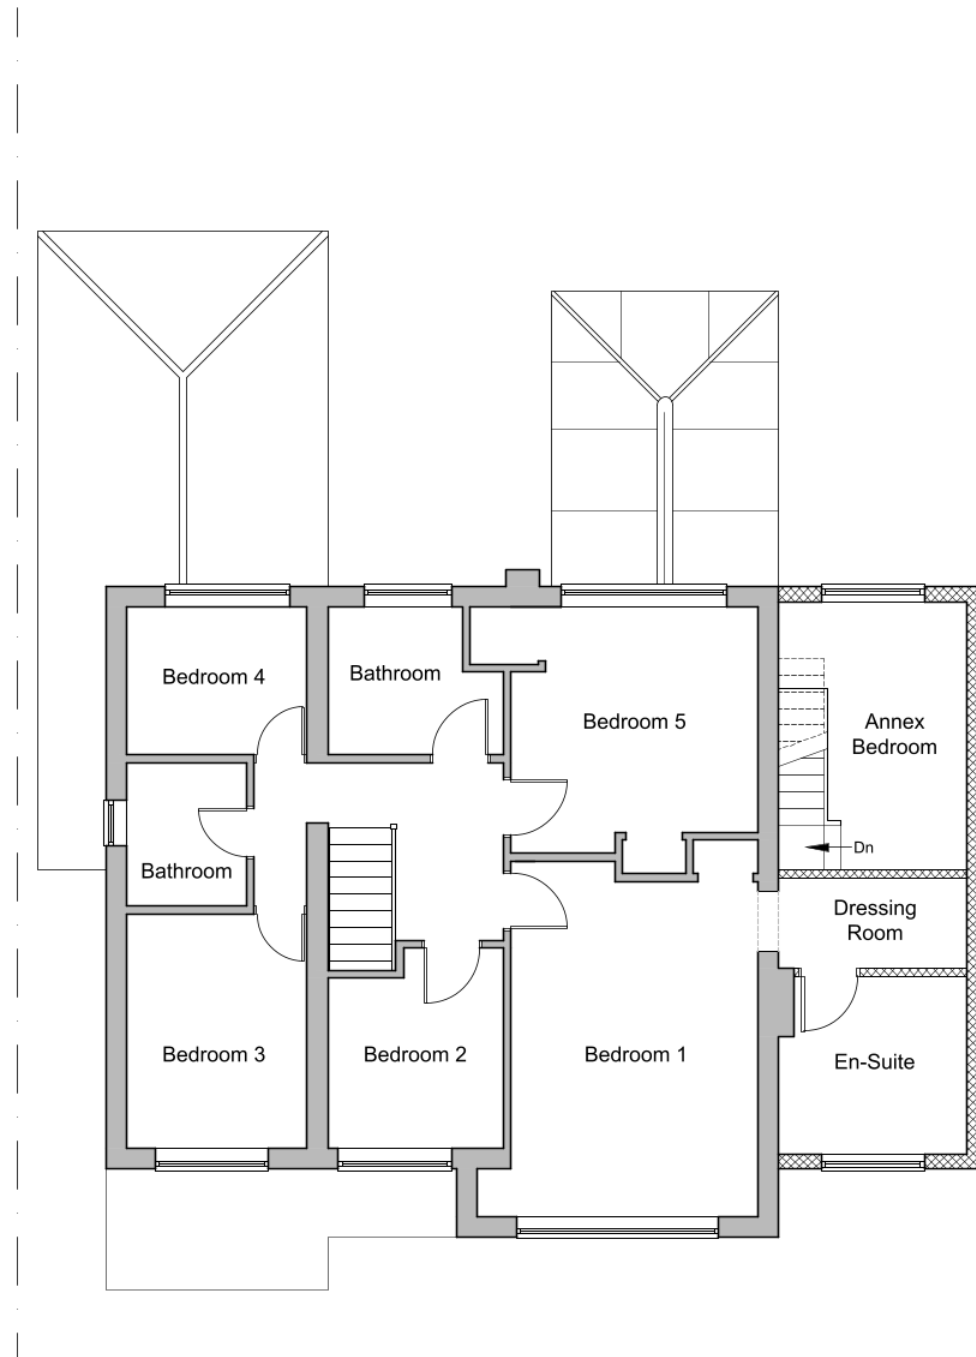

FIRST FLOOR

PROPOSED EXTENSION

11 KEMP STREET
CROWLAND
PETERBOROUGH

PROPOSED LAYOUTS(1:100)

DR / JS / PRE 03 B