


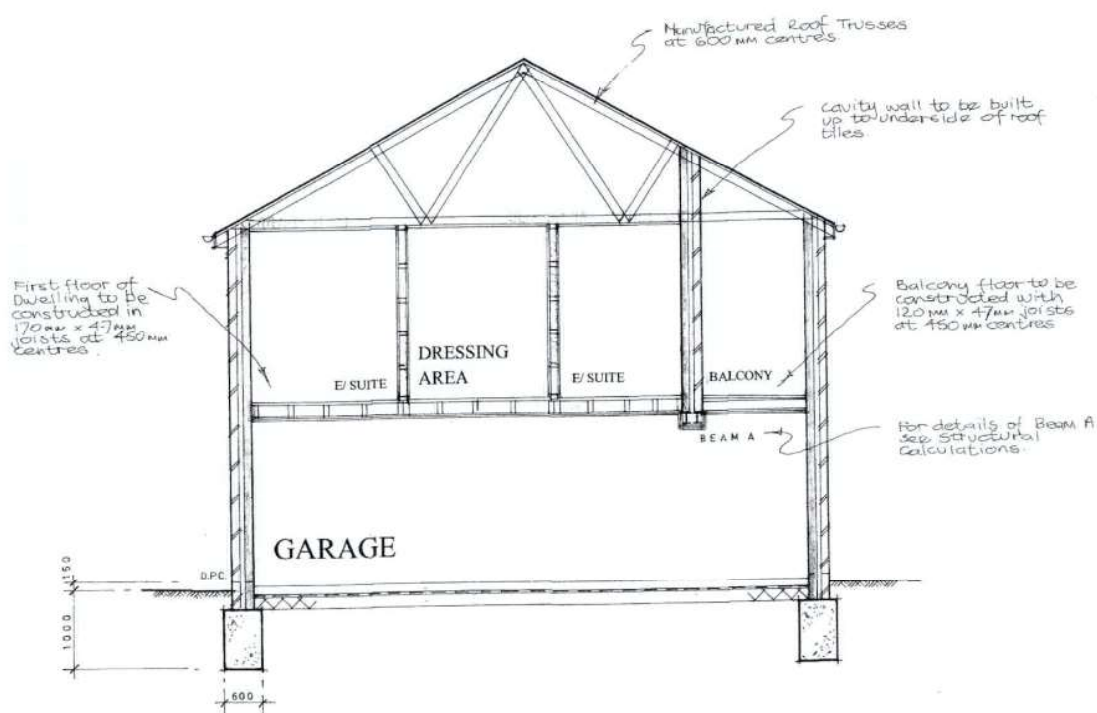

SECTION A - A

PROPOSED EXTENSION &
VEHICULAR ACCESS

11 KEMP STREET
CROWLAND
PETERBOROUGH

SECTION A-A
(1:50)

DR / JS / BR 07