


SURFACE WATER DRAINAGE DYKE

Notes
Dimensions to be verified on site. Figured dimensions to take preference to those scaled.
Do not scale from drawings. All discrepancies to be clarified with project Architect.
This drawing is the property and copyright of place : architecture and is issued on the condition it is not reproduced, retained or disclosed to any unauthorised person(s), either wholly or in part without the written consent of place : architecture.
Ordnance Survey material is used with the permission of The Controller of the HMSO, © Crown Copyright AR 156670.

Revisions

Rev	Date	Text
-----	------	------

SURFACES & BOUNDARIES

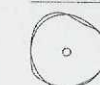

CHERRY TREE
1m 3-3.5 metres



MAPLE TREE
1m 3-3.5 metres



FOOTWAY SURFACE
Concrete Flag Paving
Marshall Saxon 600x600



SURFACE
Compacted Gravel



PRIVATE DRIVEWAY SURFACE
Tarmac




INDICATIVE BOUNDARY FENCE
2400mm Galvanised Heras Triton System
Profiled Welded Mesh Panel Fence



CYCLE PARKING



CAR PARKING SPACE

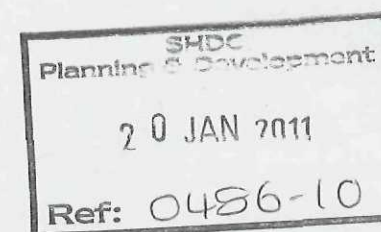

P L A N N I N G

Client J & N Holdings
Project Crease Drove, Crowland
Drawing Proposed Landscaping

Date Jan 2011
Scale 1:200 @ A3
Dwg. no. P410 - P009

place : architecture

26 Westgate Lincoln LN1 3BD
t: 01522 546362 e: info@place-architecture.co.uk

6m WIDE EASEMENT

4m WIDE ACCESS GATES INTO EASEMENT

1.00

WORKSHOP
160m² / 1,722sqft

OFFICE 2
28m² / 301sqft

OFFICE 1
17.9m² / 192sqft

FEMALE
DISABLED
WC

MALE
WC

KITCHEN

STORAGE YARD

REFUSE AREA

SLIDING GATE