DETAILS ON THIS DRAWING ARE COPYRIGHT OF SIDEBOTTOM RICHARDSON CHENG LIMITED.THIS IS A CONFIDENTIAL DOCUMENT AND MUST NOT BE COPIED, USED OR DIVULGED IN ANY WAY WITHOUT PRIOR WRITTEN CONSENT

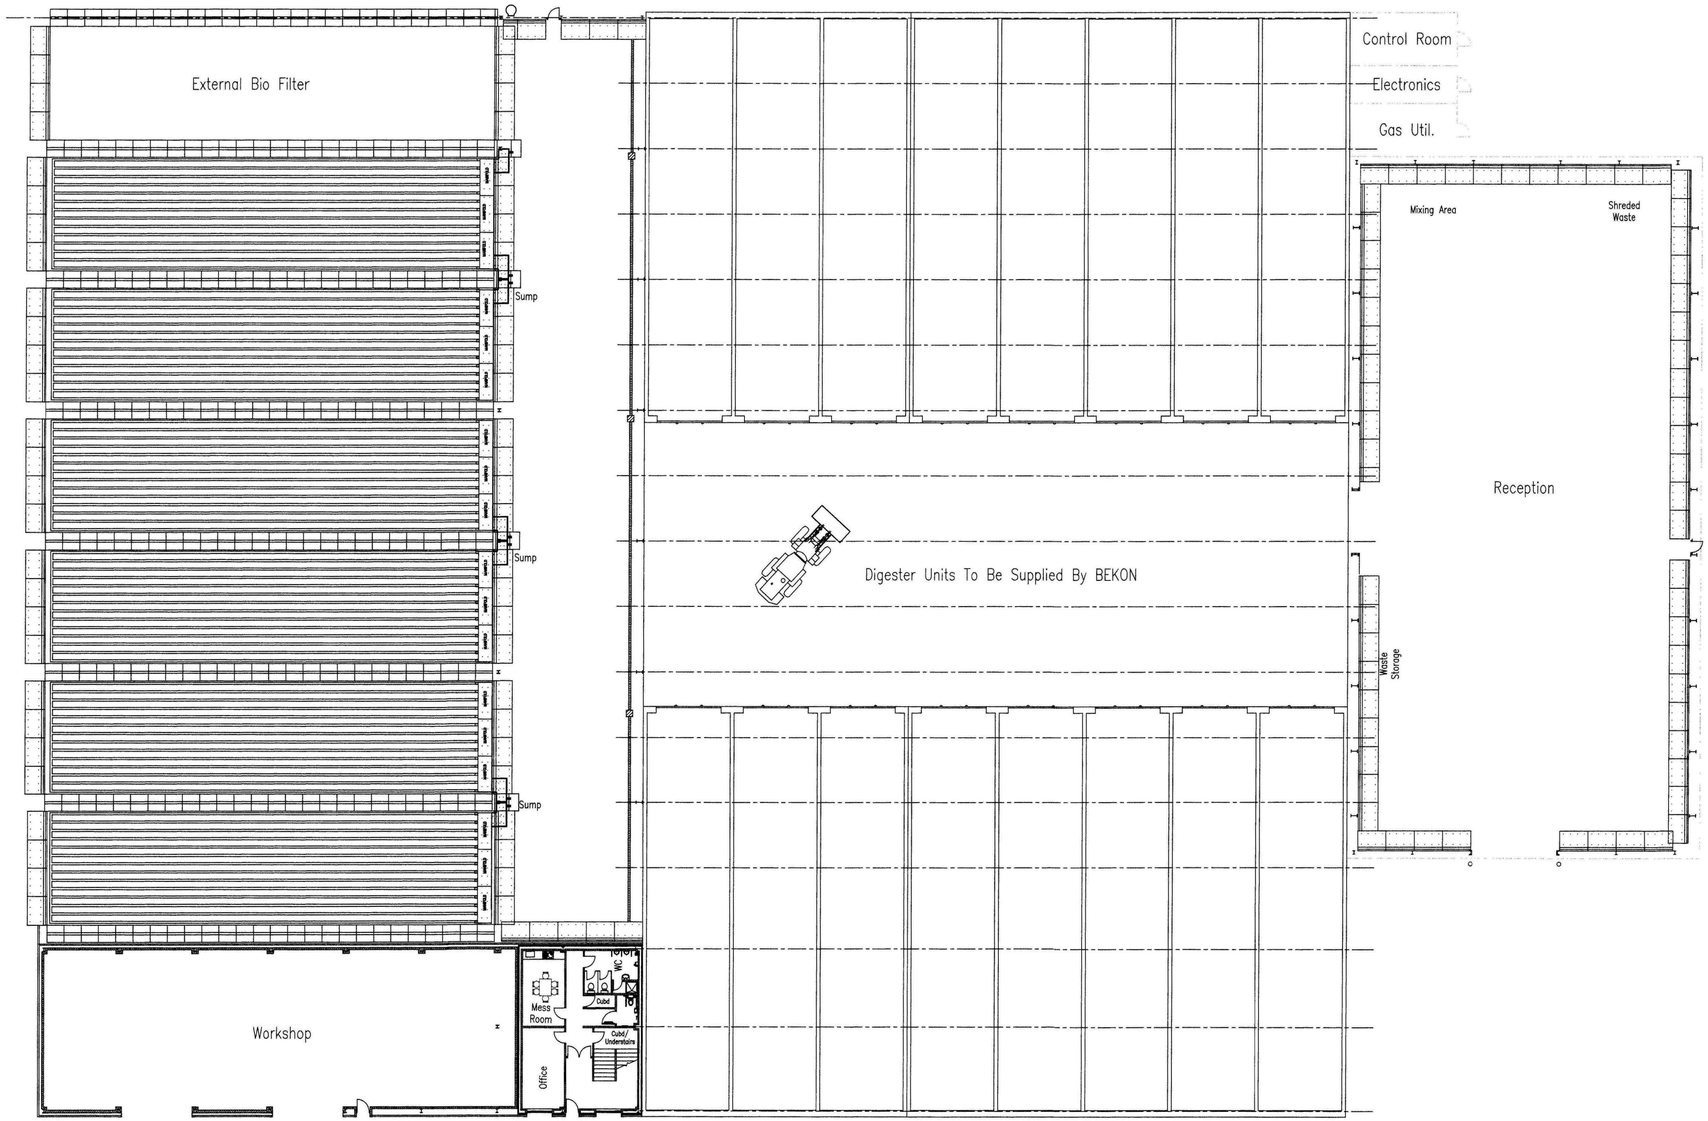
External Bio Filter
Sump
Sump
Sump
Workshop
Mess Room
Office
Toilet
Toilet
Toilet

DETAILS ON THIS DRAWING ARE COPYRIGHT OF SIDEBOTTOM RICHARDSON CHENG LIMITED.THIS IS A CONFIDENTIAL DOCUMENT AND MUST NOT BE COPIED, USED OR DIVULGED IN ANY WAY WITHOUT PRIOR WRITTEN CONSENT

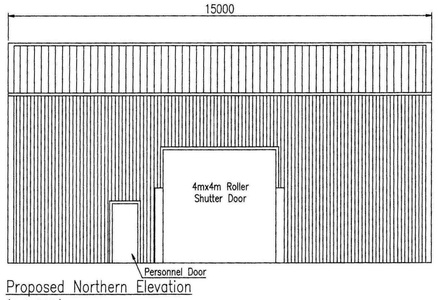

Proposed Northern Elevation
(Scale 1:100)

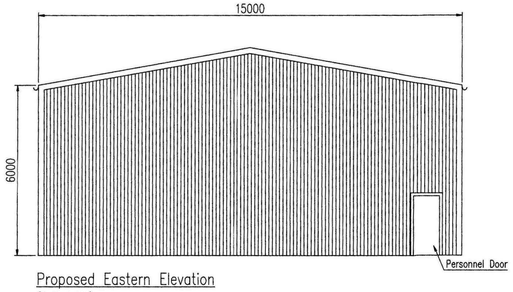

Proposed Eastern Elevation
(Scale 1:100)

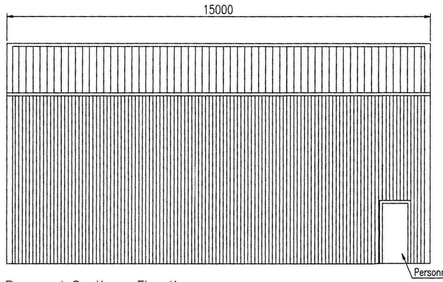

Proposed Southern Elevation
(Scale 1:100)

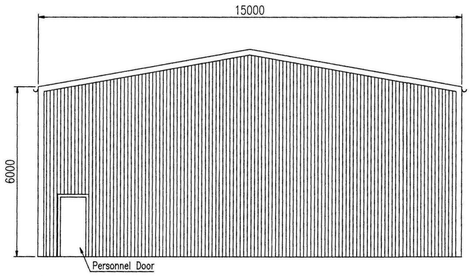

Proposed Western Elevation
(Scale 1:100)

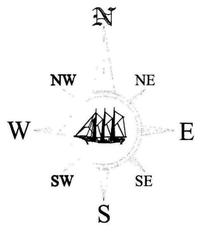

External Cladding	Colour
Insulated Plastic Coated Steel	– Goosewing Grey
Gutters And Flashing	– Merlin Grey
Doors	– Goosewing Grey

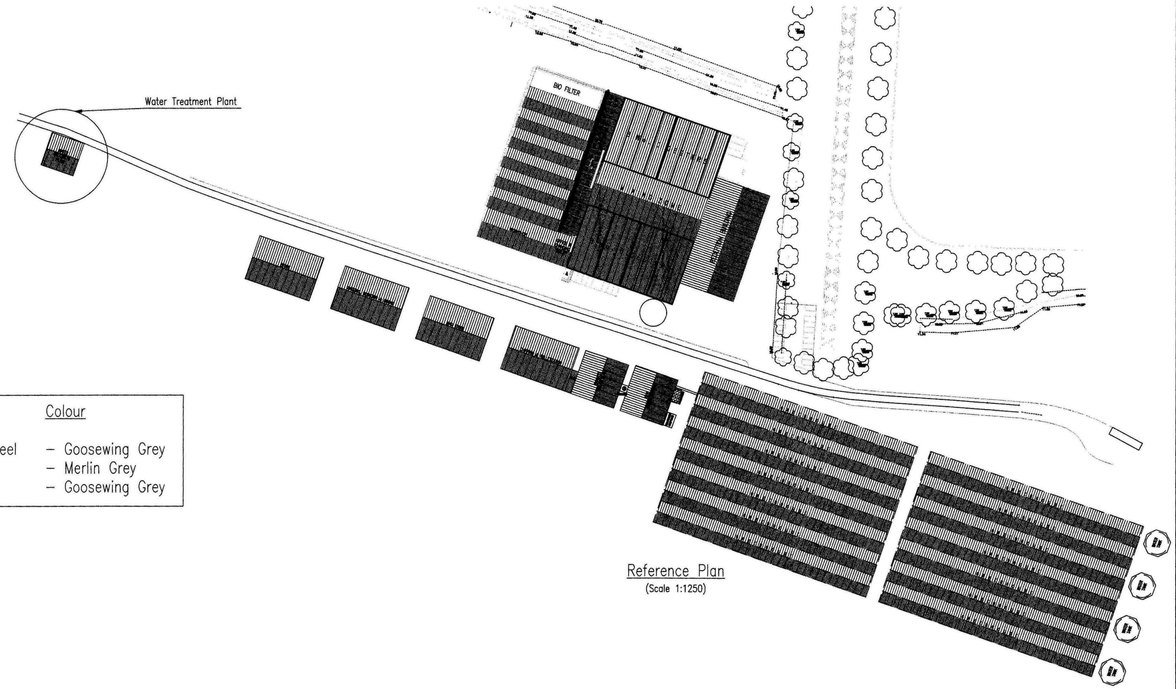

Reference Plan
(Scale 1:1250)

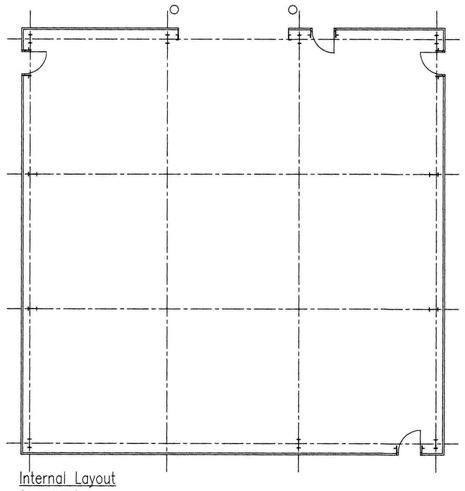

Internal Layout
(Scale 1:100)
Area On Plan = 225m2

SHDC
Planning & Development
10 JUN 2010
Ref: 0492-10

REV	DATE	REMARKS
B	06/04/10	Drawing Generally Updated. Internal Layout Added
A	17/03/10	Drawing Generally Updated

STATUS FOR INFORMATION

SIDEBOTTOM RICHARDSON CHENG LTD
CONSULTING STRUCTURAL AND CIVIL ENGINEERS
10 HIGH STREET, SPALDING, LINCS. PE11 1TW
TEL: (01775) 710000
FAX: (01775) 710001
E-MAIL: info@s-r-c.co.uk

PROJECT
South Lincs Energy & Recycling Park,
Decoy Farm,
Crowland, Lincs.
For Organic Recycling Ltd.

TITLE
Proposed Plan And Elevations
To Water Treatment Plant

DATE	Jan '10	SCALE	As Shown @ A1
DRAWN	BJ	CHECKED	
DESIGN		FILENAME	37009-27

DRG No. 37009/27 REV B

DETAILS ON THIS DRAWING ARE COPYRIGHT OF SIDEBOTTOM RICHARDSON CHENG LIMITED.THIS IS A CONFIDENTIAL DOCUMENT AND MUST NOT BE COPIED, USED OR DIVULGED IN ANY WAY WITHOUT PRIOR WRITTEN CONSENT

DETAILS ON THIS DRAWING ARE COPYRIGHT OF SIDEBOTTOM RICHARDSON CHENG LIMITED.THIS IS A CONFIDENTIAL DOCUMENT AND MUST NOT BE COPIED, USED OR DIVULGED IN ANY WAY WITHOUT PRIOR WRITTEN CONSENT

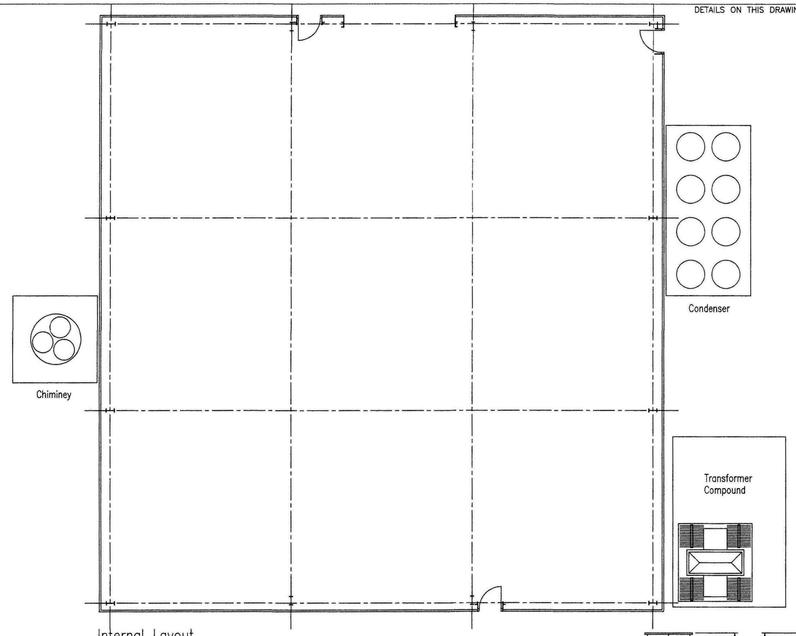

Internal Layout
(Scale 1:100)
Area On Plan = 420m2

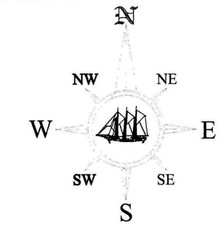

External Cladding	Colour
Insulated Plastic Coated Steel	– Goosewing Grey
Gutters And Flashing	– Merlin Grey
Doors	– Goosewing Grey

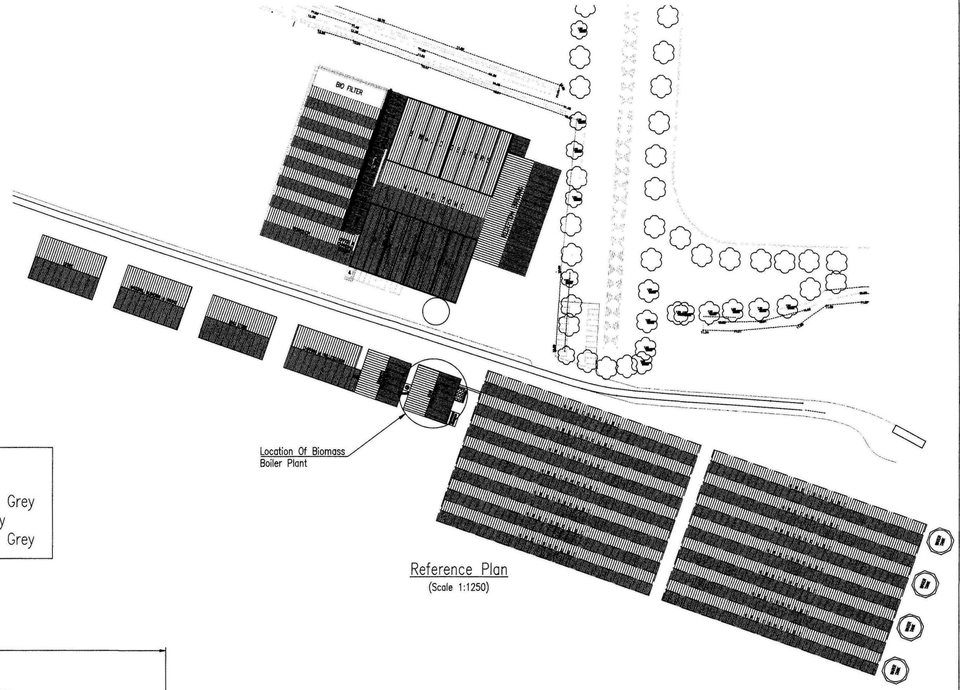

Reference Plan
(Scale 1:1250)

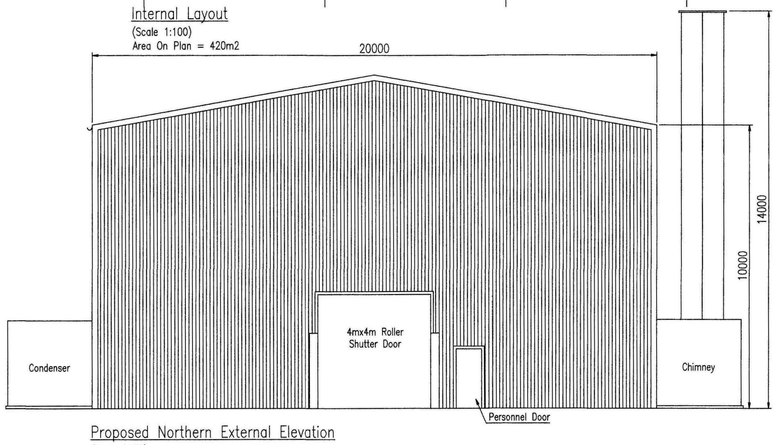

Proposed Northern External Elevation
(Scale 1:100)

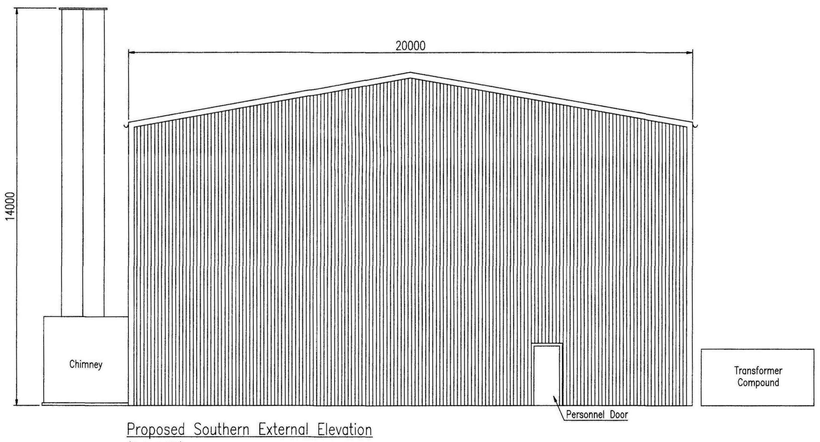

Proposed Southern External Elevation
(Scale 1:100)

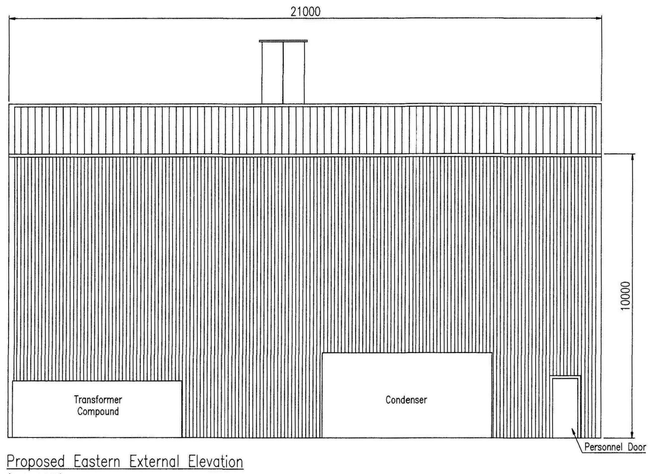

Proposed Eastern External Elevation
(Scale 1:100)

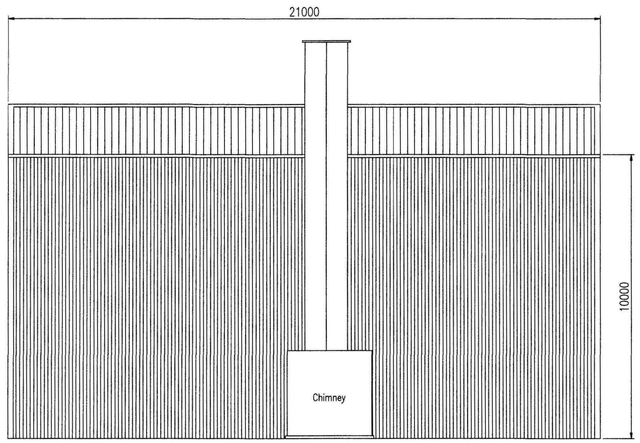

Proposed Western External Elevation
(Scale 1:100)

SHDC
Planning & Development
10 JUN 2010
Ref: 0492/10

REV	DATE	REMARKS
B	06/04/10	Drawing Generally Updated. Internal Layout Added
A	10/03/10	Drawing Generally Updated.

STATUS FOR INFORMATION

SIDEBOTTOM RICHARDSON CHENG LTD
CONSULTING STRUCTURAL AND CIVIL ENGINEERS
10 HIGH STREET, SPALDING, LINCS. PE11 1TW
TEL: (01775) 713000
FAX: (01775) 713000
E-MAIL: enq@s-r-c.co.uk

PROJECT
South Lincs Energy & Recycling Park,
Decoy Farm,
Crowland, Lincs.
For Organic Recycling Ltd.

TITLE
Proposed Plan And Elevations
To CHP Energy Centre

DATE	Jan '10	SCALE	As Shown @ A1
DRAWN	BJ	CHECKED	
DESIGN		FILENAME	37009-26

DRG No. 37009/26 REV B

DETAILS ON THIS DRAWING ARE COPYRIGHT OF SIDEBOTTOM RICHARDSON CHENG LIMITED.THIS IS A CONFIDENTIAL DOCUMENT AND MUST NOT BE COPIED, USED OR DIVULGED IN ANY WAY WITHOUT PRIOR WRITTEN CONSENT

DETAILS ON THIS DRAWING ARE COPYRIGHT OF SIDEBOTTOM RICHARDSON CHENG LIMITED.THIS IS A CONFIDENTIAL DOCUMENT AND MUST NOT BE COPIED, USED OR DIVULGED IN ANY WAY WITHOUT PRIOR WRITTEN CONSENT

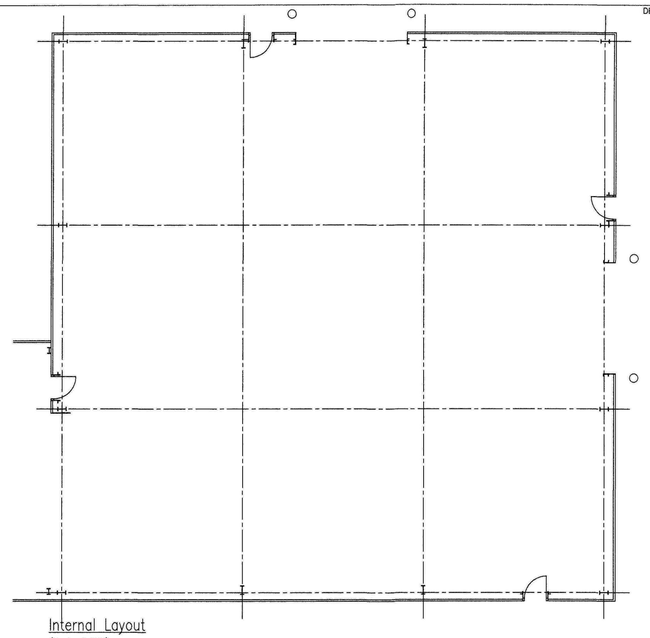

Internal Layout
(Scale 1:100)
Area On Plan = 400m2

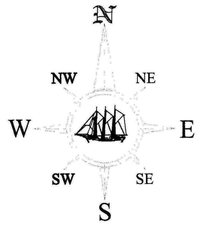

External Cladding	Colour
Insulated Plastic Coated Steel	– Goosewing Grey
Gutters And Flashing	– Merlin Grey
Doors	– Goosewing Grey

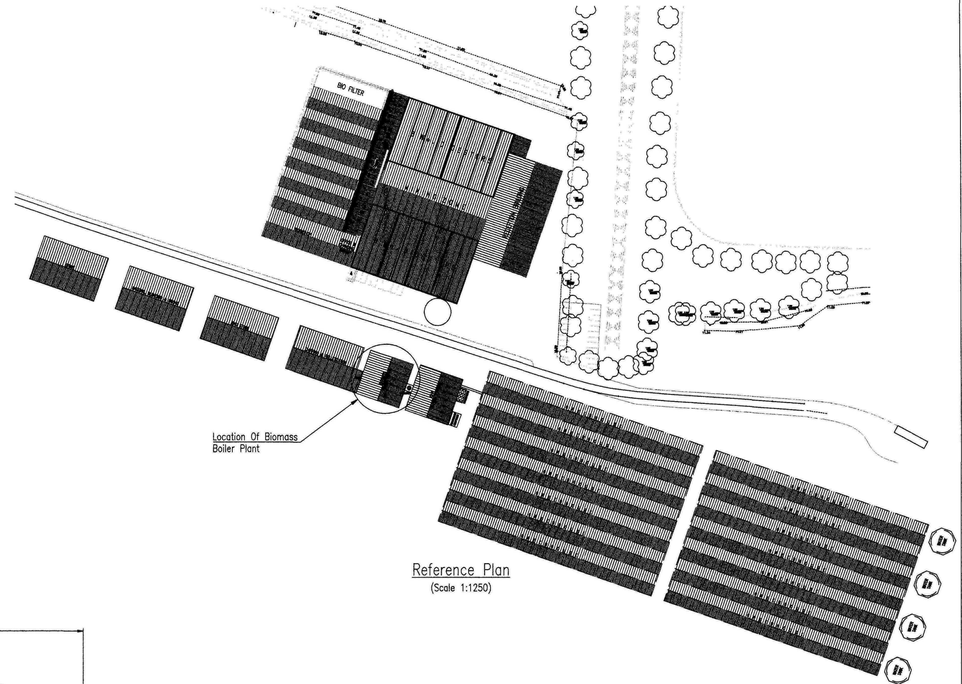

Reference Plan
(Scale 1:1250)

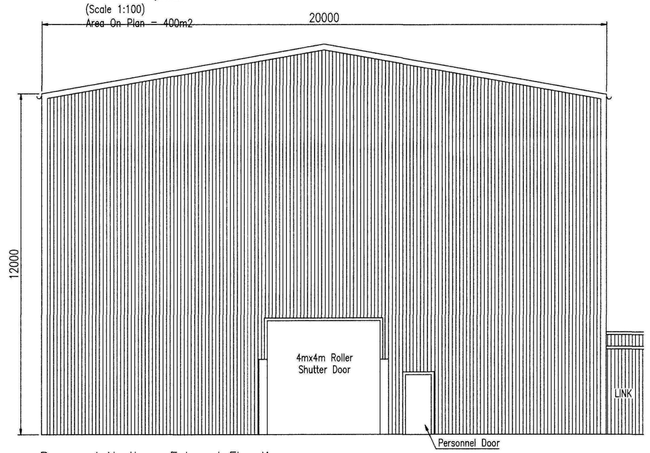

Proposed Northern External Elevation
(Scale 1:100)

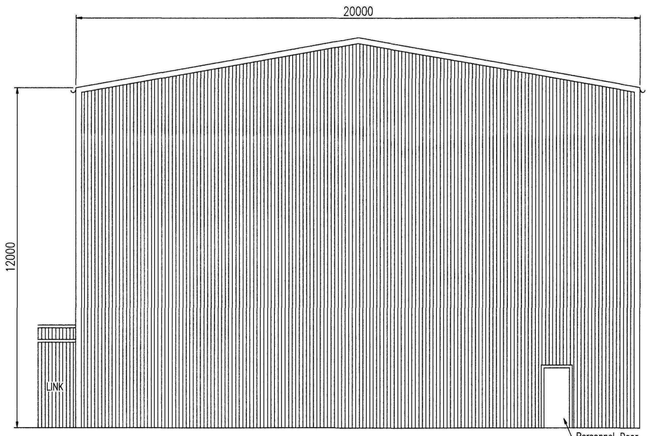

Proposed Southern External Elevation
(Scale 1:100)

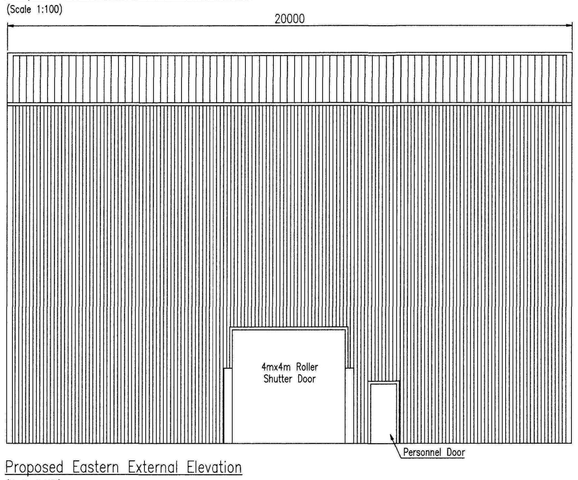

Proposed Eastern External Elevation
(Scale 1:100)

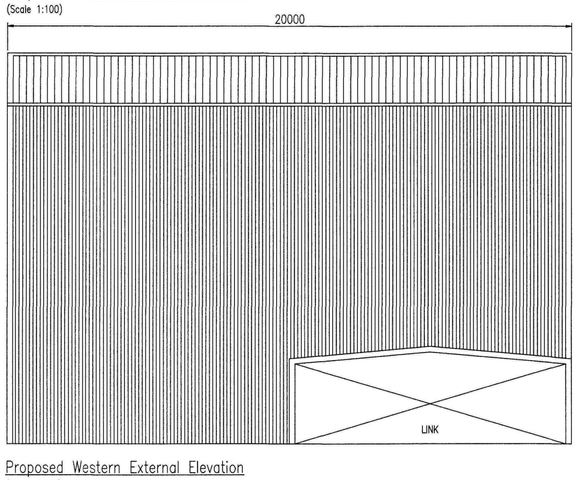

Proposed Western External Elevation
(Scale 1:100)

SHDC
Planning & Development
10 JUN 2010
Ref: 0492-10

REV	DATE	REMARKS
B	06/04/10	Drawing Generally Updated. Internal Layout Added
A	17/03/10	Drawing Generally Updated

STATUS FOR INFORMATION

SIDEBOTTOM RICHARDSON CHENG LTD
CONSULTING STRUCTURAL AND CIVIL ENGINEERS
10 HIGH STREET, SPALDING, LINCS. PE11 1TW
TEL: (01775) 713000
FAX: (01775) 713006
E-MAIL: srcltd@src.co.uk

PROJECT
South Lincs Energy & Recycling Park,
Decoy Farm,
Crowland, Lincs.
For Organic Recycling Ltd.

TITLE
Proposed Plan And Elevations
To Biomass Boiler Plant

DATE	Jan '10	SCALE	As Shown @ A1
DRAWN	BJ	CHECKED	
DESIGN		FILENAME	37009-25

DRG No. 37009/25 REV B

DETAILS ON THIS DRAWING ARE COPYRIGHT OF SIDEBOTTOM RICHARDSON CHENG LIMITED.THIS IS A CONFIDENTIAL DOCUMENT AND MUST NOT BE COPIED, USED OR DIVULGED IN ANY WAY WITHOUT PRIOR WRITTEN CONSENT

DETAILS ON THIS DRAWING ARE COPYRIGHT OF SIDEBOTTOM RICHARDSON CHENG LIMITED.THIS IS A CONFIDENTIAL DOCUMENT AND MUST NOT BE COPIED, USED OR DIVULGED IN ANY WAY WITHOUT PRIOR WRITTEN CONSENT

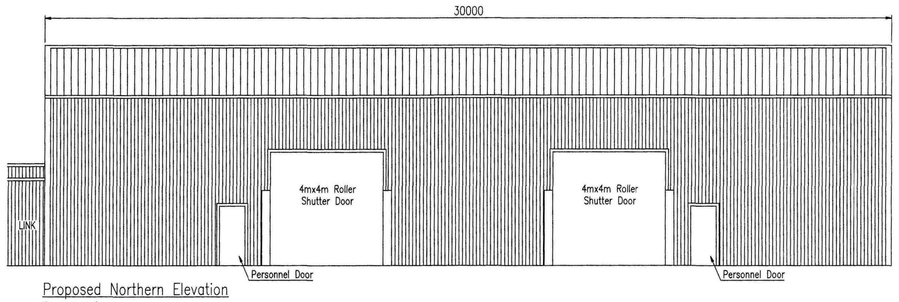

Proposed Northern Elevation
(Scale 1:100)

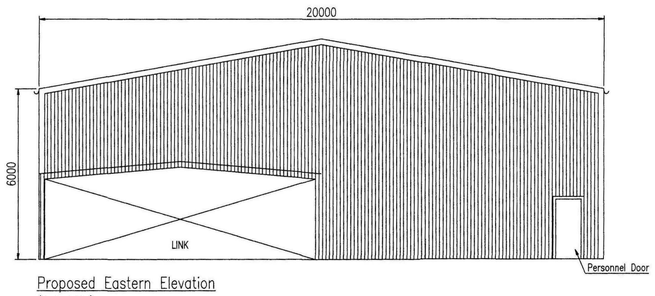

Proposed Eastern Elevation
(Scale 1:100)

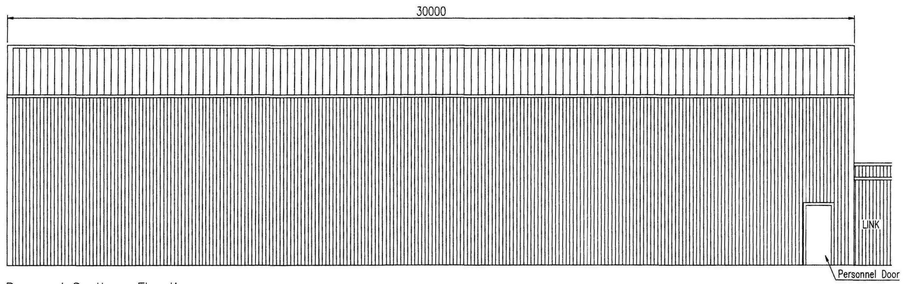

Proposed Southern Elevation
(Scale 1:100)

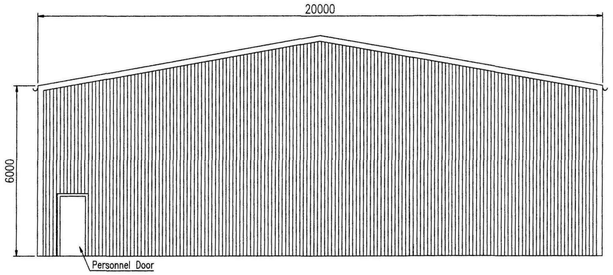

Proposed Western Elevation
(Scale 1:100)

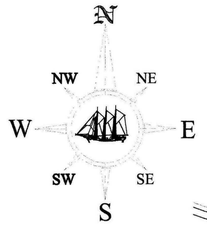

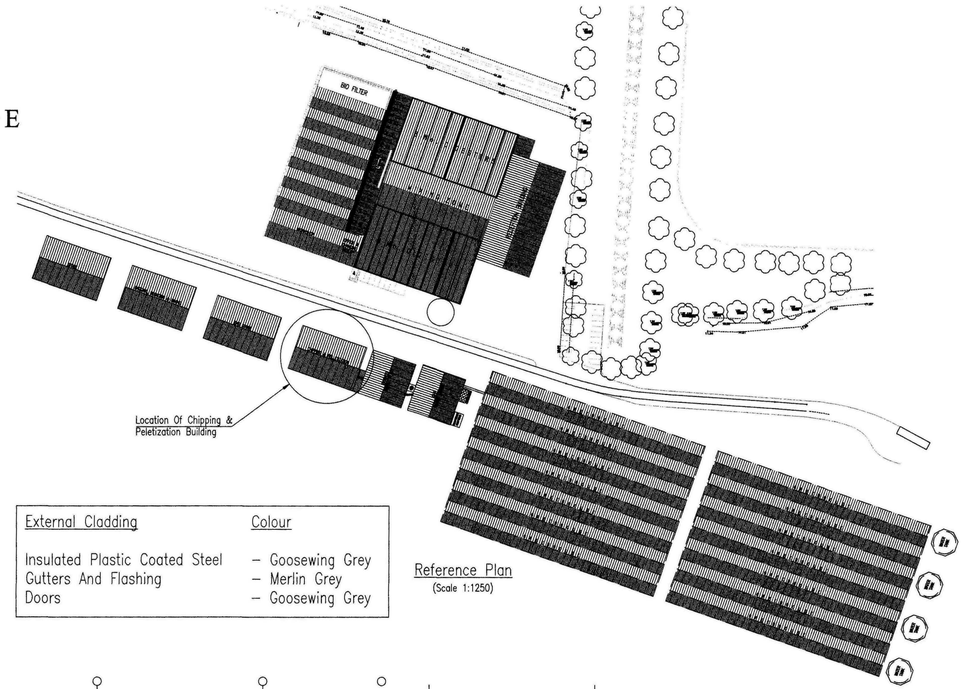

Reference Plan
(Scale 1:1250)

External Cladding	Colour
Insulated Plastic Coated Steel	– Goosewing Grey
Gutters And Flashing	– Merlin Grey
Doors	– Goosewing Grey

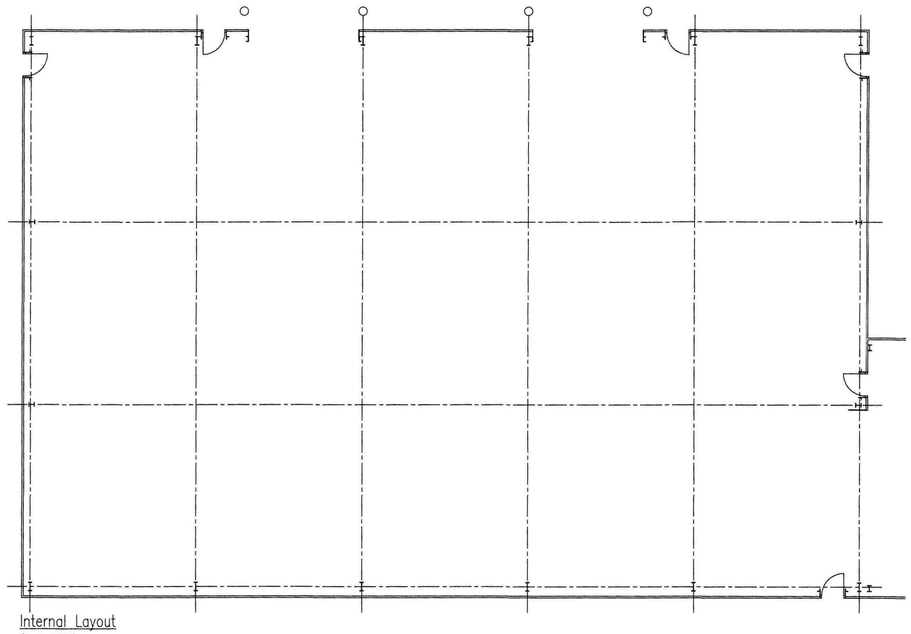

Internal Layout
(Scale 1:100)
Area On Plan = 600m2

SHDC
Planning & Development
10 JUN 2010
Ref: 0492-10

REV	DATE	REMARKS
B	06/04/10	Drawing Generally Updated. Internal Layout Added
A	10/03/10	Drawing Generally Updated.

STATUS FOR INFORMATION

SIDEBOTTOM RICHARDSON CHENG LTD
CONSULTING STRUCTURAL AND CIVIL ENGINEERS
15 HIGH STREET, SPALDING, LINCS. PE11 1TW
TEL: (01775) 713888
FAX: (01775) 713999
E-MAIL: enq@src-ce.co.uk

PROJECT
South Lincs Energy & Recycling Park,
Decoy Farm,
Crowland, Lincs.
For Organic Recycling Ltd.

TITLE
Proposed Plan And Elevations
To Chipping & Pelletization Building

DATE	Jan '10	SCALE	As Shown @ A1
DRAWN	BJ	CHECKED	
DESIGN		FILENAME	37009-24

DRG No. 37009/24 REV B

DETAILS ON THIS DRAWING ARE COPYRIGHT OF SIDEBOTTOM RICHARDSON CHENG LIMITED.THIS IS A CONFIDENTIAL DOCUMENT AND MUST NOT BE COPIED, USED OR DIVULGED IN ANY WAY WITHOUT PRIOR WRITTEN CONSENT