


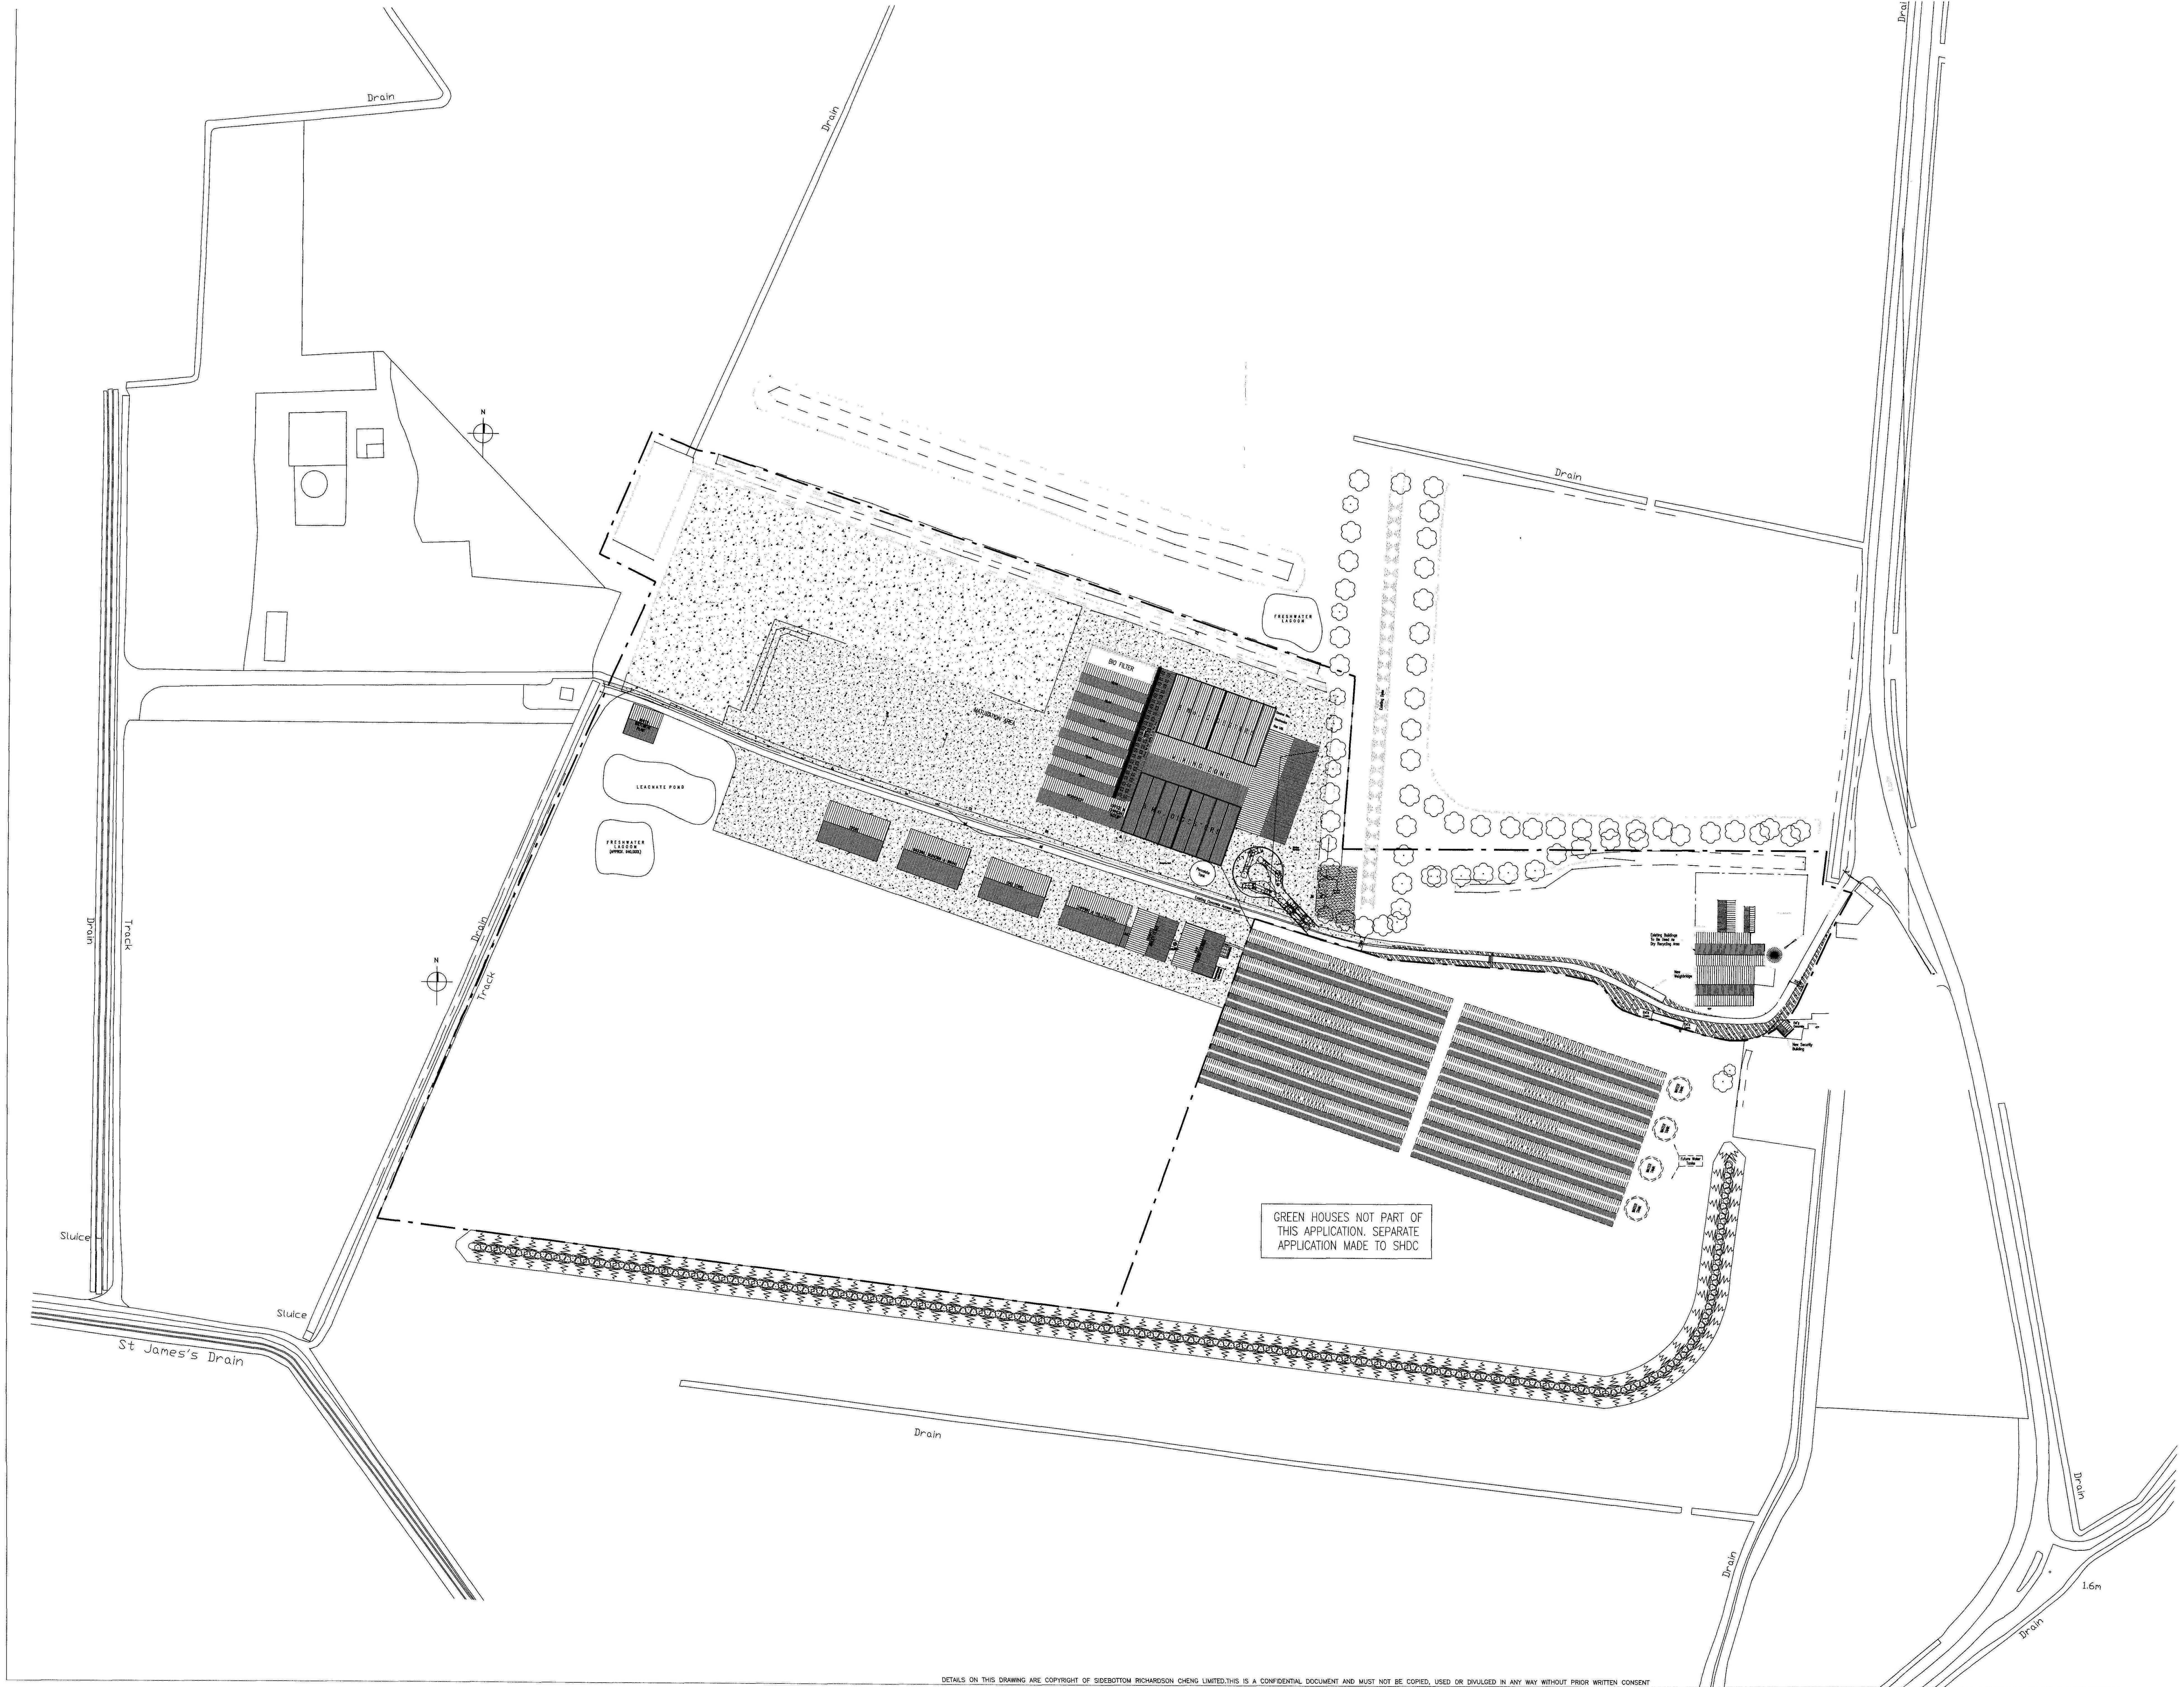

DETAILS ON THIS DRAWING ARE COPYRIGHT OF SIDEBOTTOM RICHARDSON CHENG LIMITED. THIS IS A CONFIDENTIAL DOCUMENT AND MUST NOT BE COPIED, USED OR DIVULGED IN ANY WAY WITHOUT PRIOR WRITTEN CONSENT

B	17/03/10	Drawing Generally Updated
A	10/03/10	Drawing Generally Updated Boundary Added
REV	DATE	REMARKS
STATUS FOR DISC		
SRC SIDEBOTTOM RICHARDSON CHENG LTD. CONSULTING STRUCTURAL AND CIVIL ENGINEERS		
PROJECT South Lincs Energy & Recycling Decoy Farm, Crowland, Lincs. For Organic Recycling Ltd.		
TITLE Full Site Layout		
DATE	Feb. 10	SCALE
DRAWN	K.B	CHECKED
DESIGN		FILENAME
DRG No. 37009/		