


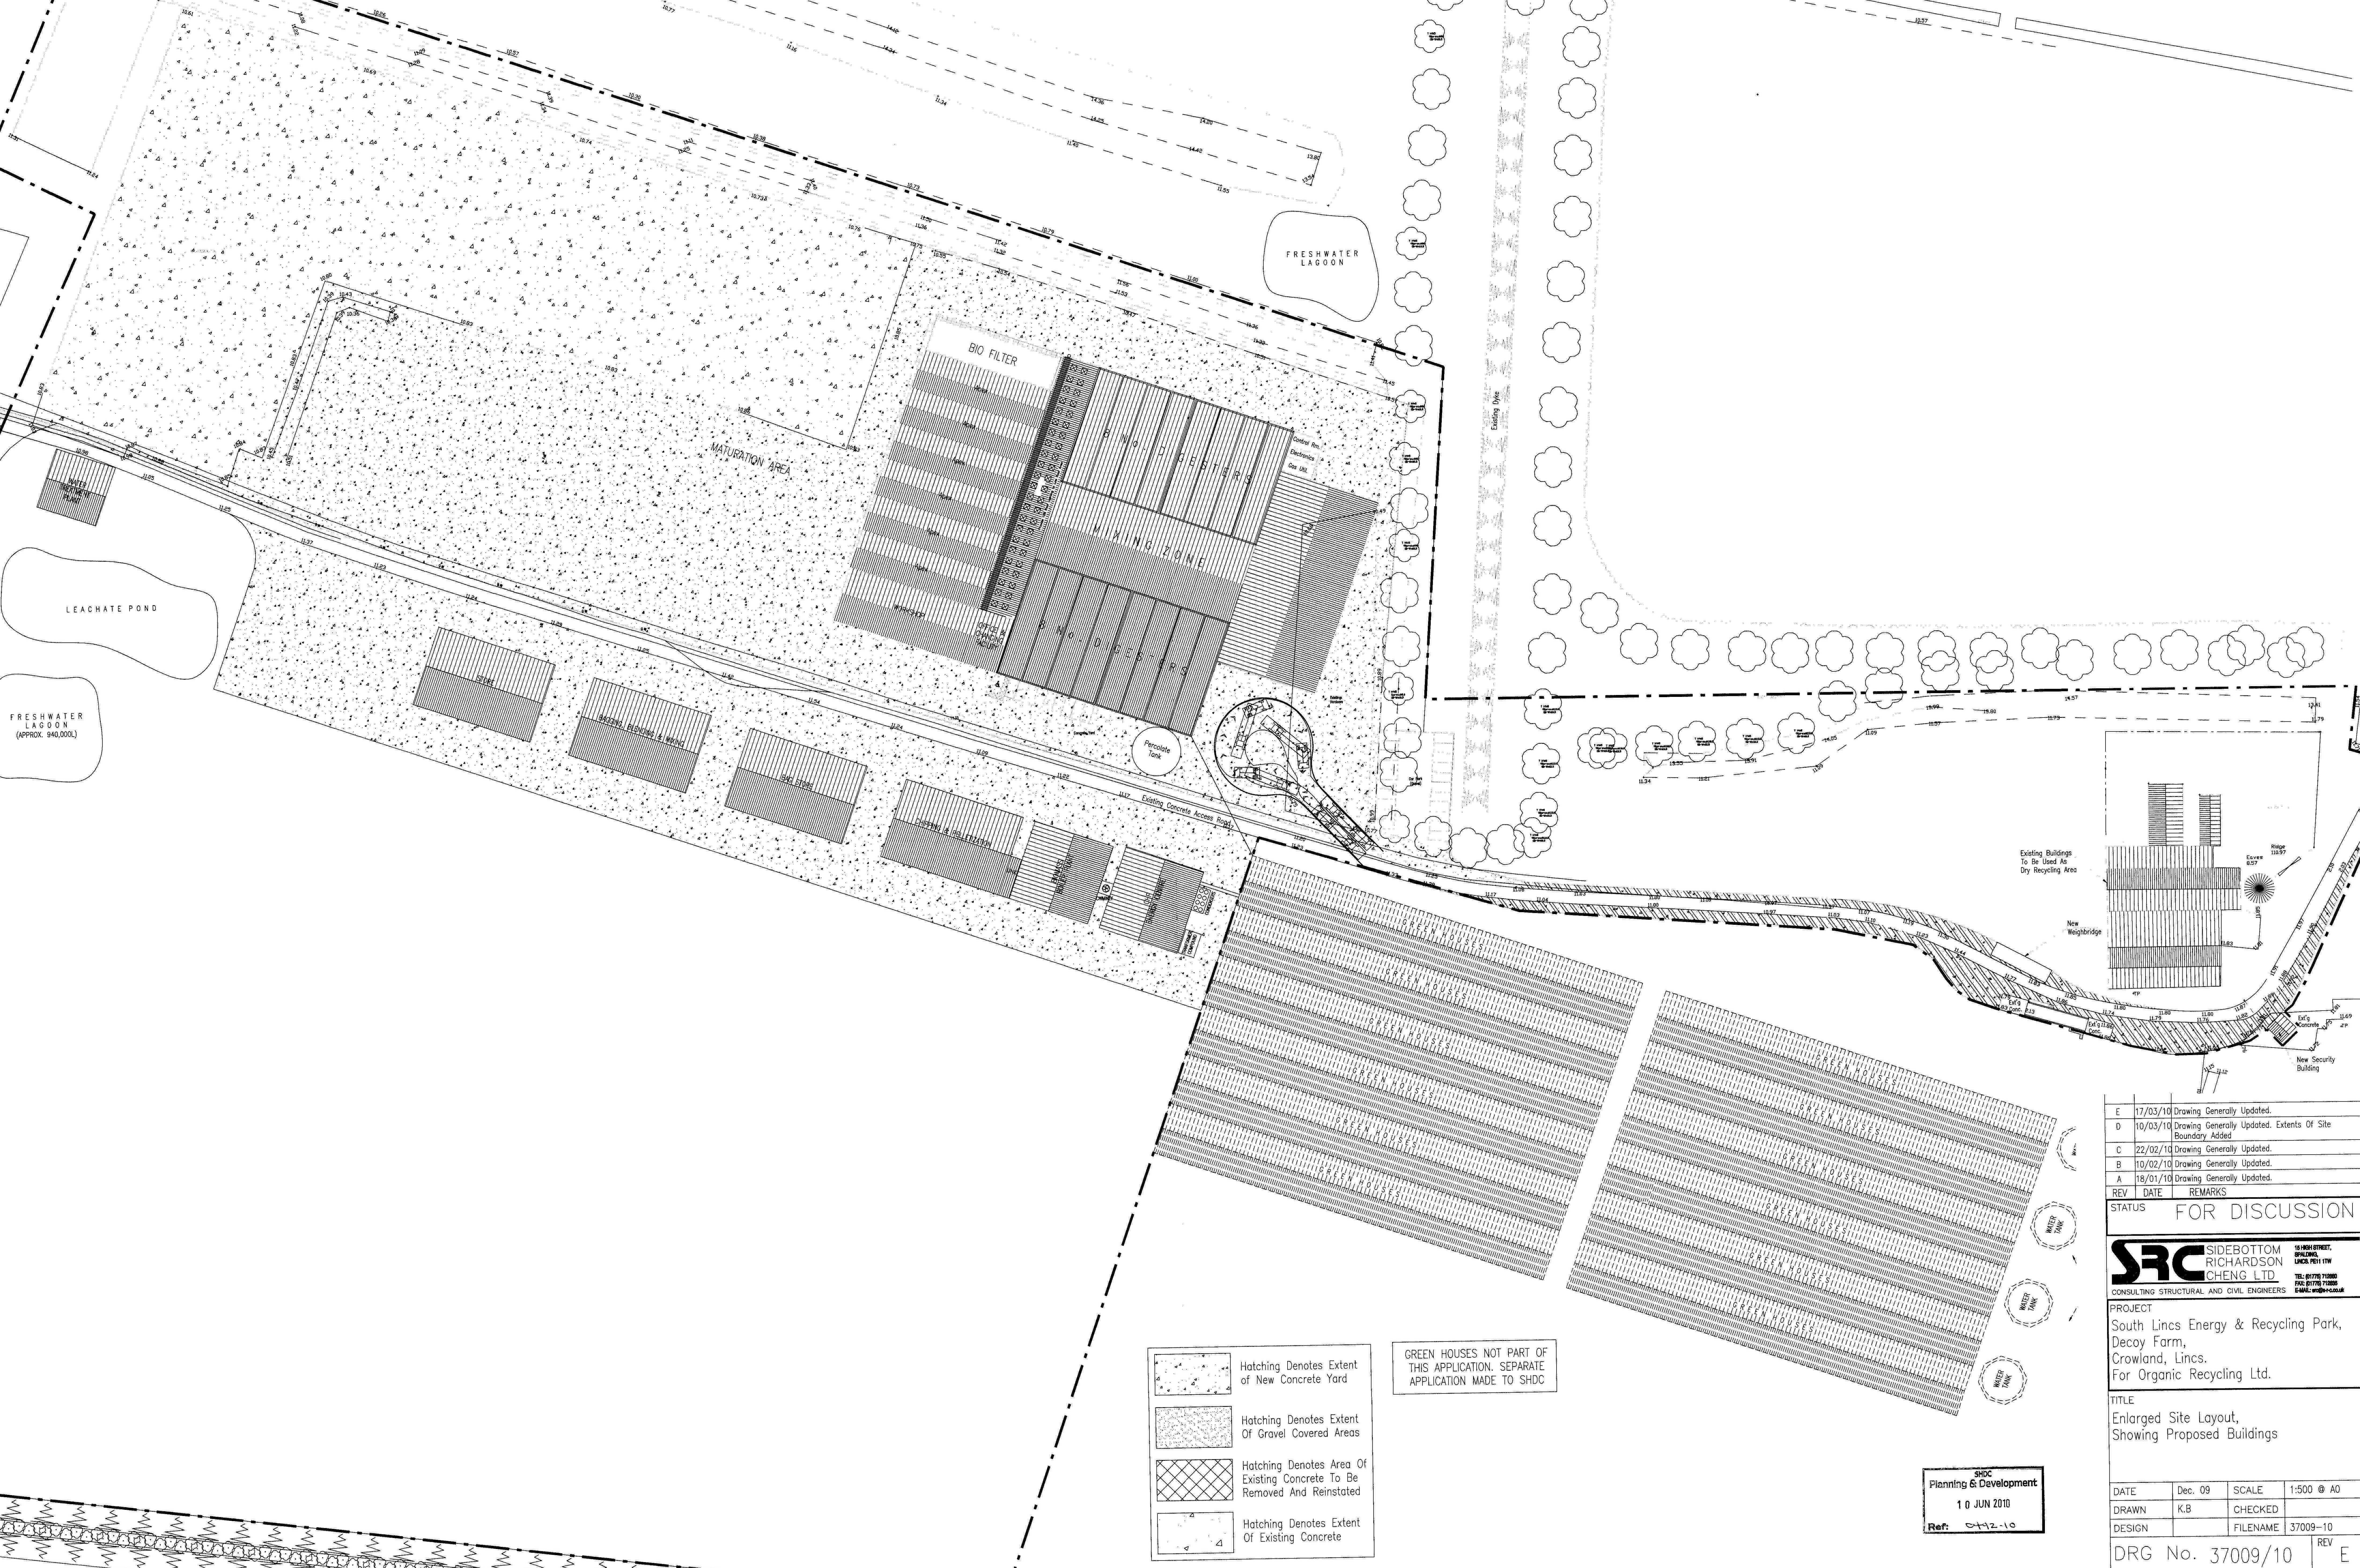

|     |          |                                                           |
|-----|----------|-----------------------------------------------------------|
| REV | DATE     | REMARKS                                                   |
| E   | 17/03/10 | Drawing Generally Updated.                                |
| D   | 10/03/10 | Drawing Generally Updated. Extents Of Site Boundary Added |
| C   | 22/02/10 | Drawing Generally Updated.                                |
| B   | 10/02/10 | Drawing Generally Updated.                                |
| A   | 18/01/10 | Drawing Generally Updated.                                |

STATUS FOR DISCUSSION

**SRC** SIDEBOTTOM RICHARDSON CHENG LTD.  
CONSULTING STRUCTURAL AND CIVIL ENGINEERS  
10 NEW STREET, LONDON, EC1A 1TW  
TEL: 01773 718800 FAX: 01773 718808 EMAIL: info@src.co.uk

PROJECT  
South Lincs Energy & Recycling Park,  
Decoy Farm,  
Crowland, Lincs.  
For Organic Recycling Ltd.

TITLE  
Enlarged Site Layout,  
Showing Proposed Buildings

|        |         |          |            |
|--------|---------|----------|------------|
| DATE   | Dec. 09 | SCALE    | 1:500 @ A0 |
| DRAWN  | K.B.    | CHECKED  |            |
| DESIGN |         | FILENAME | 37009-10   |

DRG No. 37009/10 REV E

DETAILS ON THIS DRAWING ARE COPYRIGHT OF SIDEBOTTOM RICHARDSON CHENG LIMITED. THIS IS A CONFIDENTIAL DOCUMENT AND MUST NOT BE COPIED, USED OR DIVULGED IN ANY WAY WITHOUT PRIOR WRITTEN CONSENT