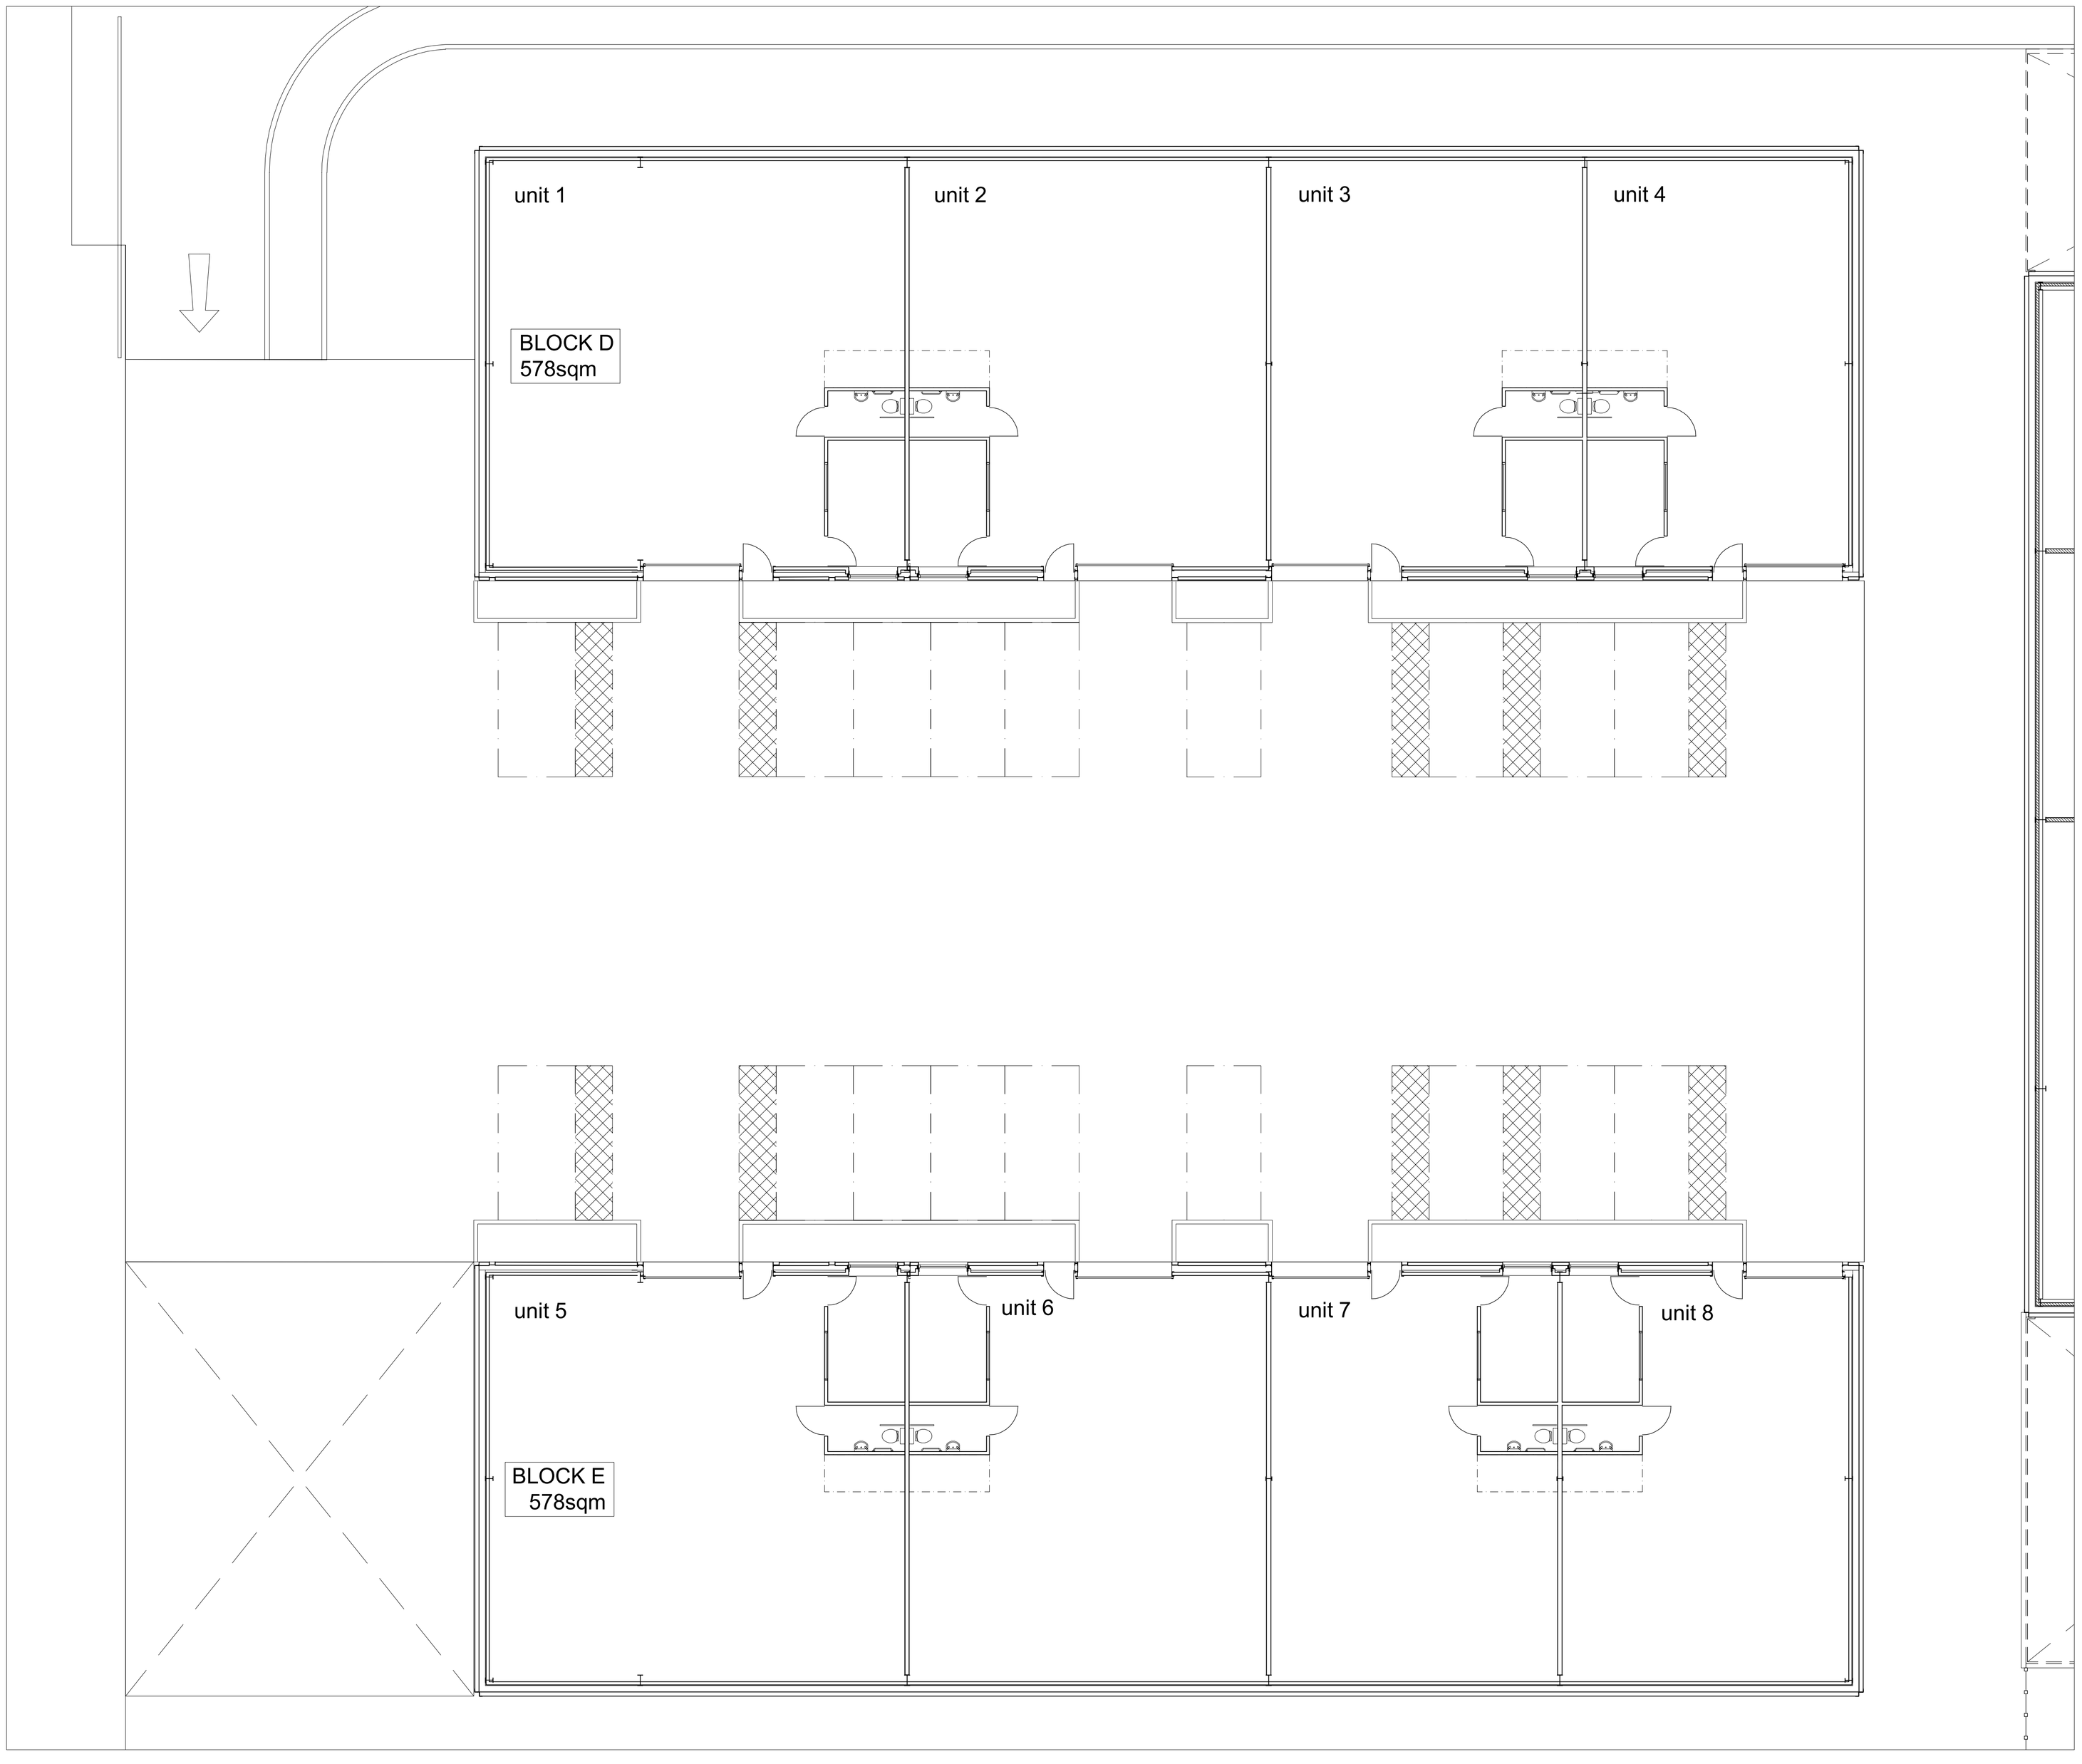


This drawing is © place : architecture. Do not scale from this drawing. All dimensions are to be checked on site prior to construction. Immediately report any discrepancies on this drawing to the Architect.

Rev:	Description:	Date:
-	-	-

NORTH

Client:	South Holland District Council
Project:	Phoenix Lane, Crowland
Drawing:	BLOCK PLAN Phase 3
Project No:	P555
Status:	Preliminary
Scale:	1 :100 @ A1
Date:	26.09.2017
Drawn:	SP
Checked:	.
Dwg no:	P012
Rev:	-

Place Architecture

Finch House, Little Snoring
Fakenham NR21 0HU
T: 01522 581860

www.place-architecture.co.uk