


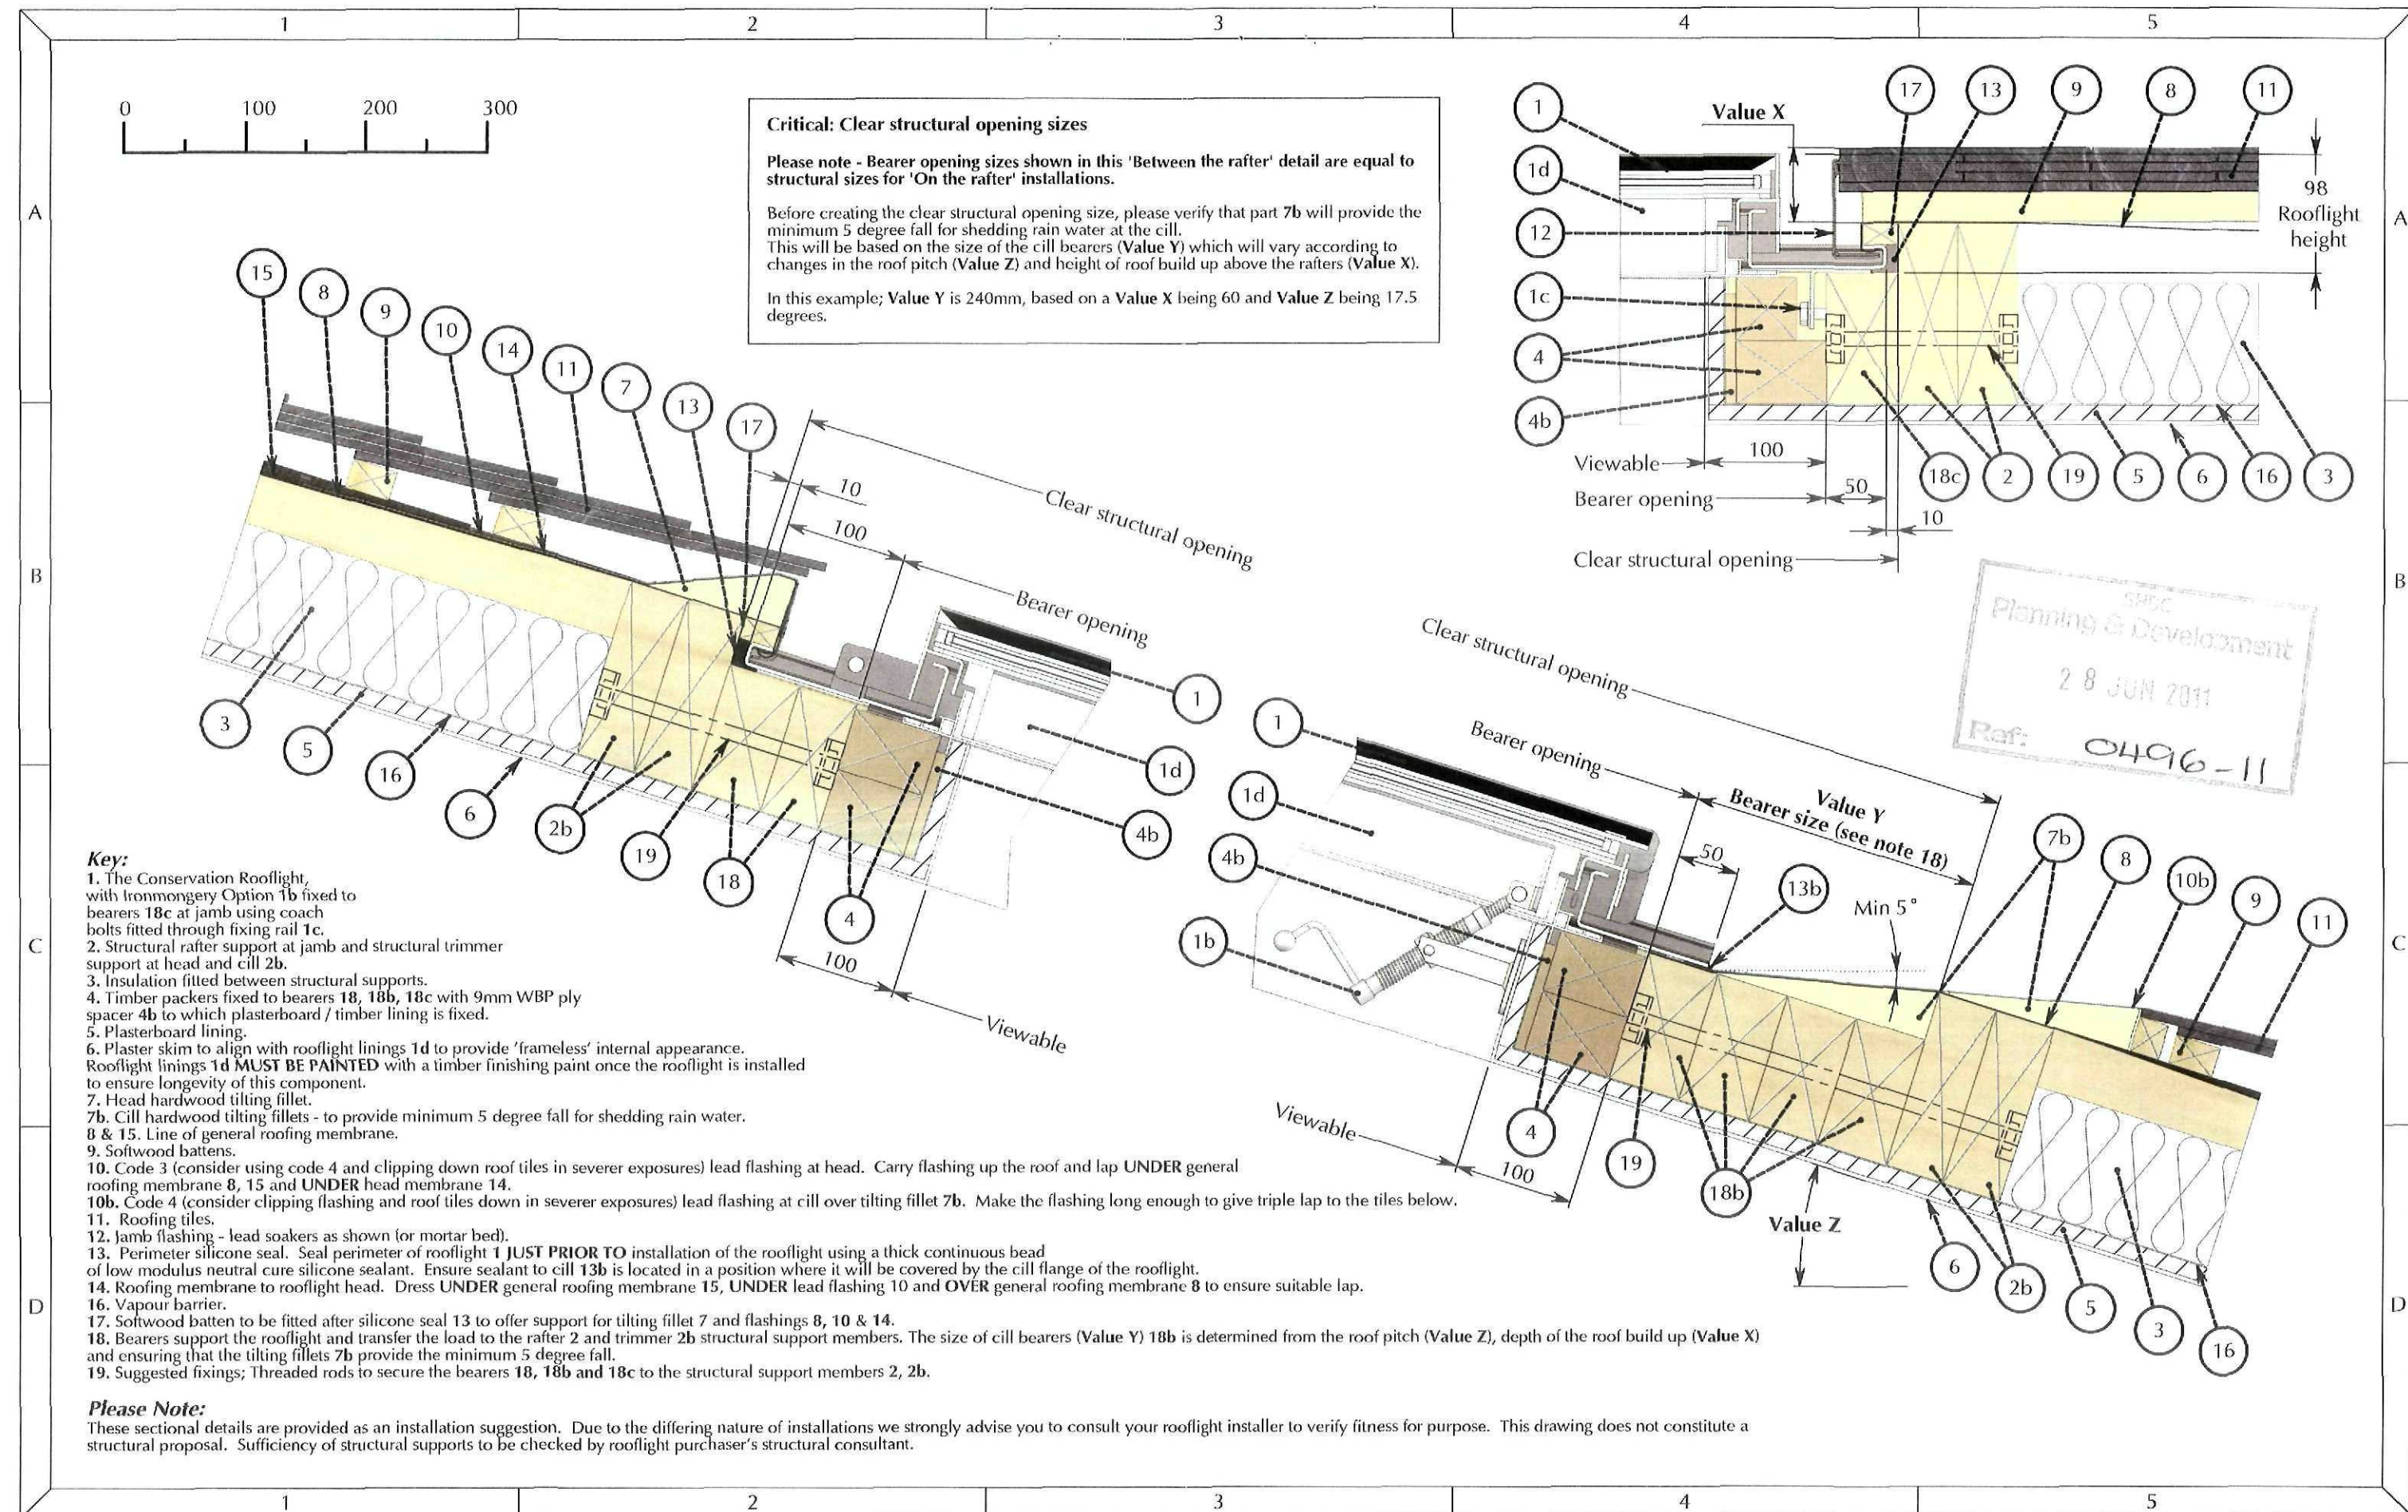

TITLE :

Conservation Rooflight

> Detail applicable ONLY to rooflight models with integral casement timber linings

Cold Roof | Slate Tile | Lead Soakers
'Between the rafter' installation detail

DWG NO. :

CR_CRSF_LS_A

SHEET NO. :

1 OF 1

SCALE :

1:5 @ A3

DATE :

08/02/2011

This is a suggested installation detail which may not be exactly applicable to all situations and constructions. It is not a detailed or constructional proposal. Installers and designers are advised to check their own details for compliance with all currently applicable Local Authority by-laws, Acts of Parliament and British / ISO standards.

REVISION:

A

NEW AT FIRST ISSUE
DB: CH
CB: PD


the Rooflight Company
The Professionals' Choice

w: www.therooflightcompany.co.uk

t: 01993 833 108

e: info@therooflightcompany.co.uk

All information contained within this drawing is copyright © and design right of the Rooflight Company. The intellectual property rights of the products detailed within this drawing and embedded 3D models are owned by the Rooflight Company.